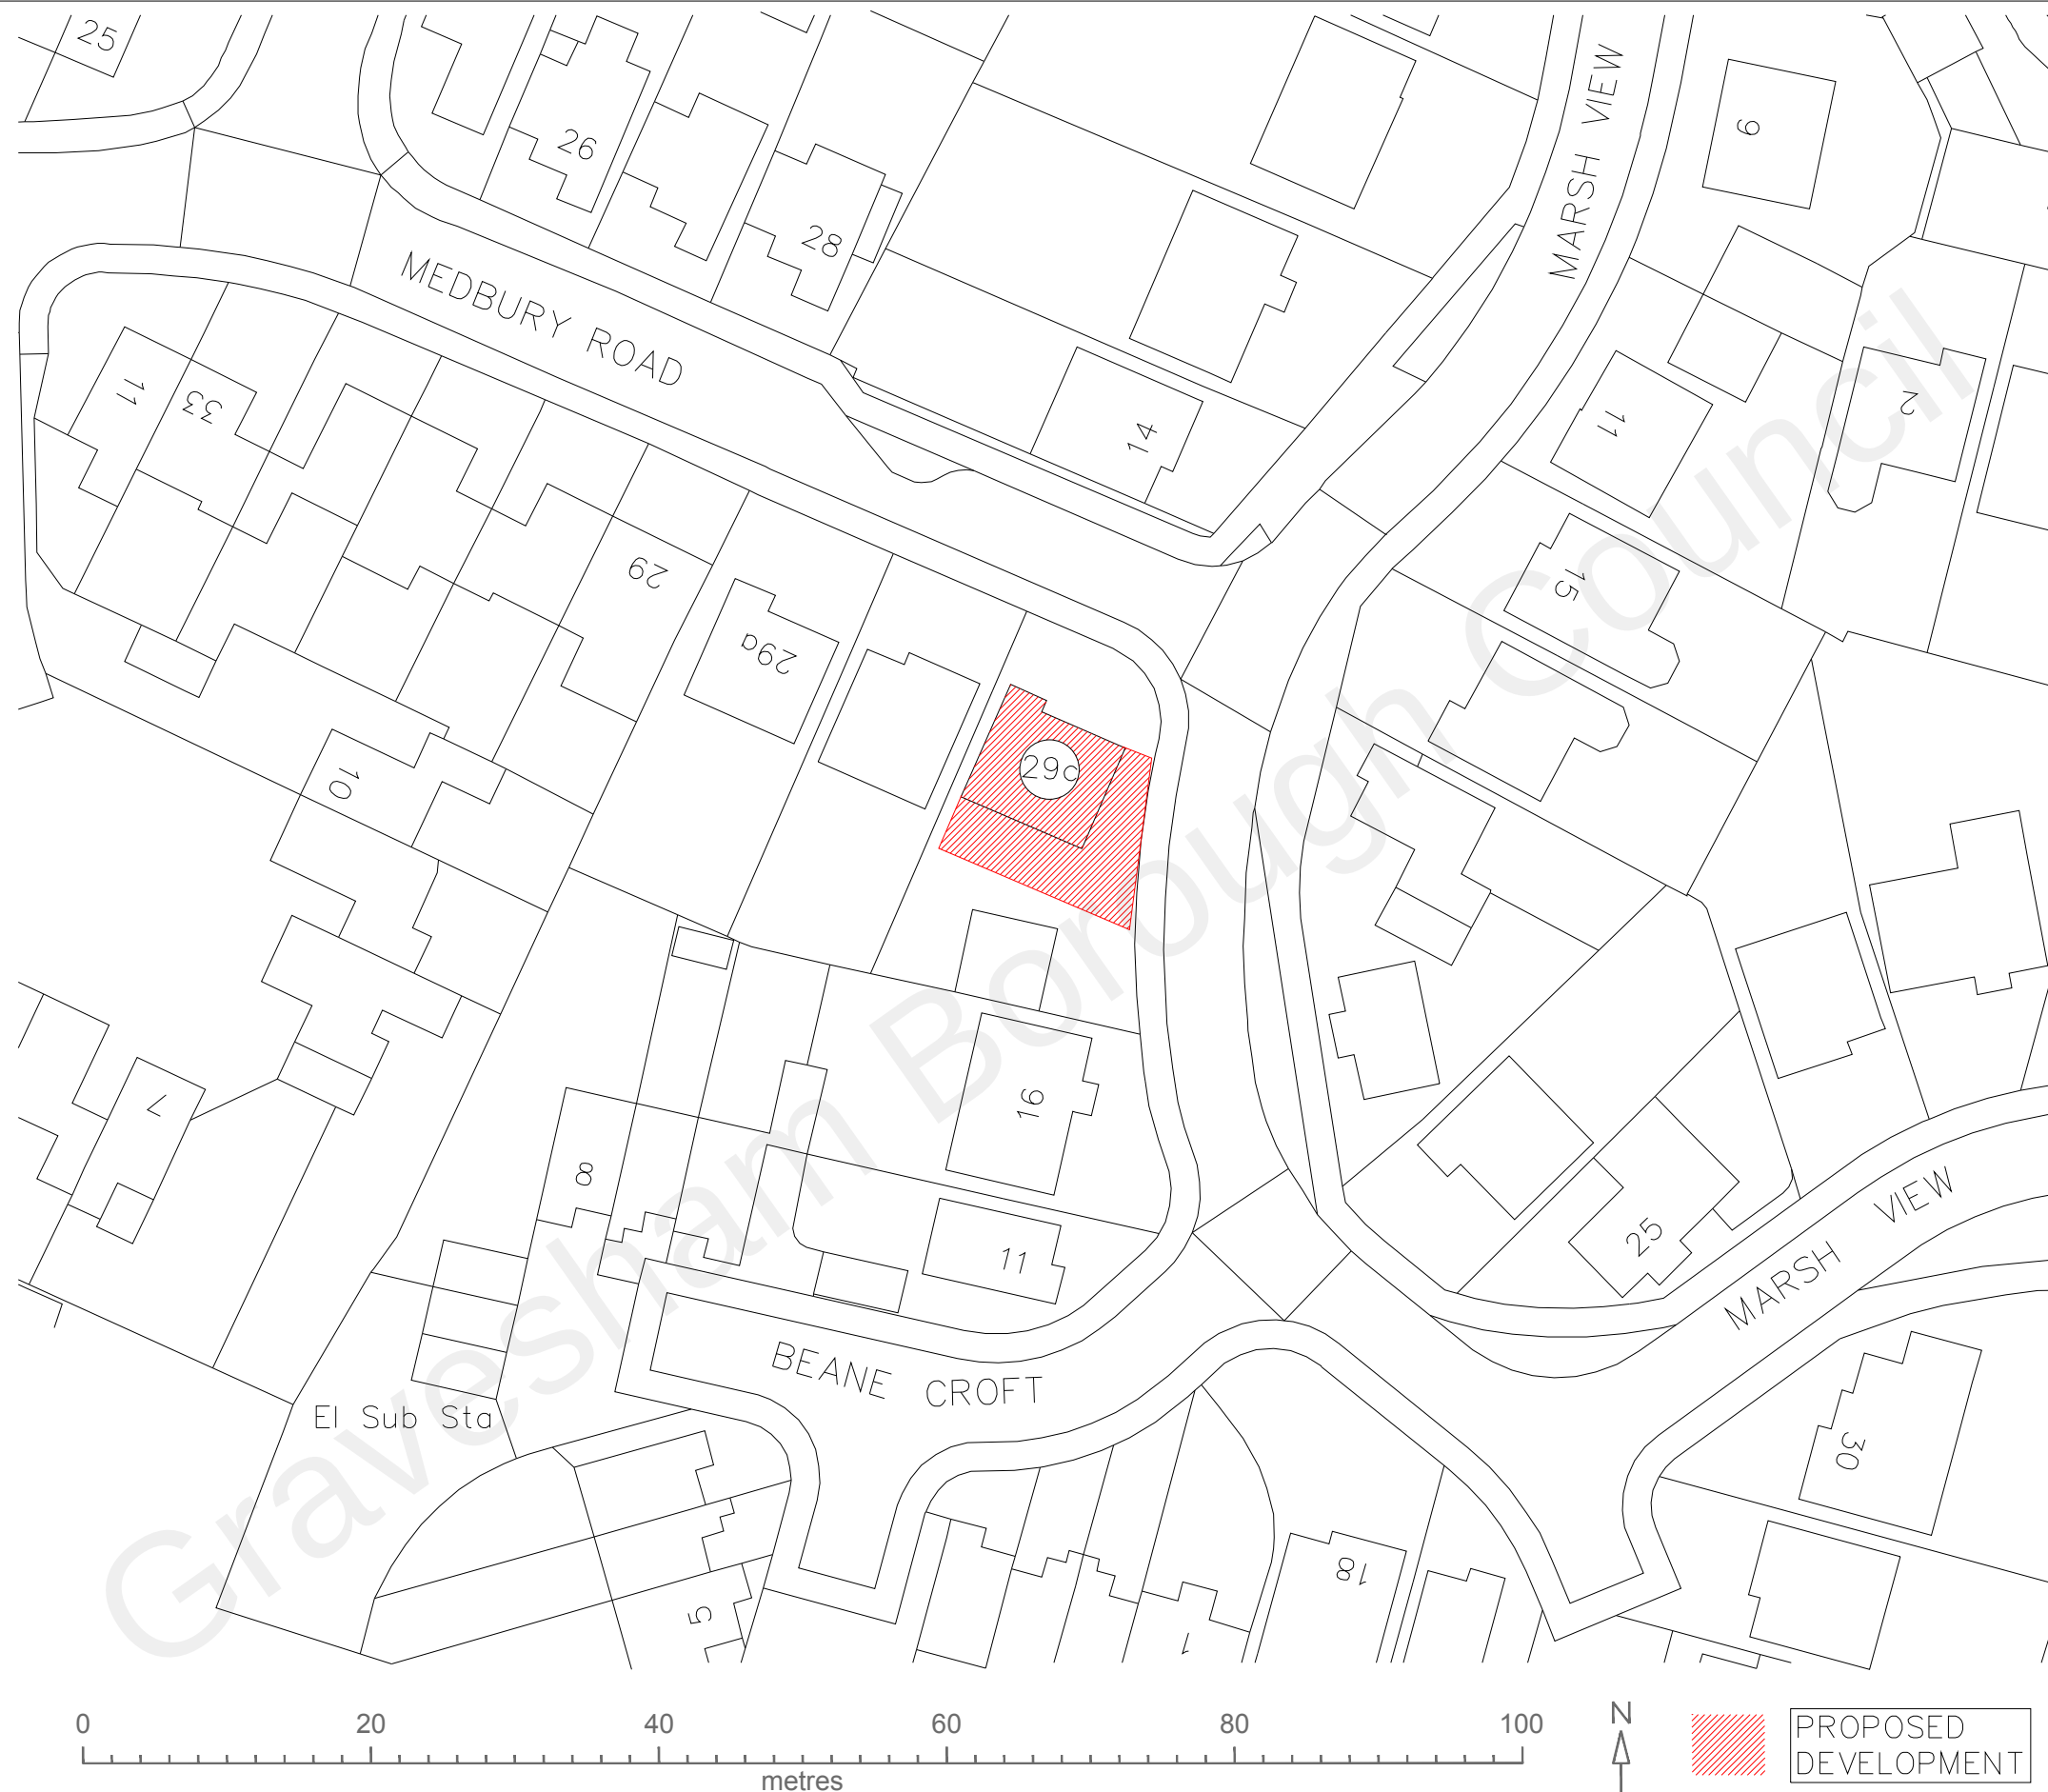


PROPOSED
DEVELOPMENT

HB PLANNING SERVICES
EMAIL INFO@HBPLANNINGSERVICES.CO.UK
CONTACT 02038539648

Scale 1:500 @ A3

Project
29C Damigos Road, Gravesend
Kent DA12 2LR

Drawing:
Proposed Block Plan

Number:
2022/02/08

Date:
April 2022

D:\WORK\2022\08 Damigos Road\HB PLANNING SERVICES.jpg