



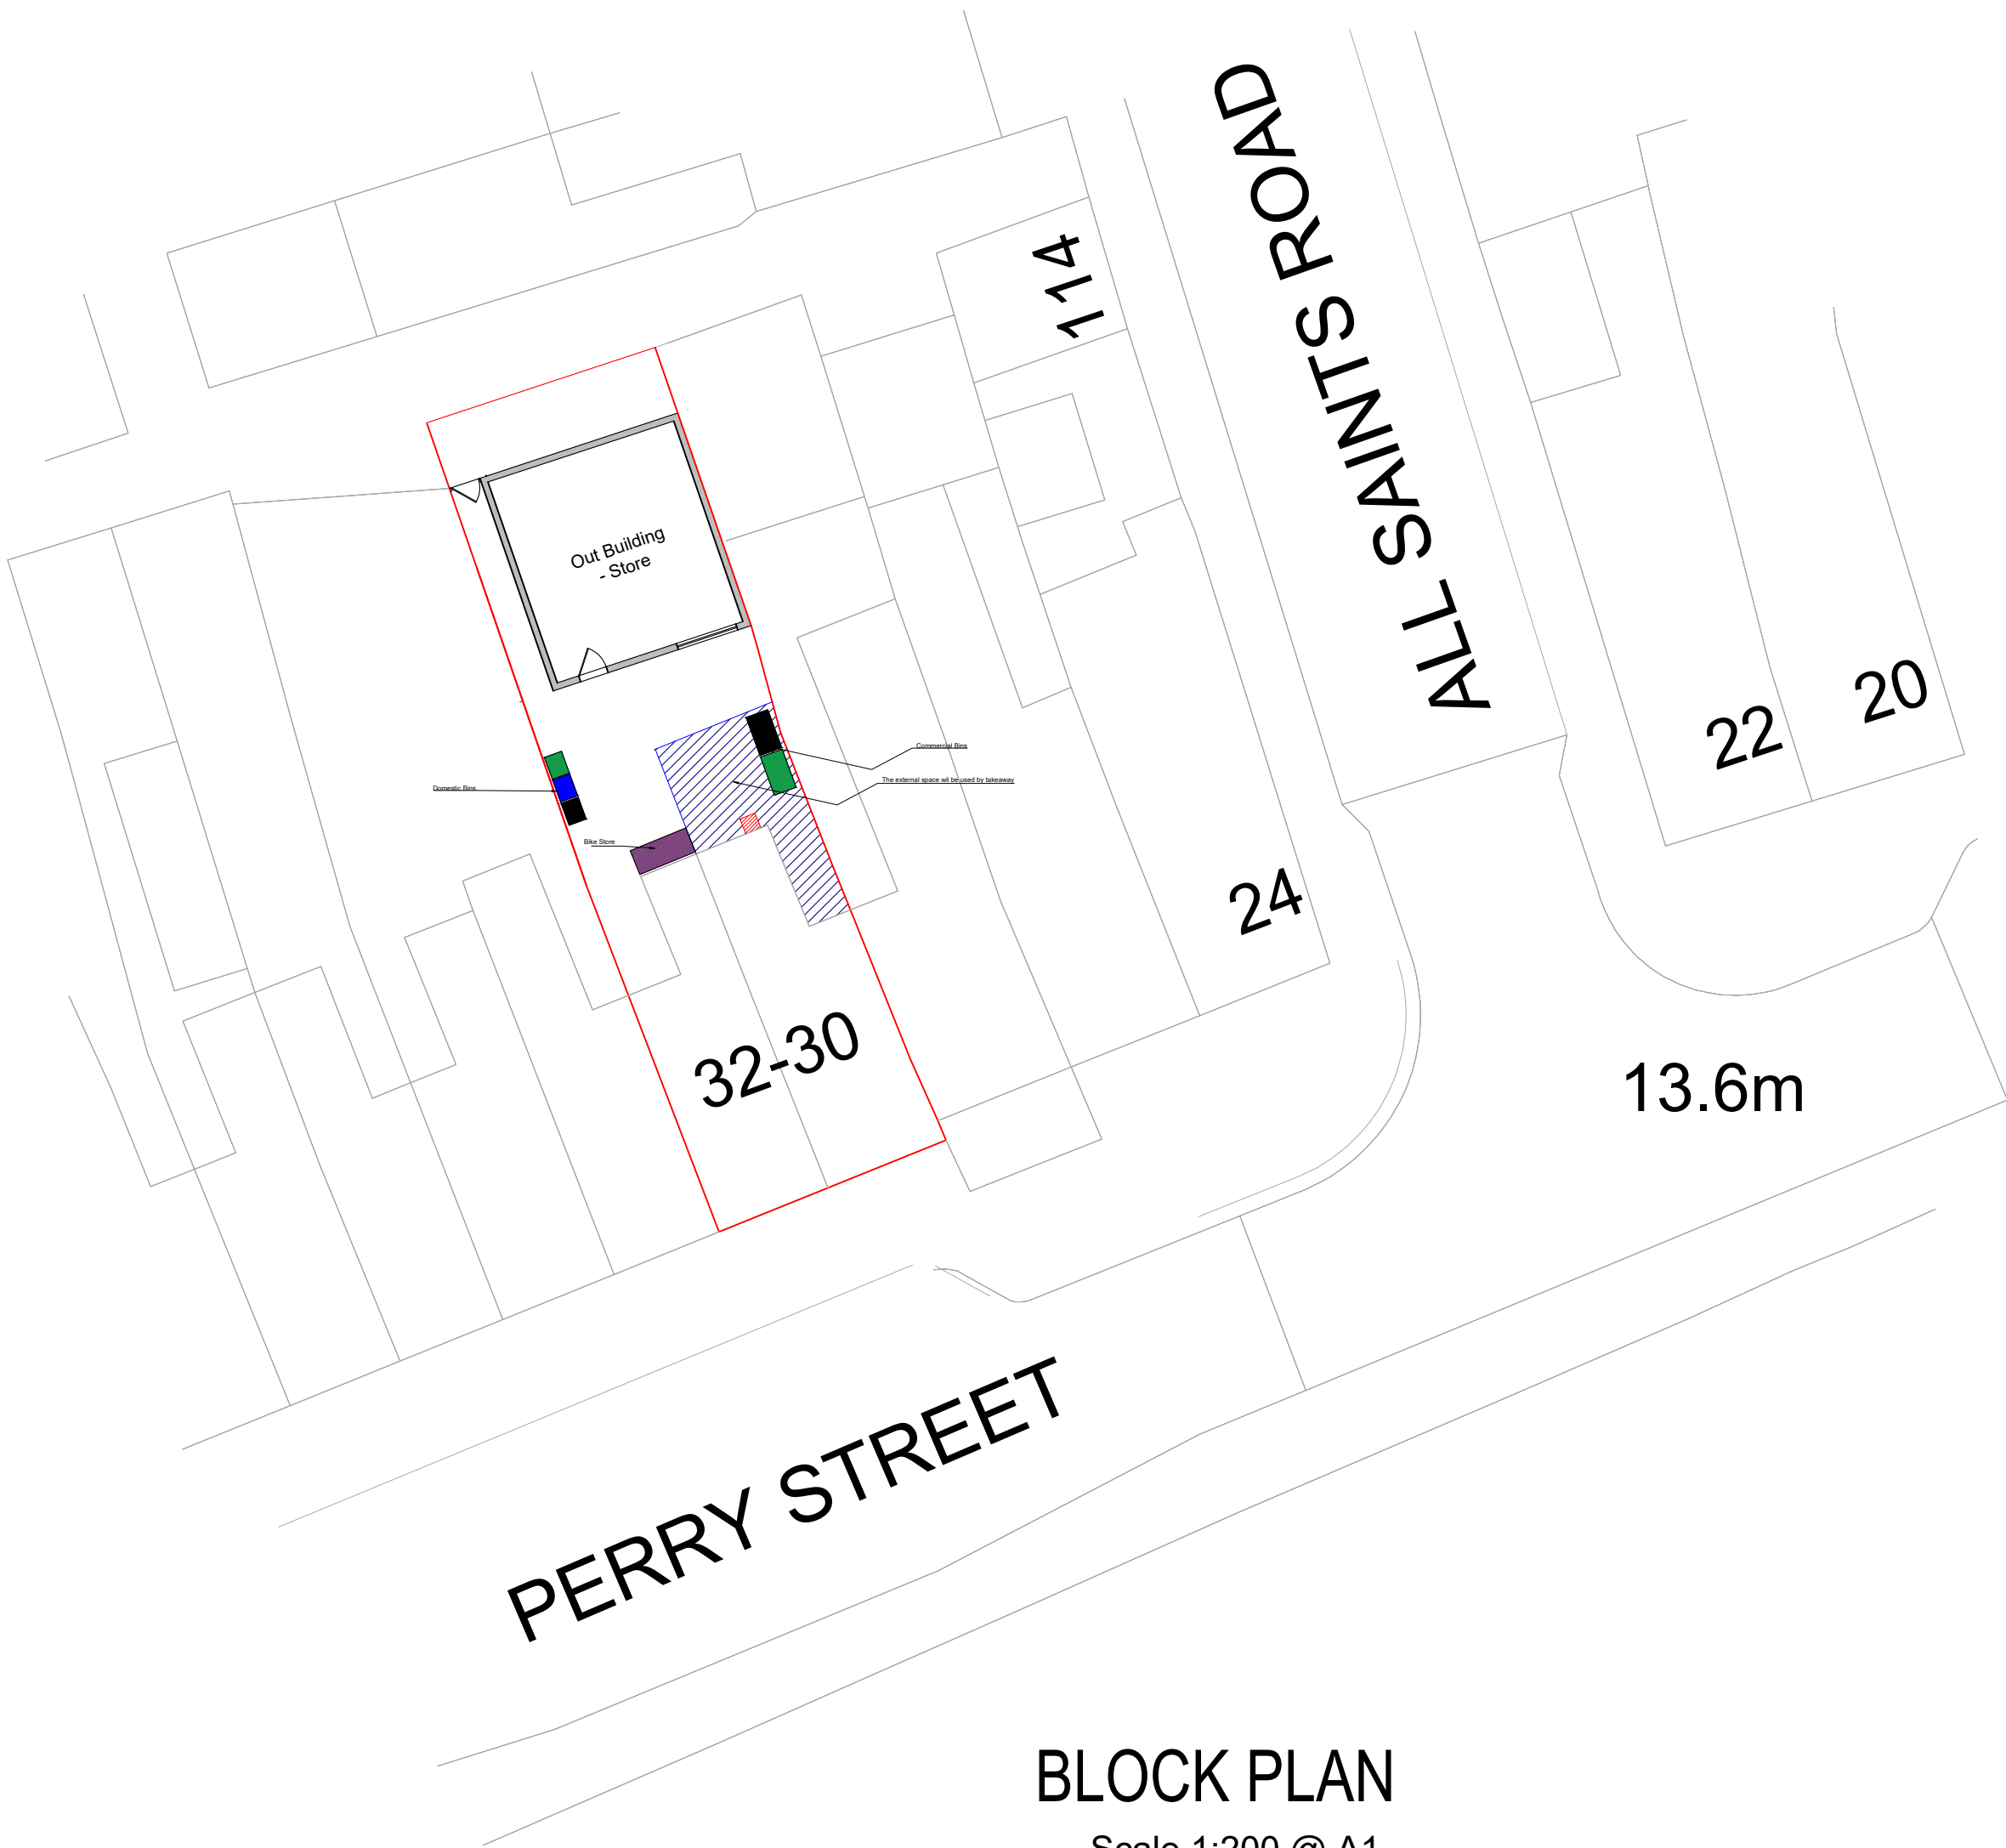

BLOCK PLAN
Scale 1:200 @ A1

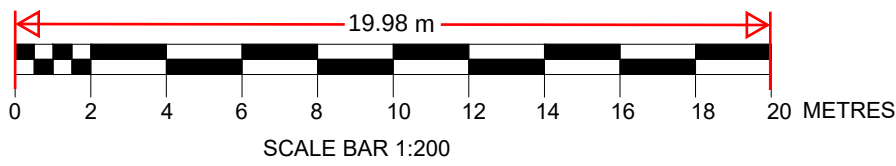


LOCATION PLAN
Scale 1:1250 @ A1
SCALE BAR 1:1250

NOTES:
All dimensions are to be checked on site and measurements checked prior to works being carried out.
Contractor and Client are to ensure Compliance with C.D.M. Health and Safety Regulations and with C.D.M. Health and Safety Regulations and Party Wall Agreements where Applicable and to ensure all permissions have been obtained prior to any works commencing.
Any works carried out prior to necessary approvals being obtained will be at the owner's own risk and expense.

Rev	Date	By	Chkd	Description

30-32 PERRY STREET ,
GRAVESEND, DA11 8RE

Job Title
Change of use of the building from
Commercial, Business and Service
to a hot food takeaway

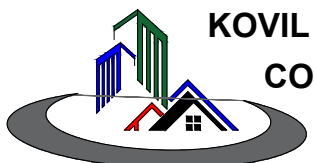

**KOVIL
CONSULTANCY**

KOVIL CONSULTANCY
172, Blackfen Road,
Sidecup, Kent
DA15 8PT
Mob: 07507236300
sutha@kovilgroups.co.uk

Scale :	Date : 03/02/2025
---------	----------------------

Drawing Title :
**BLOCK & LOCATION
PLAN**

Drawing No : 30-32 - DA11 8RE - 00002	Rev. A 02
--	--------------