


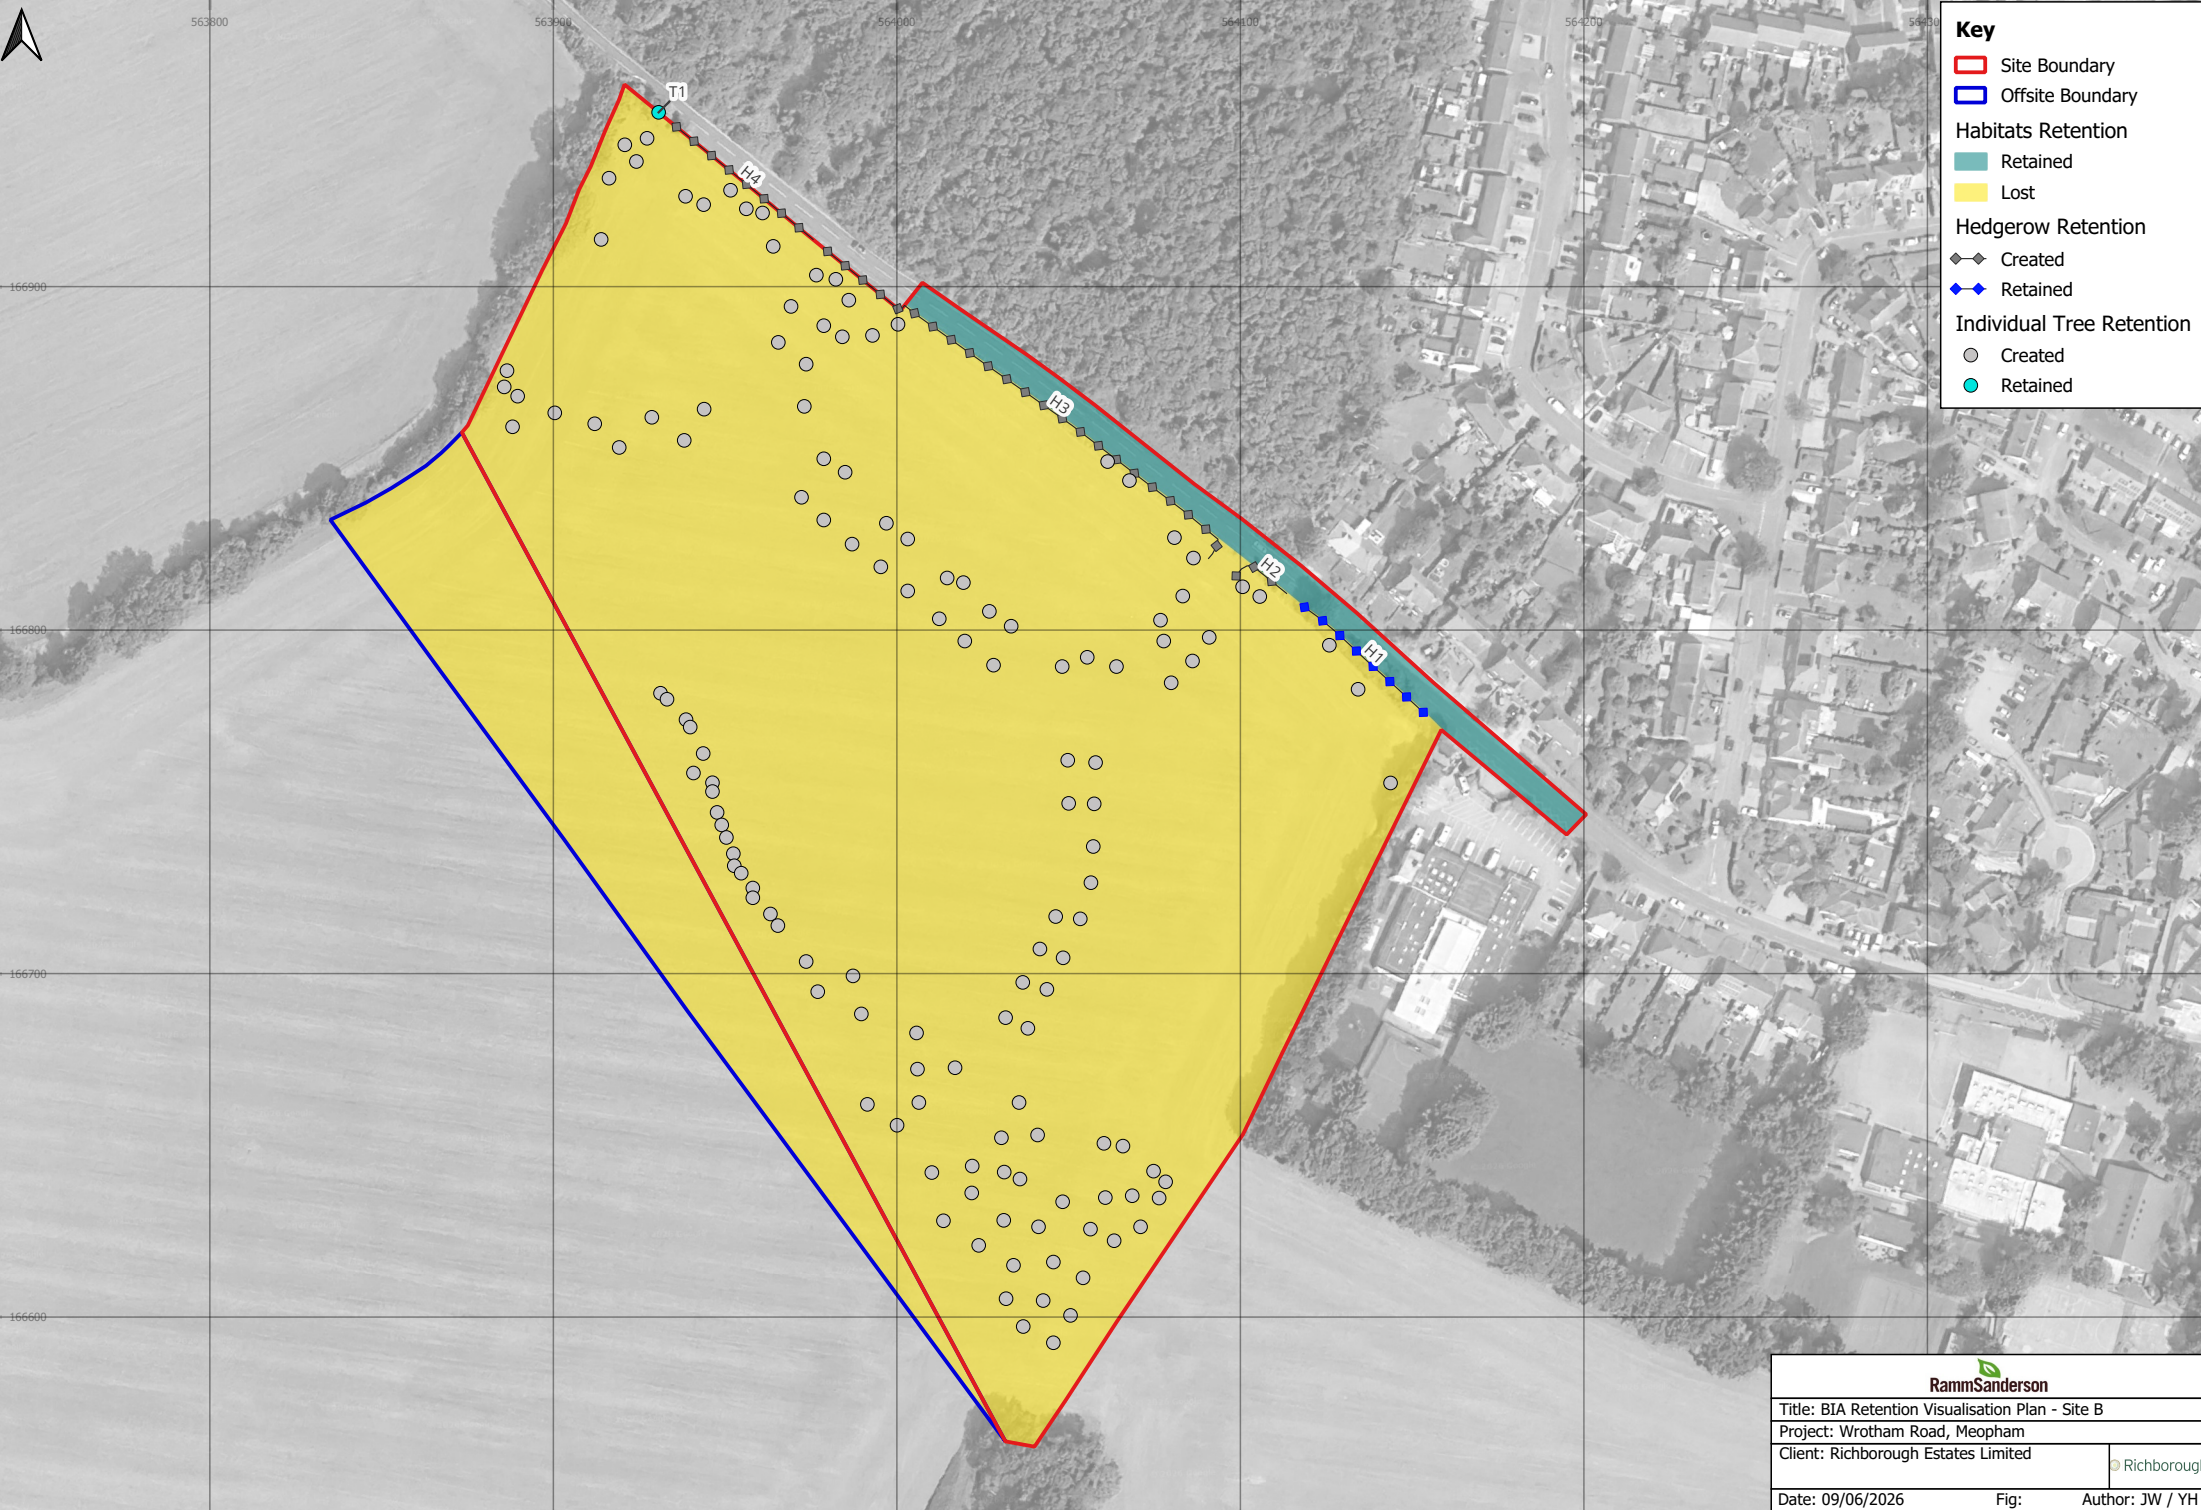

Key

Site Boundary

Offsite Boundary

Habitats Retention

Retained

Lost

Hedgerow Retention

Created

Retained

Individual Tree Retention

Created

Retained

Title: BIA Retention Visualisation Plan - Site B

Project: Wrotham Road, Meopham

Client: Richborough Estates Limited

Richborough

Date: 09/06/2026

Fig:

Author: JW / YH

A4 Scale: 1:2200

ID: RSE_8996c_BIAB_1125_V2R1

RammSanderson Ltd: East Midlands, West Midlands, Yorkshire T: 0115 930 2493 E: admin@rammsanderson.com W: www.rammsanderson.com Basemap Source(s): ©2026 Google &/or OpenStreetMap & third-party providers

EPSG:27700 OSGB36 / British National Grid