


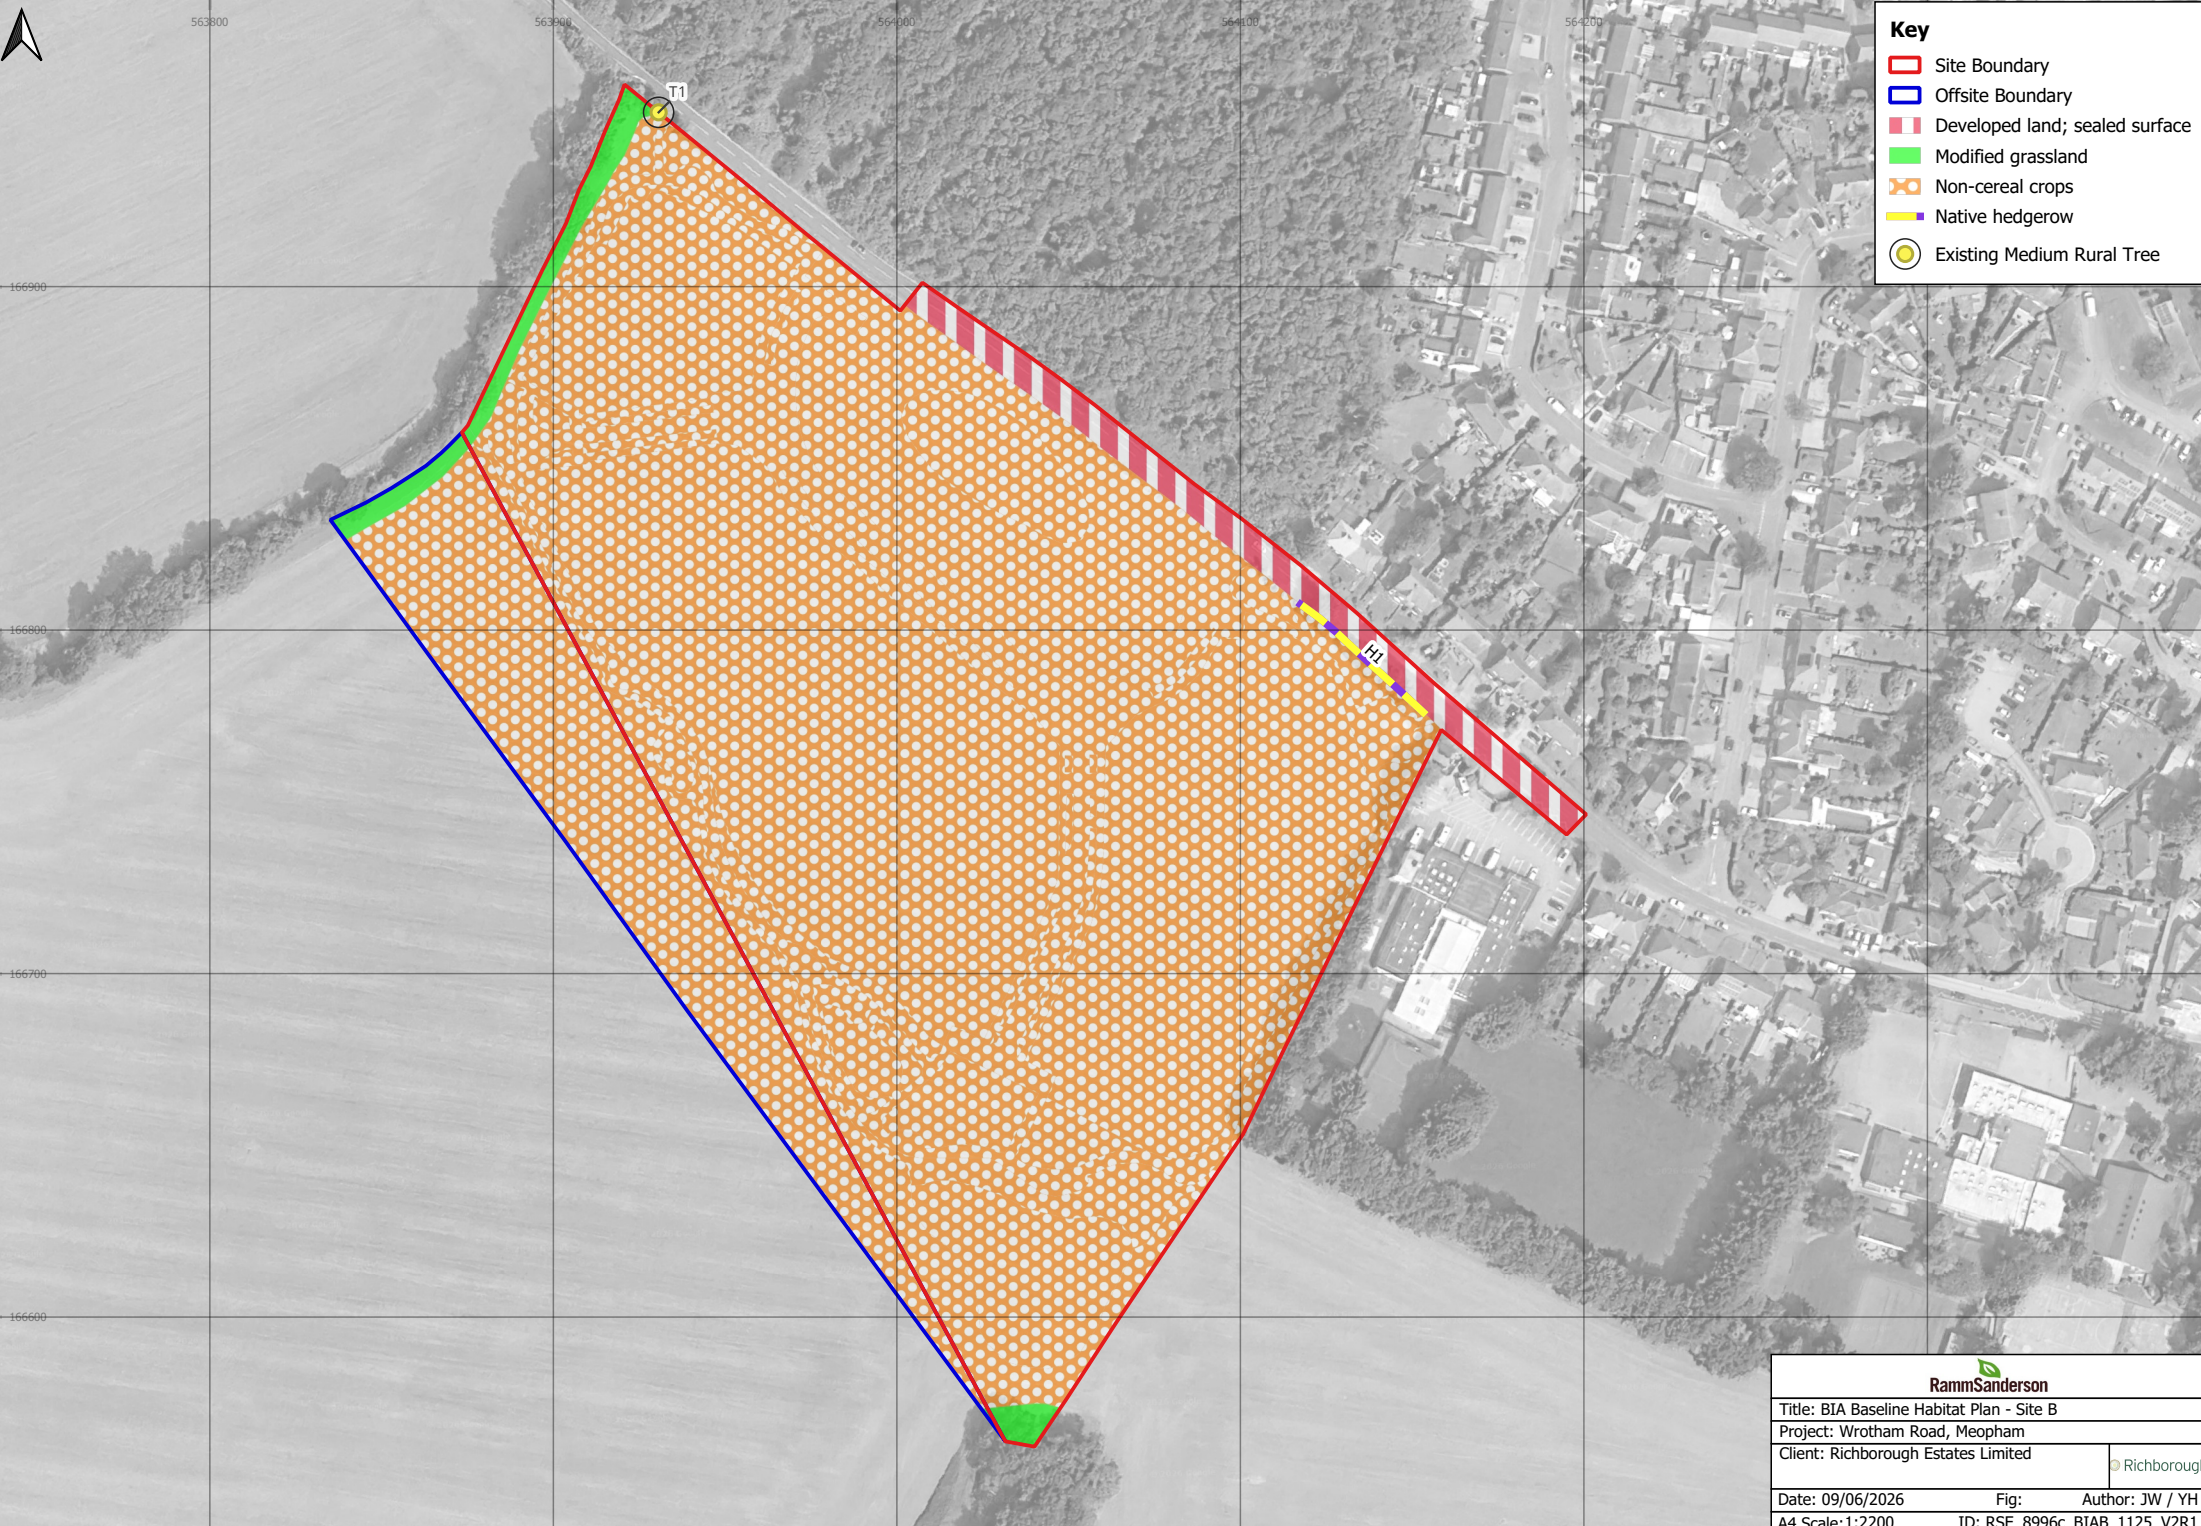

Key

Site Boundary

Offsite Boundary

RammSanderson

Title: BIA Baseline Habitat Plan - Site B

Project: Wrotham Road, Meopham

Client: Richborough Estates Limited

Date: 09/06/2026

Fig:

Author: JW / YH

A4 Scale:1:2200

ID: RSE_8996c_BIAB_1125_V2R1

Richborough