




Existing North Elevation @ 1:100

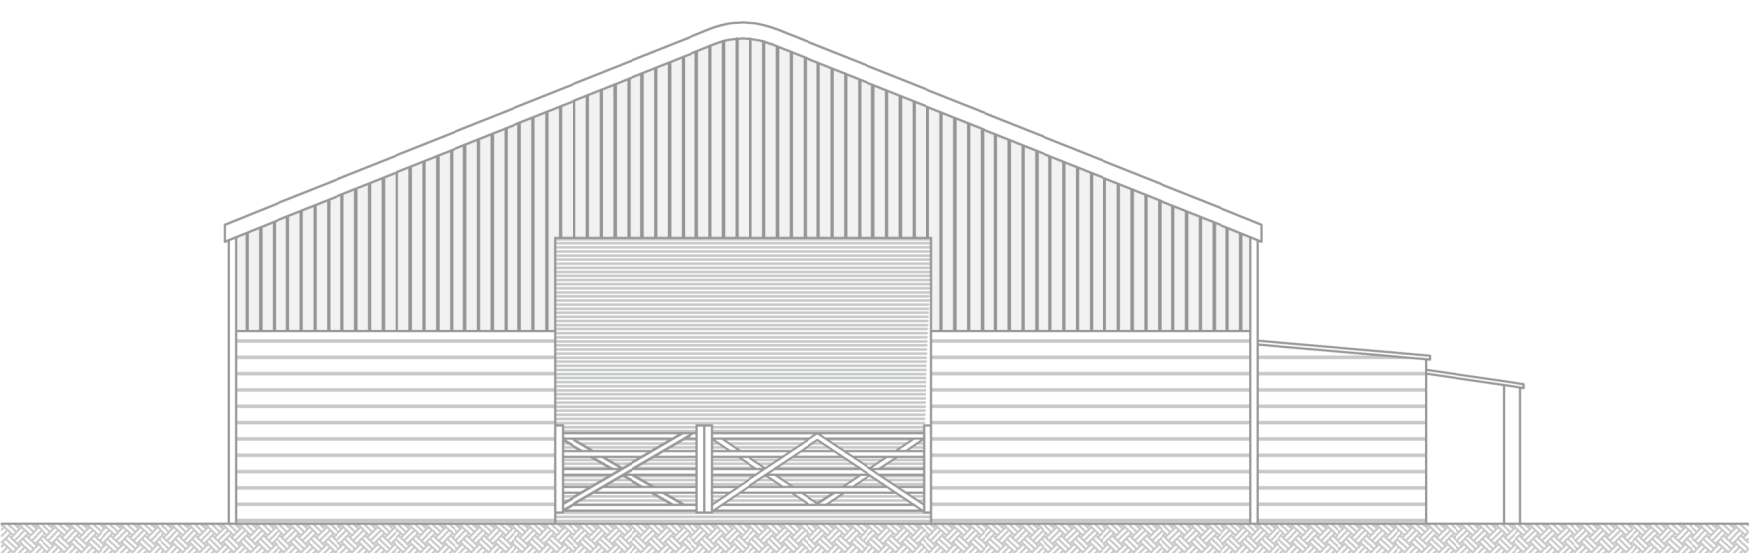

Existing East Elevation @ 1:100

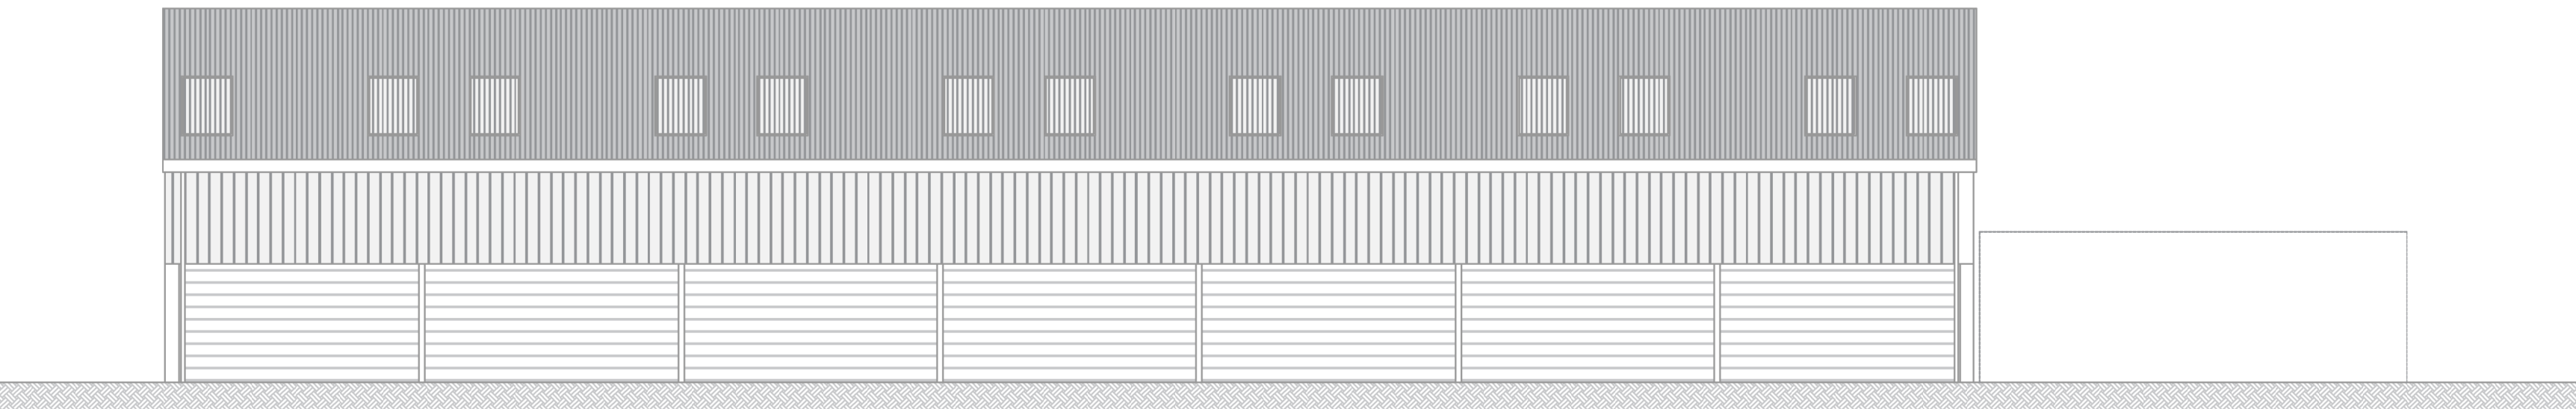

Existing South Elevation @ 1:100

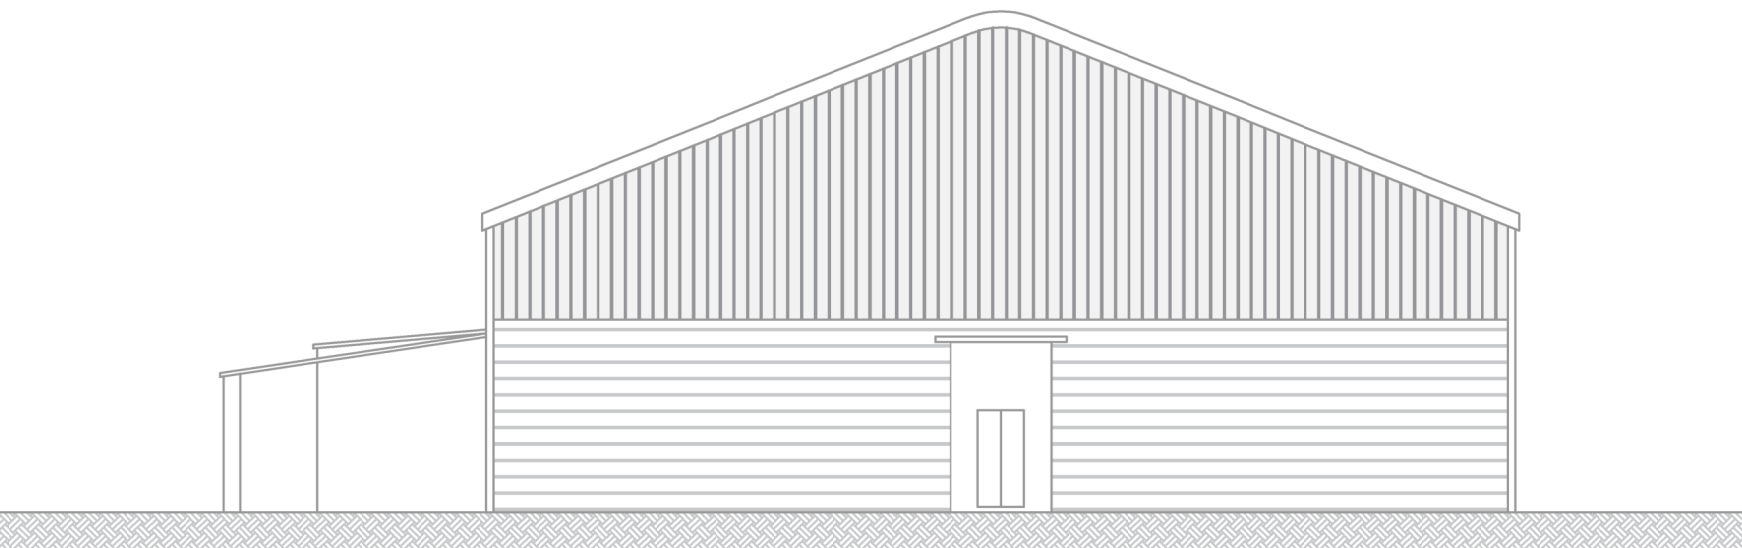

Existing West Elevation @ 1:100