




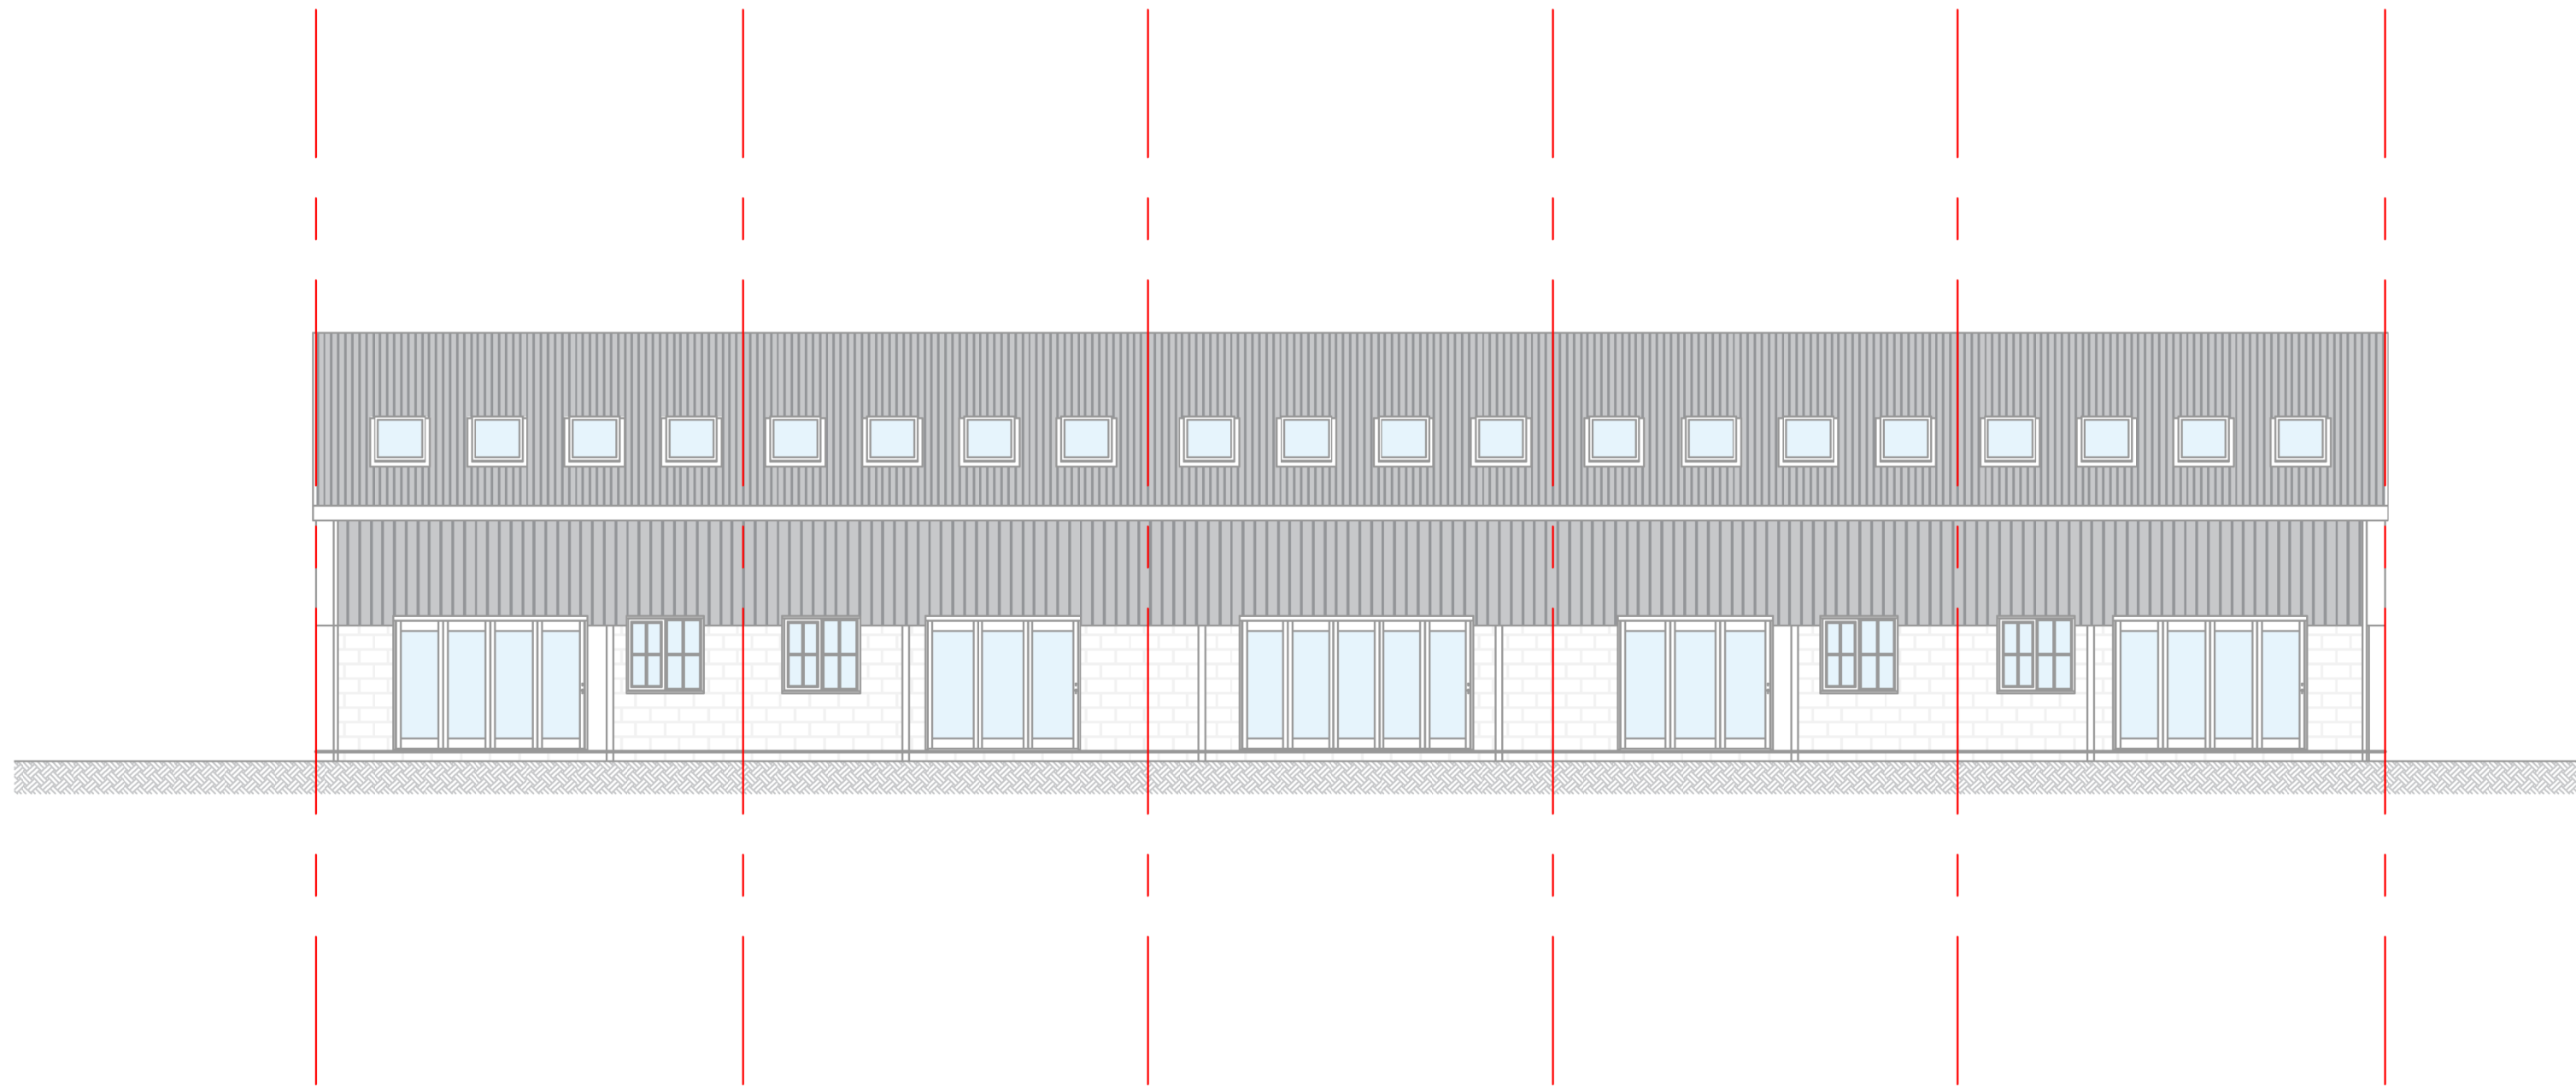


Proposed North Elevation @ 1:100

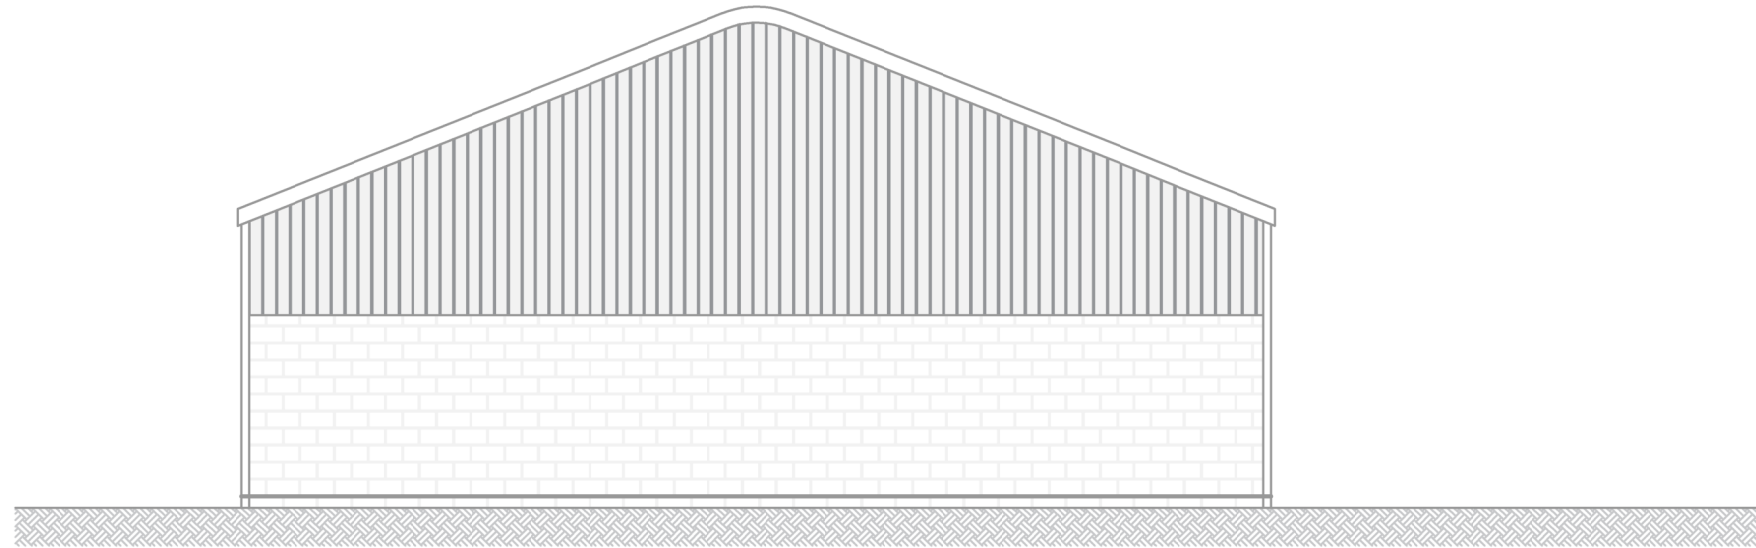

Proposed East Elevation @ 1:100

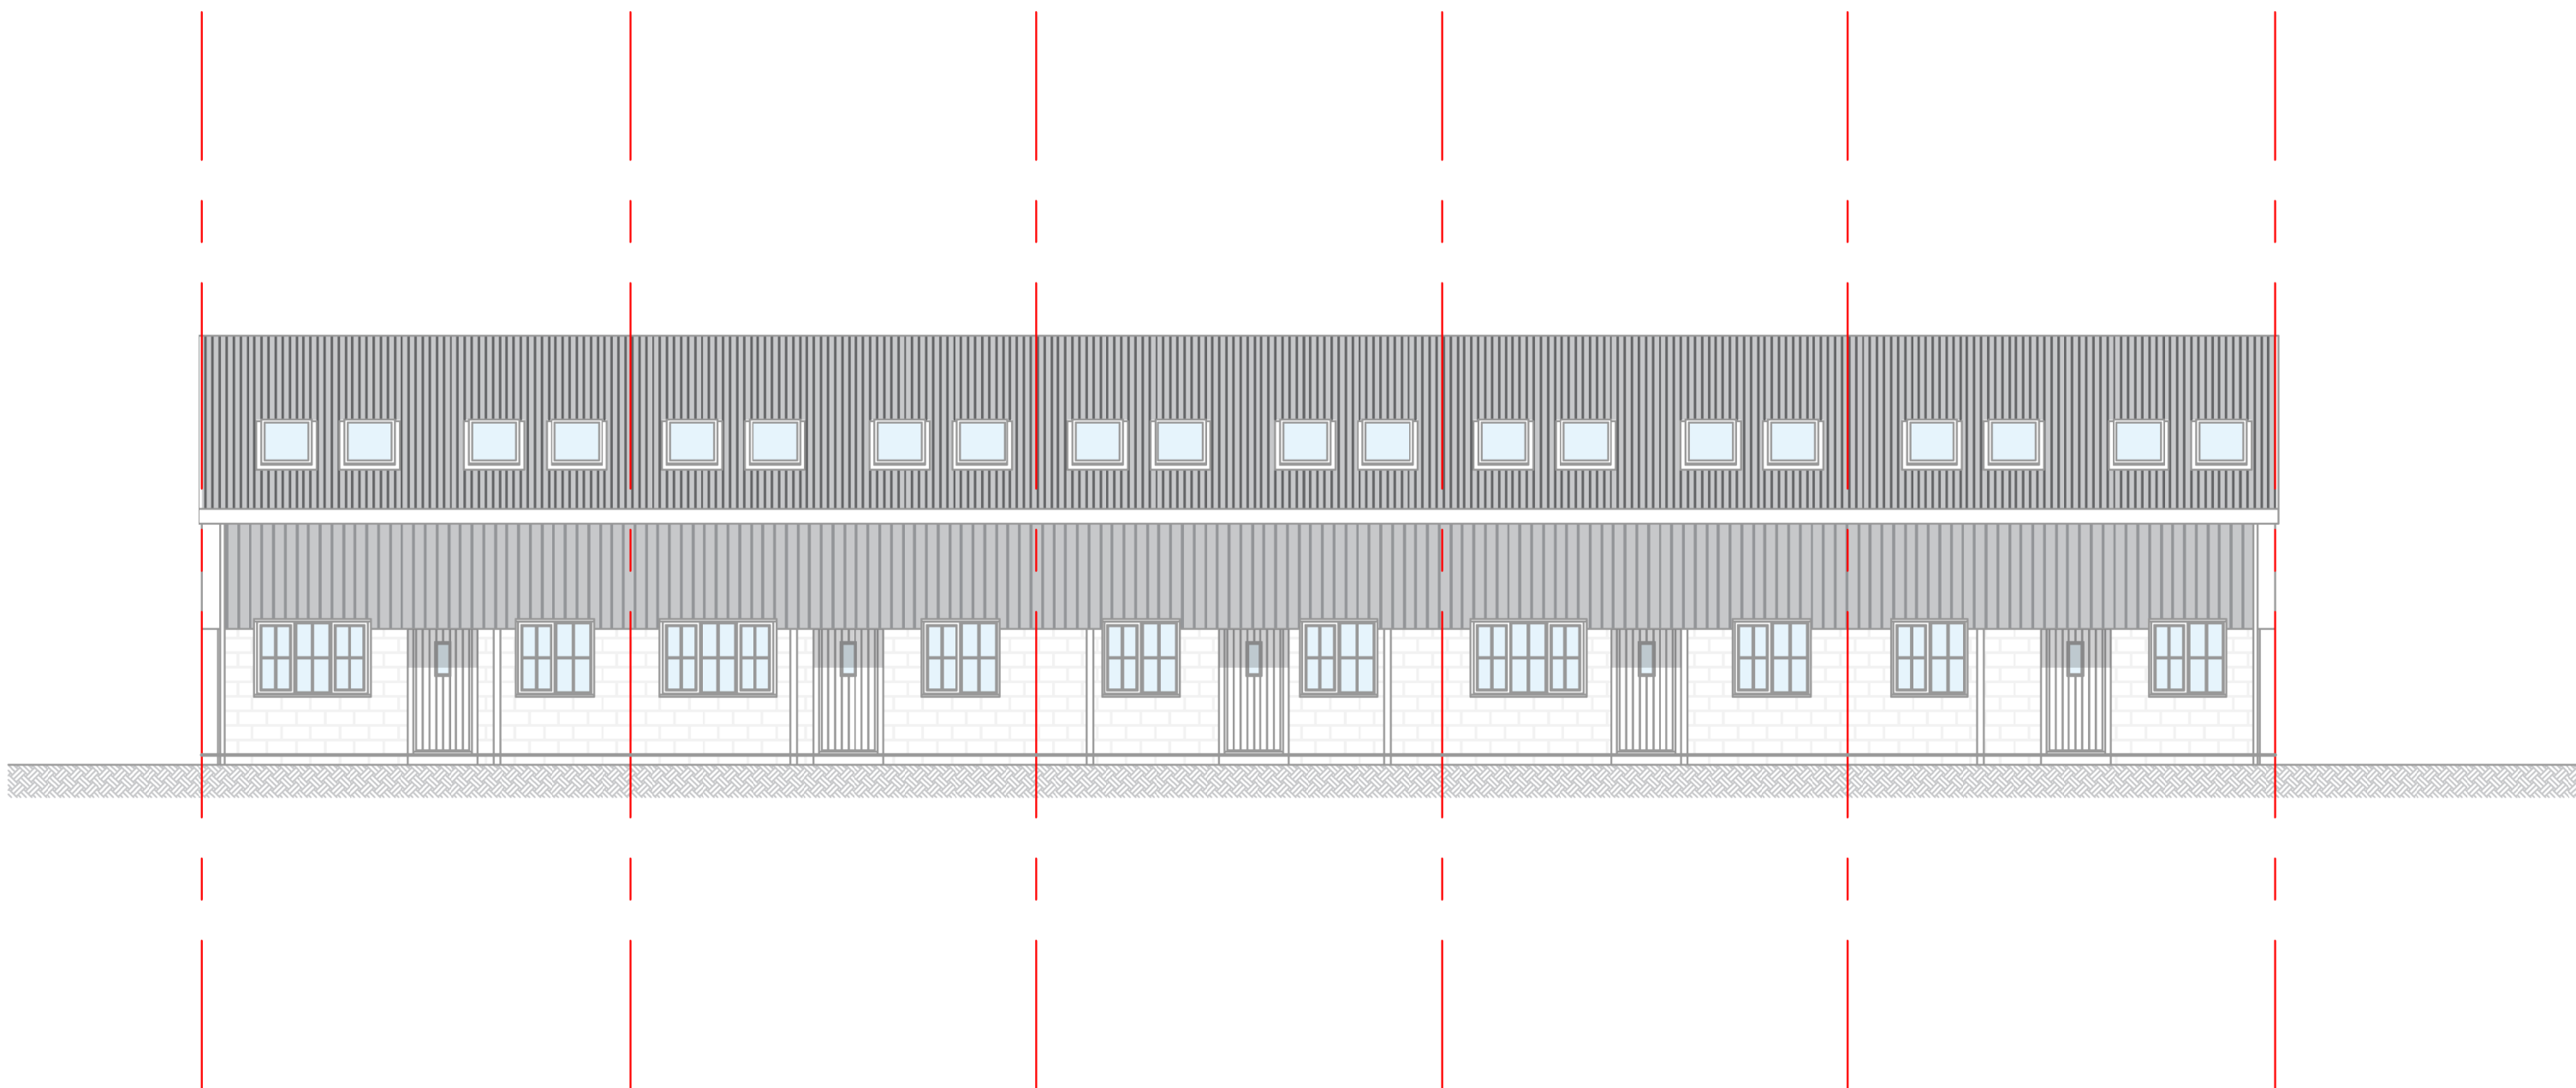

Proposed South Elevation @ 1:100

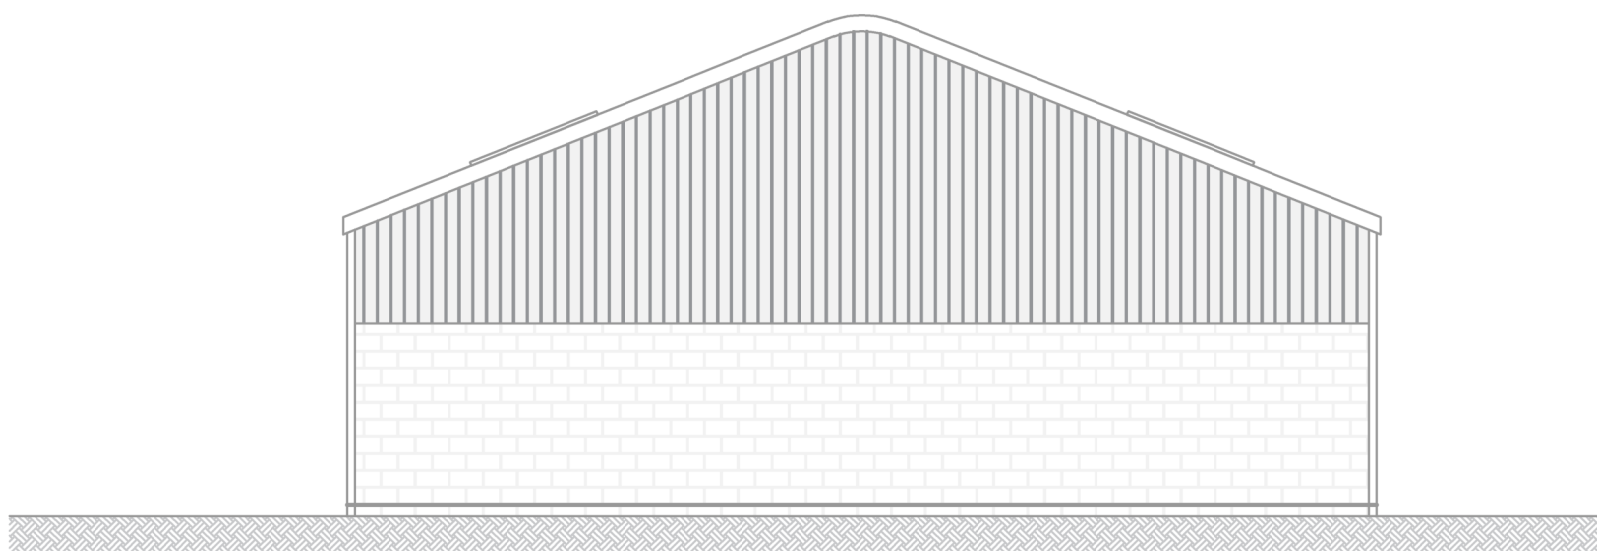

Proposed West Elevation @ 1:100