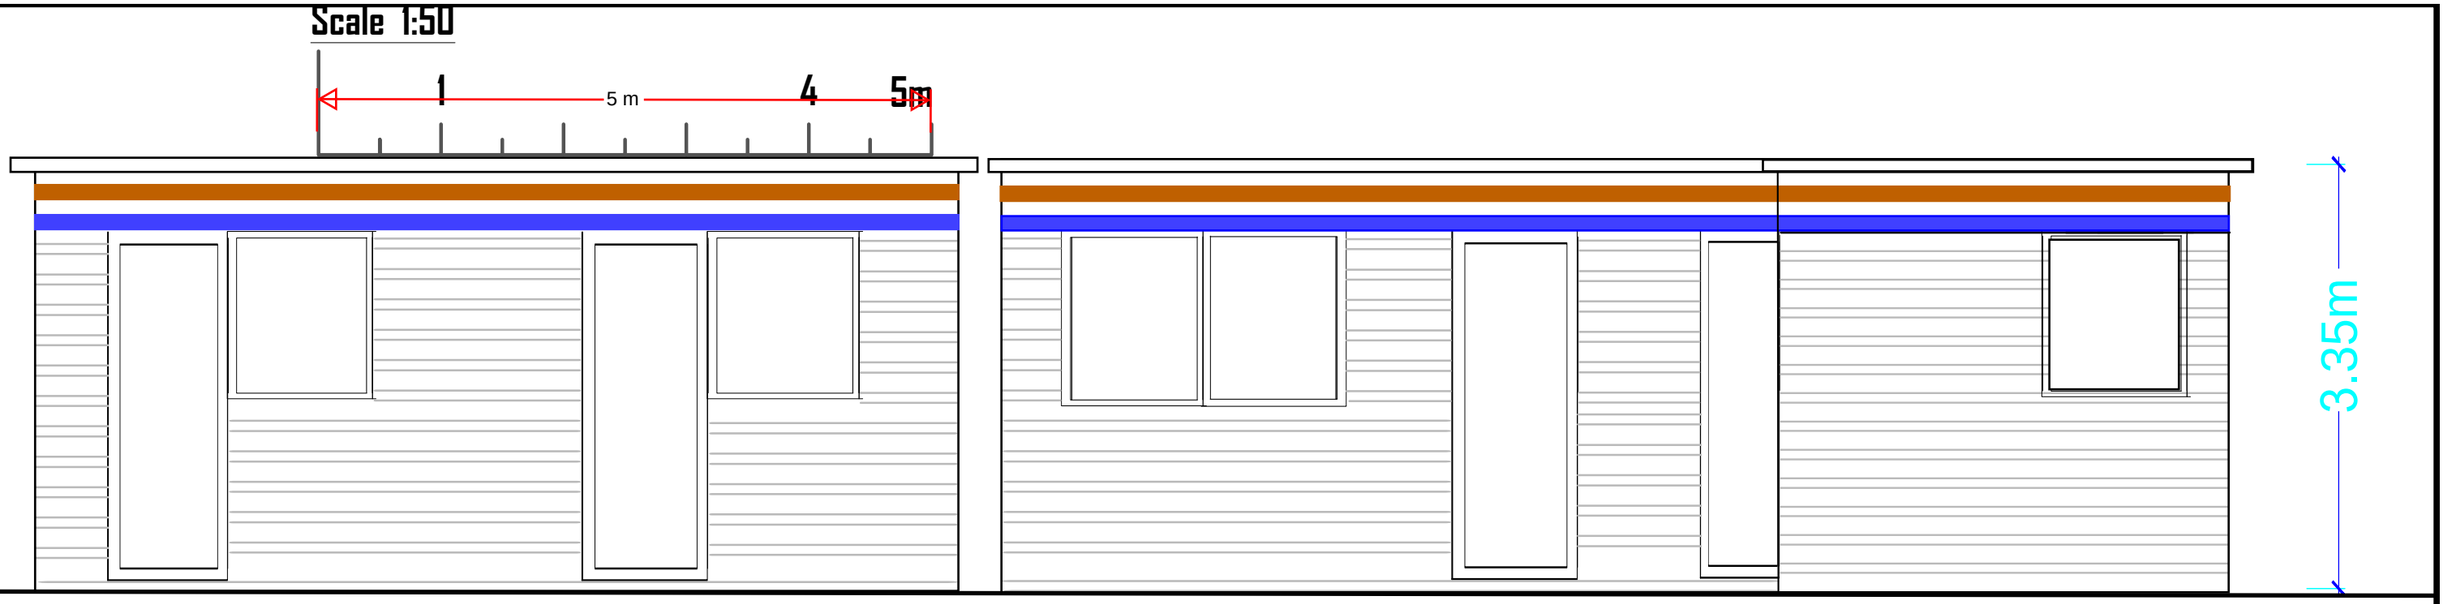

FRONT ELEVATION

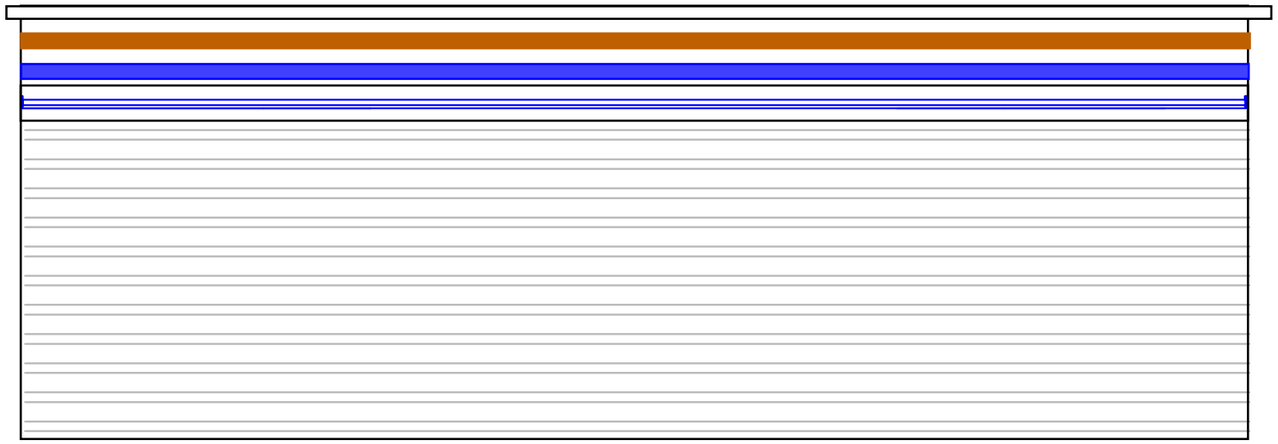

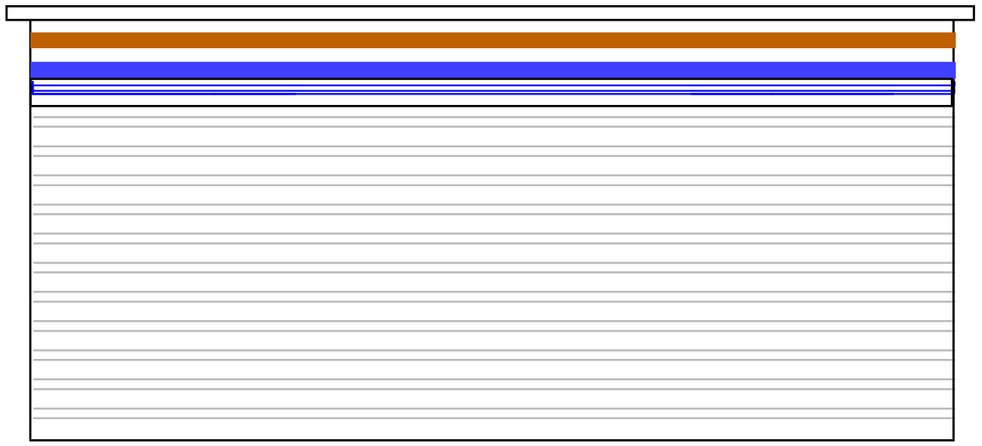

REAR ELEVATION

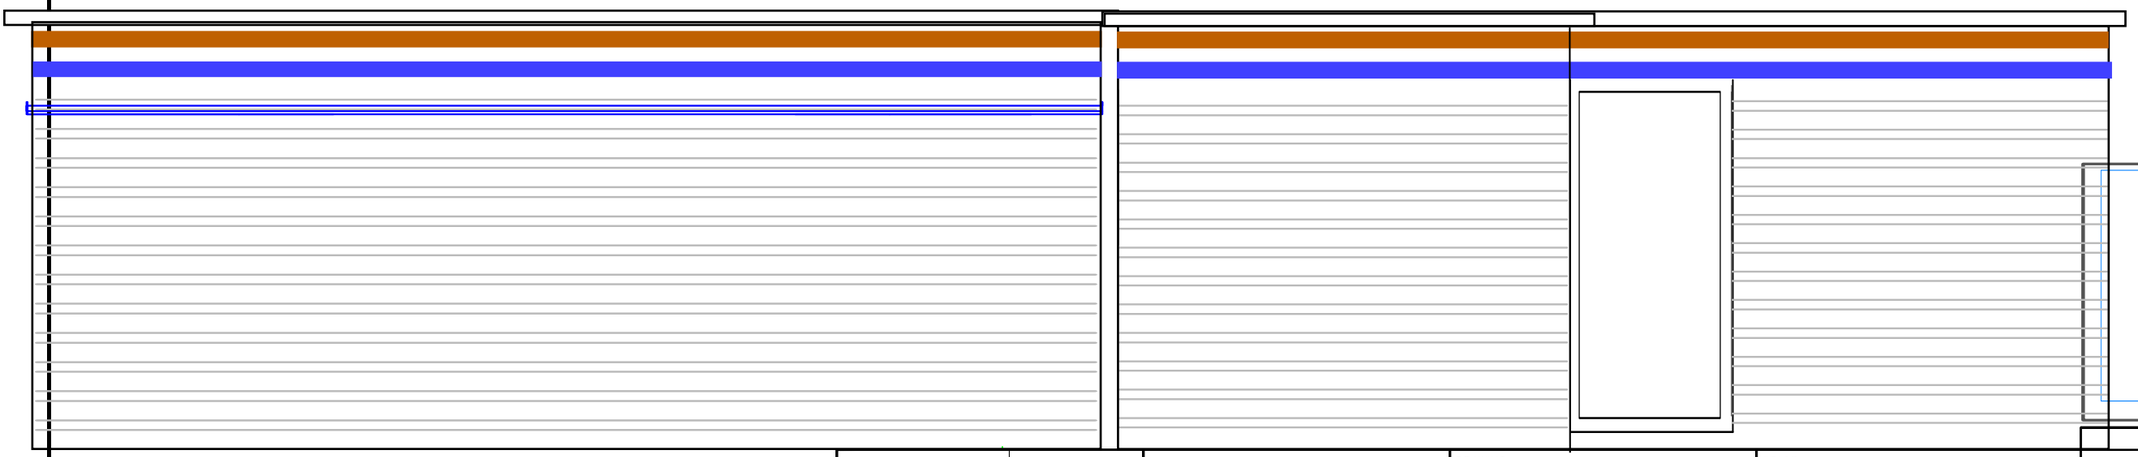

FLANK ELEVATION

A-Z Building Services

A: Addlestone KT15
E: hthuseyin0809@msn.com

T: 07969925562

CLIENT Mr and Mrs SMITH	PROJECT Wendover Lower Rochester Road Higham Rochester Kent ME3 7HD	DRAWING OUTBUILDING ELEVATION	STAGE BUILDING CONTROL

·	CHECKED ·	APPROVED ·
	SCALE 1:50 @A3	DATE
DRAWING No. k_P-12		REV A

Plans and contents are bound by Copyright - they are not to be copied or reproduced without prior permission given by Mosaic Building Design LTD