



STREET SCENE ELEVATIONS
AS EXISTING
(1:100)

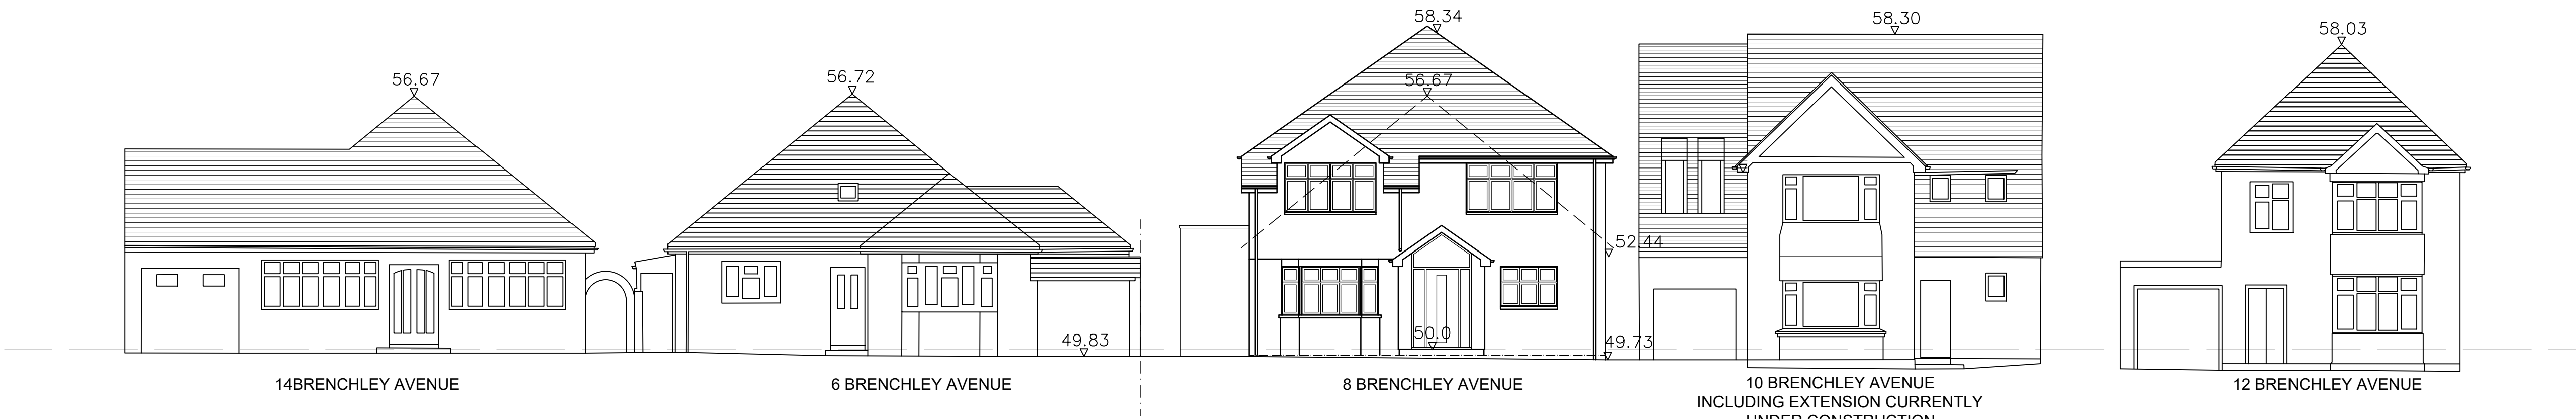

STREET SCENE ELEVATIONS
AS PROPOSED
(1:100)

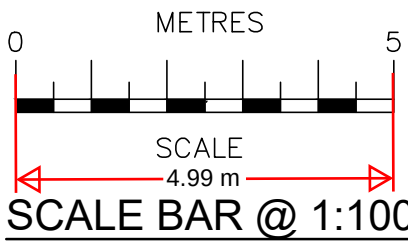

13/03/24	B	Rear extension added to proposals
29/02/24	A	Garage to 8 Brencley Avenue removed on proposals
Date	No	Revision
Penfold Project Services		
Epmarket, Wrotham Road, Meopham, Kent, DA13 0HH Telephone: 01474 816690 e-mail: apenfold448@btinternet.com		
Job Title:	8 BRENCLEY AVENUE GRAVESEND KENT DA11 7RQ	
Dwg Title:	STREET SCENE ELEVATIONS AS EXISTING & AS PROPOSED	
Scale:	1:100 @ A1	
Dwg No.:	05B	
Date:	April 2023	