



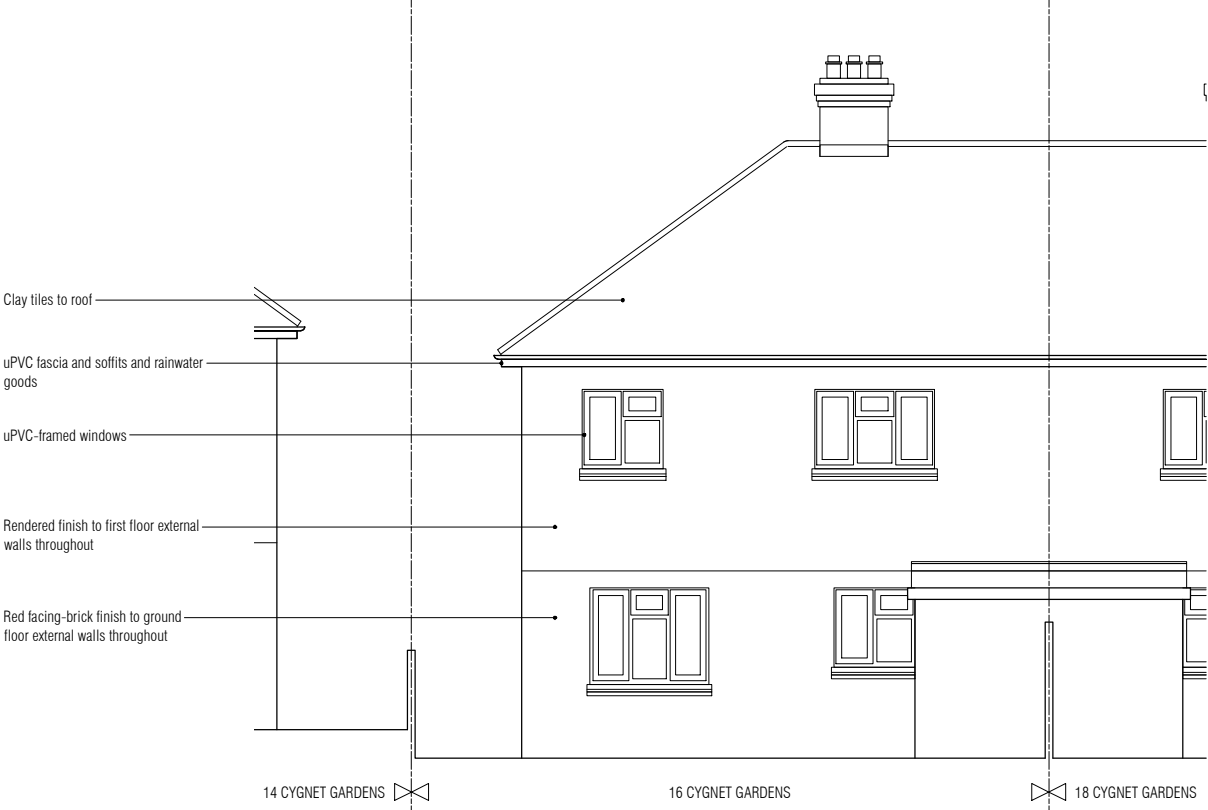

1. EXISTING FRONT ELEVATION



3. EXISTING REAR ELEVATION

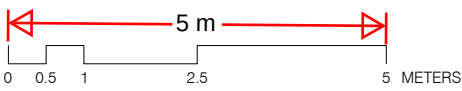

DRAWING NOTES
-


REV. NOTES
P03 -

DATE BY
22.11.24 GN

PROJECT
**16 Cygnet Gardens
Gravesend DA11 7DN**
STATUS
PLANNING

DRAWING
Elevations as Existing
DRAWING # REVISION SCALE FORMAT
L(10)200 P03 1:100 A3

 **PLANNING BY DESIGN**
FROM CONCEPT TO COMPLETION
e: hello@planning-by-design.co.uk
t: +44 (0) 3300 881249

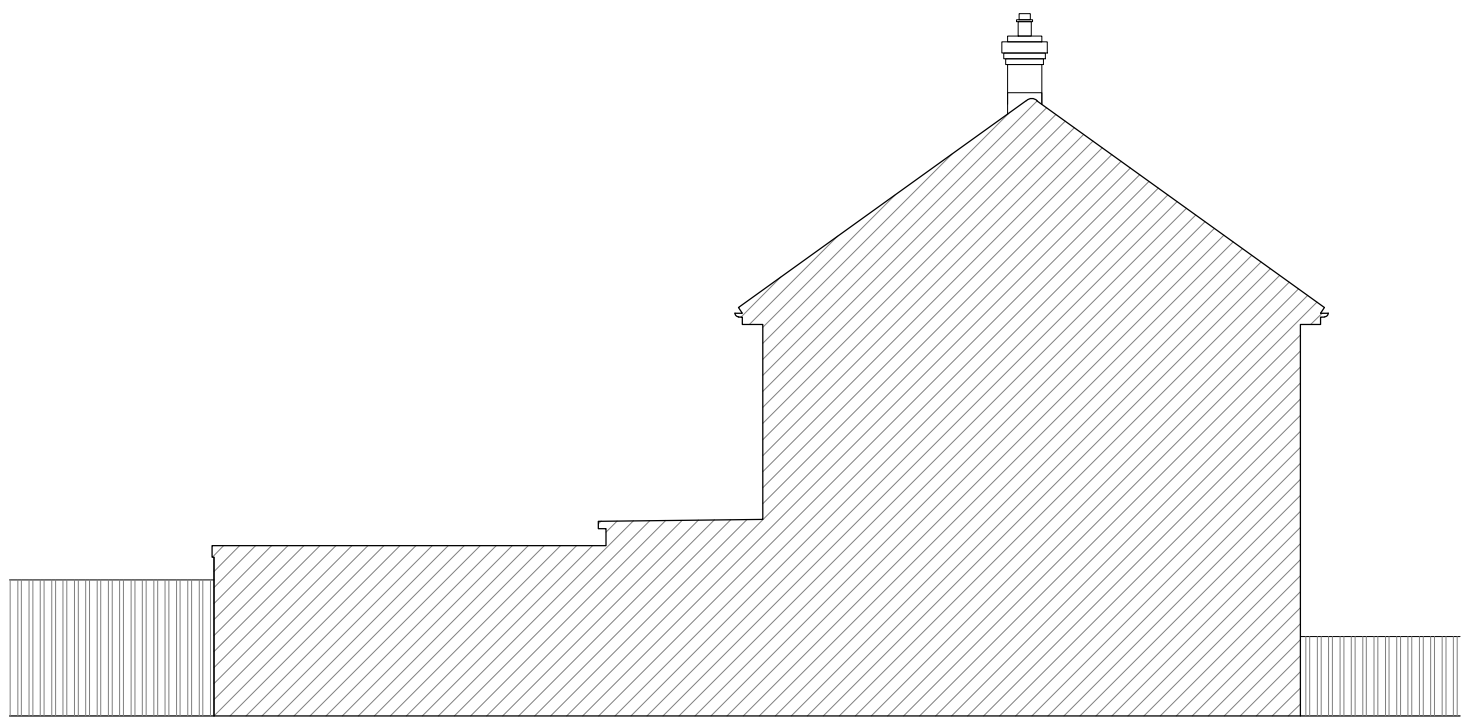

2. EXISTING SIDE ELEVATION



4. EXISTING SIDE ELEVATION