



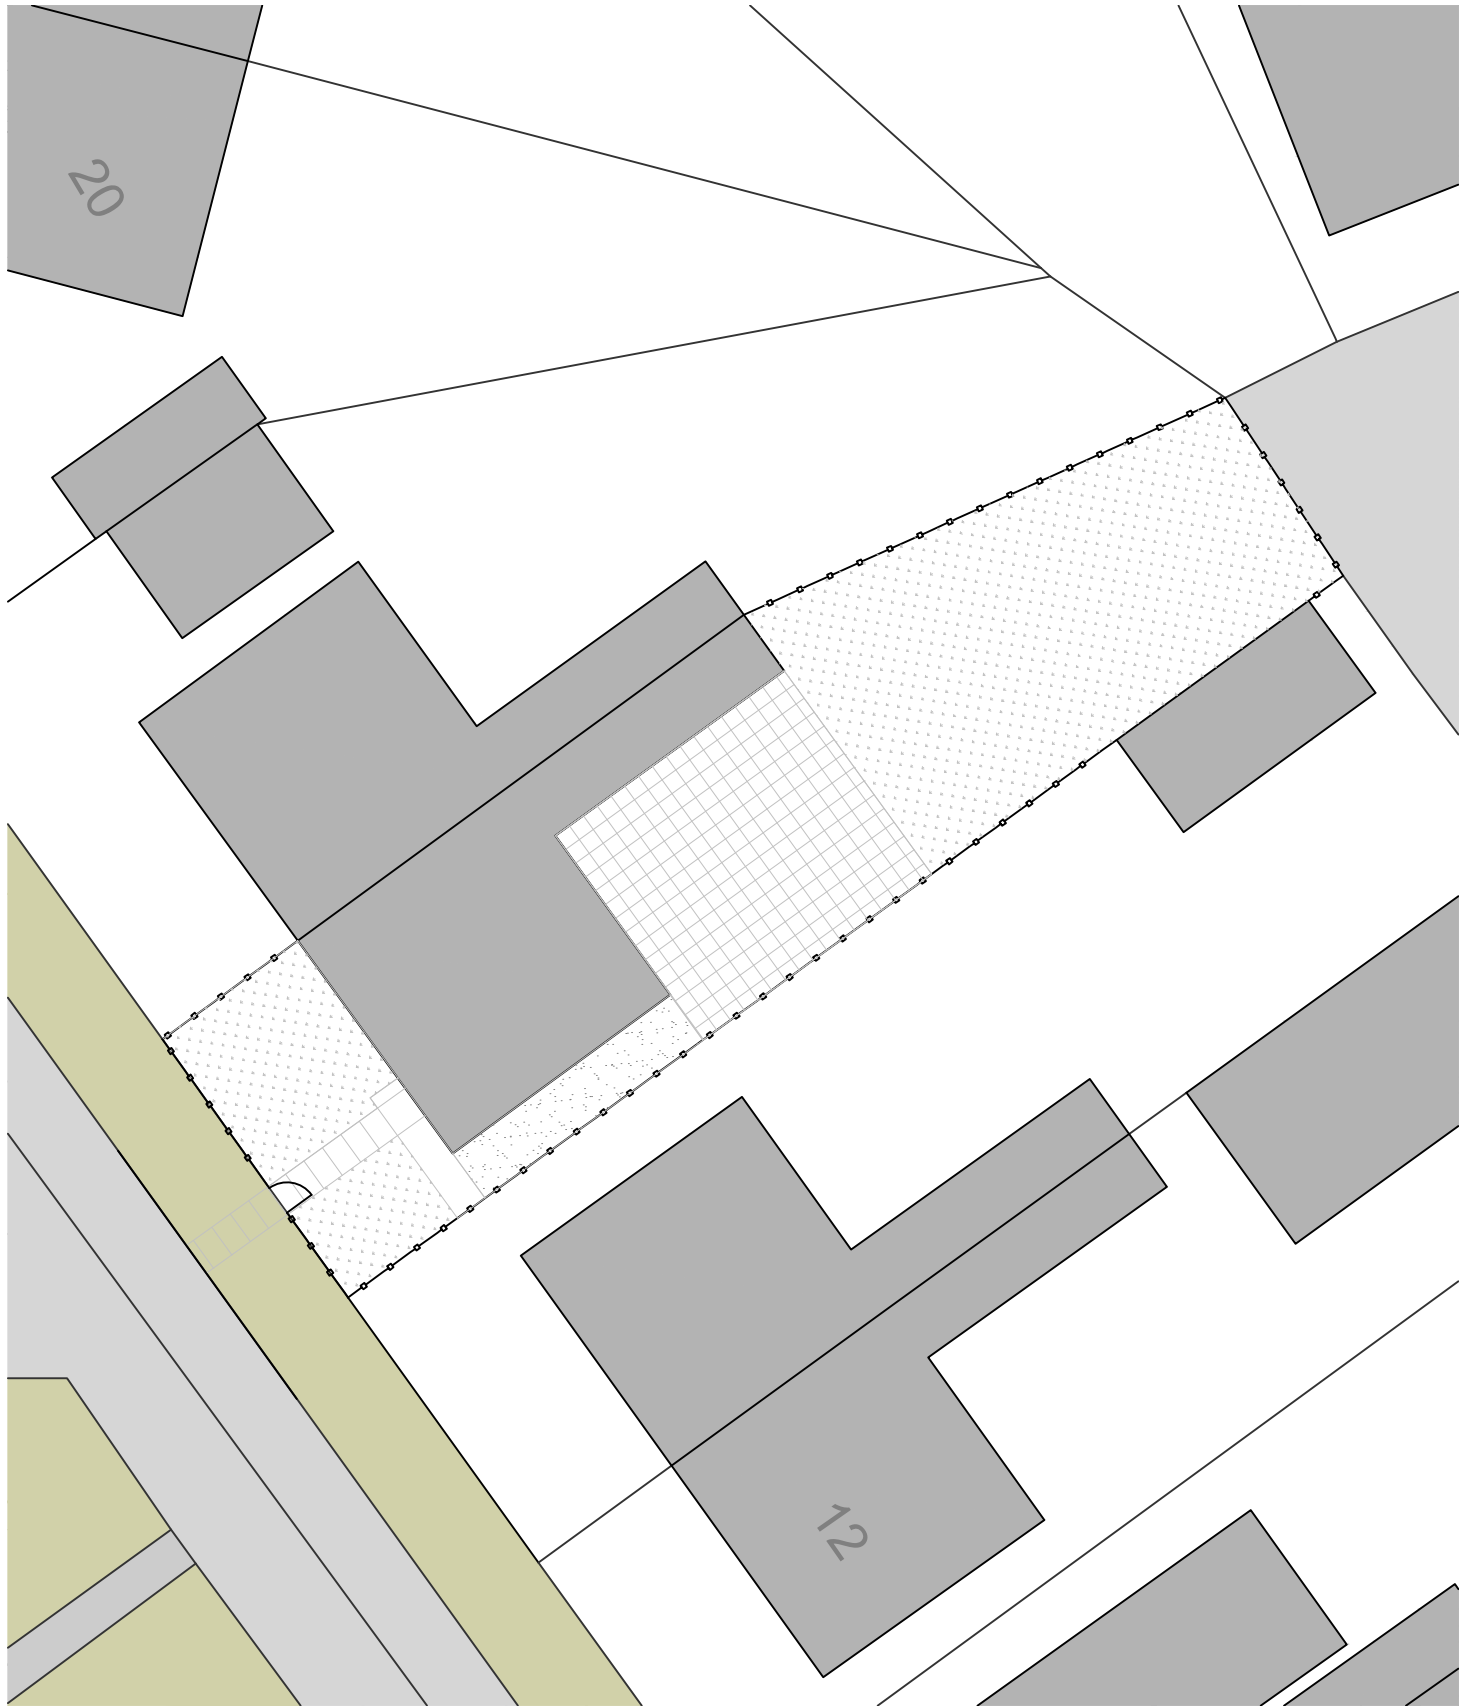


BLOCK PLAN AS EXISTING

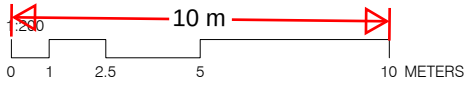

DRAWING NOTES
-

REV. NOTES
P03 -

DATE BY
22.11.24 GN

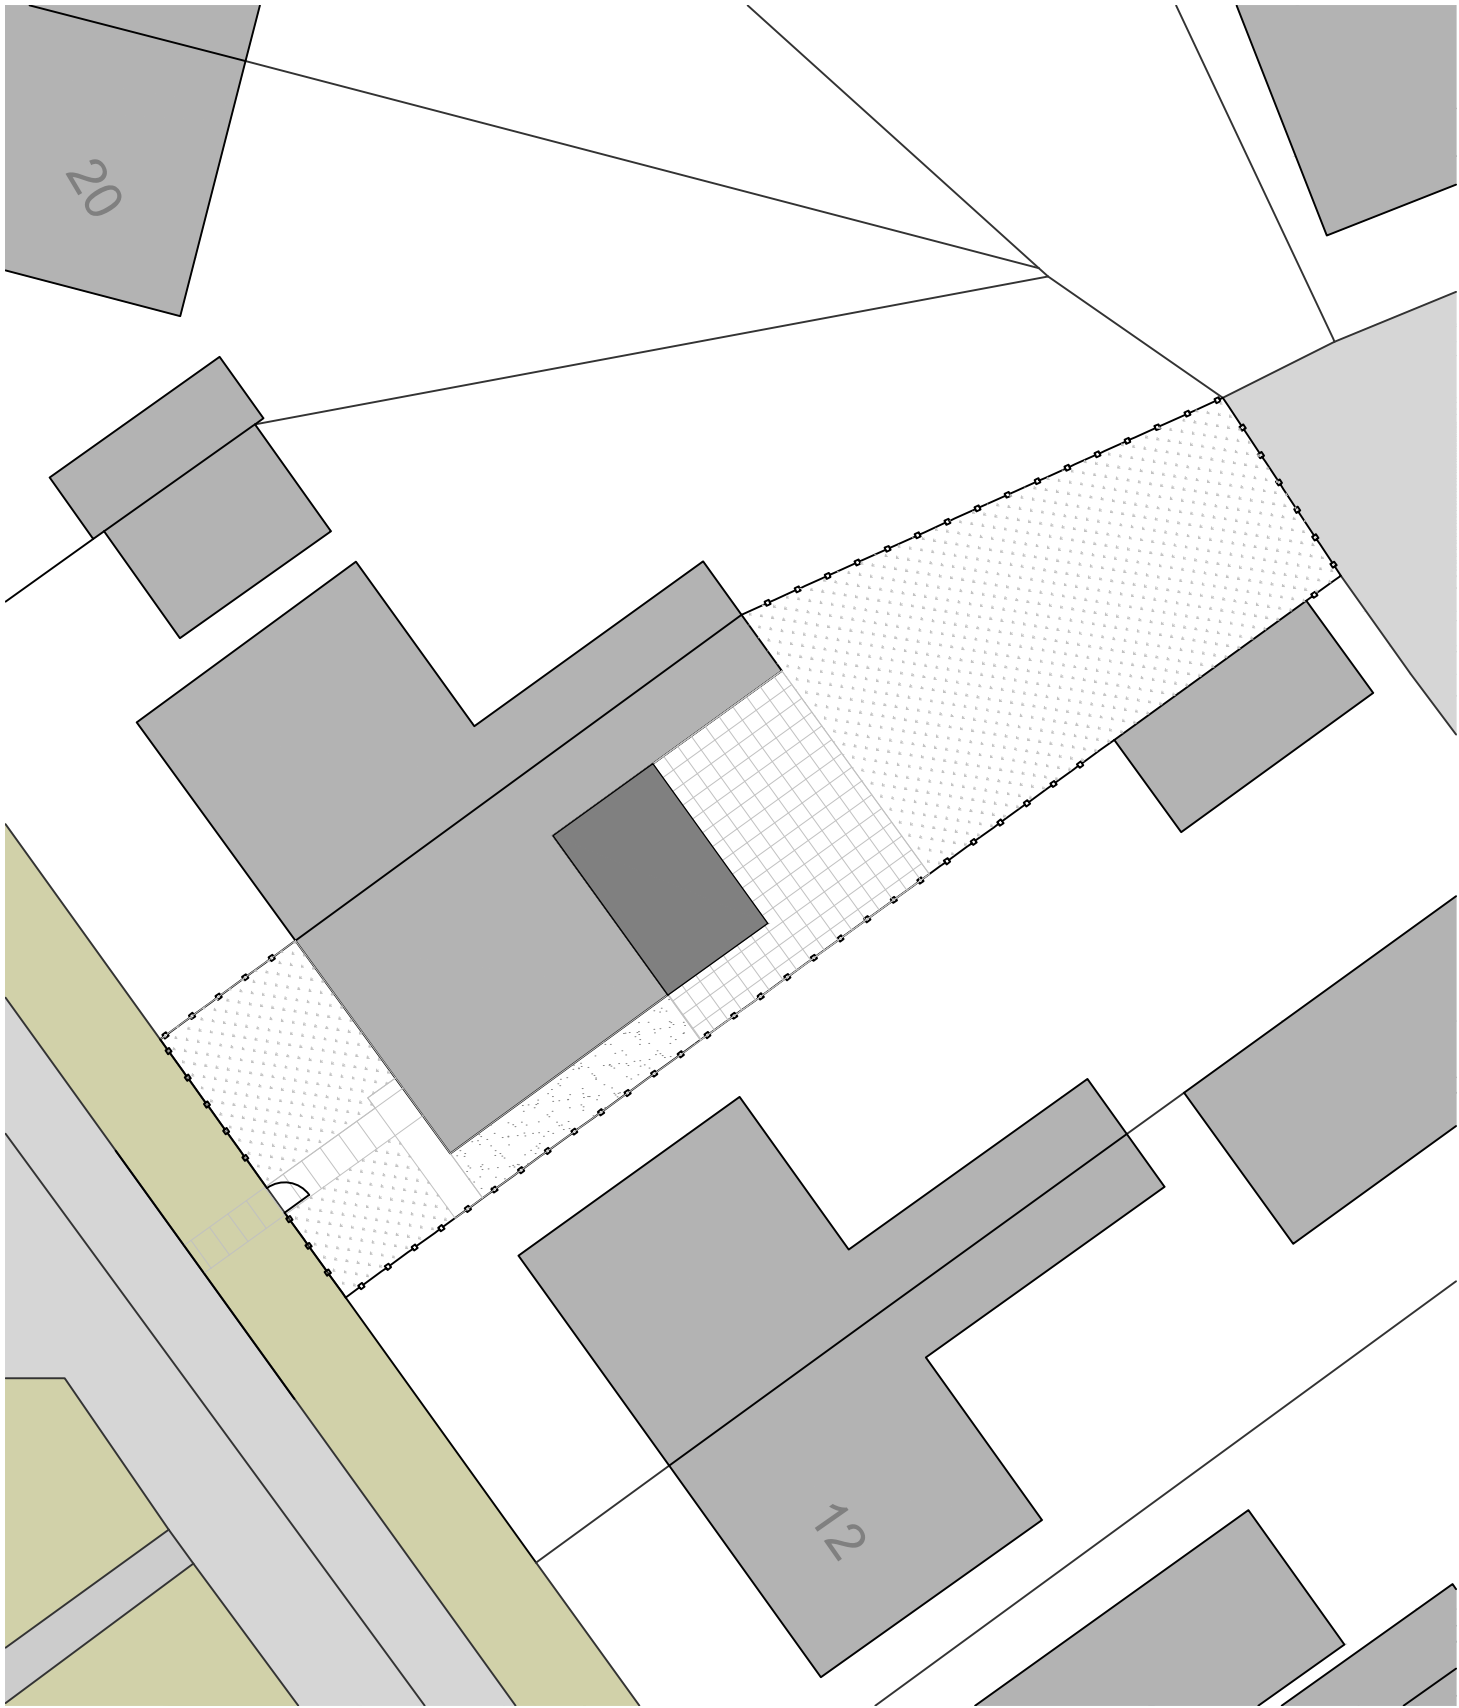

BLOCK PLAN AS PROPOSED

PROJECT
**16 Cygnet Gardens
Gravesend DA11 7DN**
STATUS
PLANNING

DRAWING
Existing and Proposed Block Plans
DRAWING # REVISION SCALE FORMAT
L(20)010 P03 1:200 A3

 **PLANNING BY DESIGN**
FROM CONCEPT TO COMPLETION
e: hello@planning-by-design.co.uk
t: +44 (0) 3300 881249