






1. PROPOSED FRONT ELEVATION

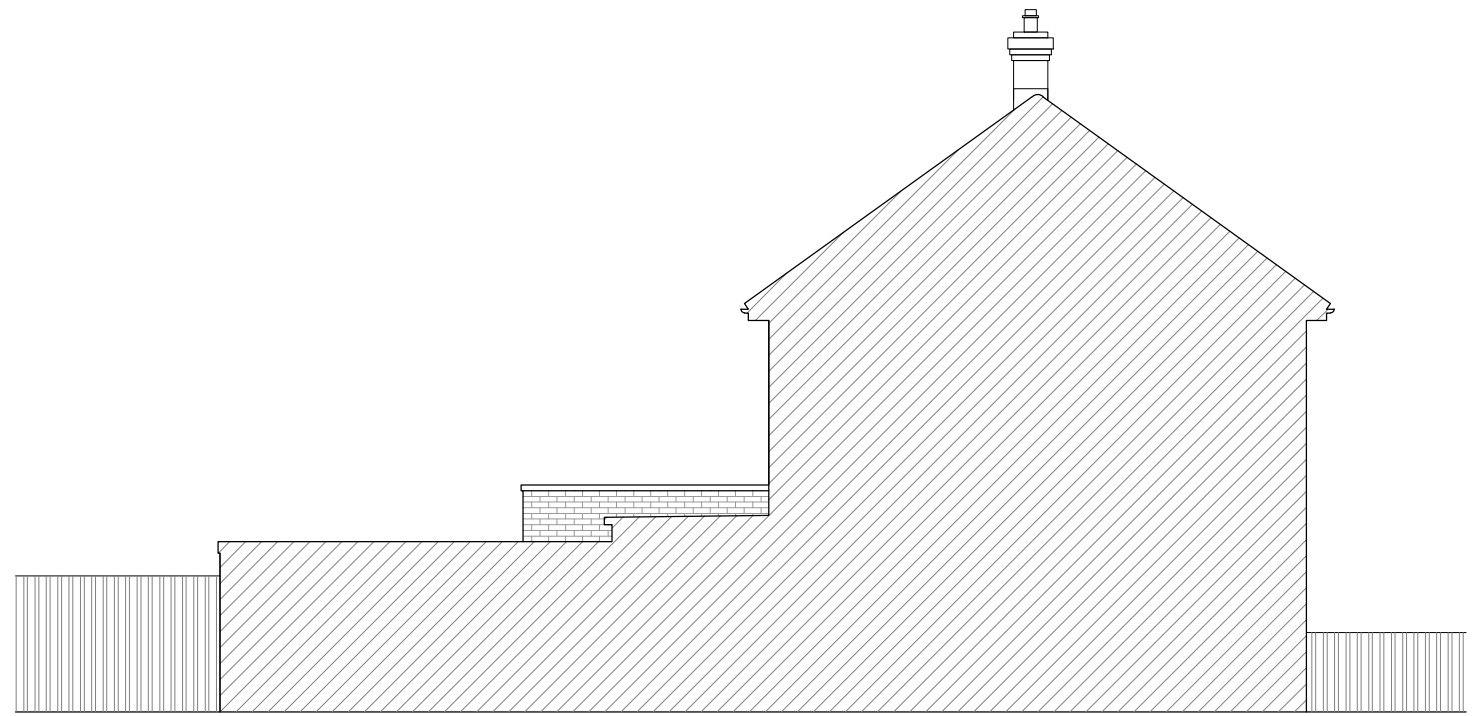


2. PROPOSED SIDE ELEVATION

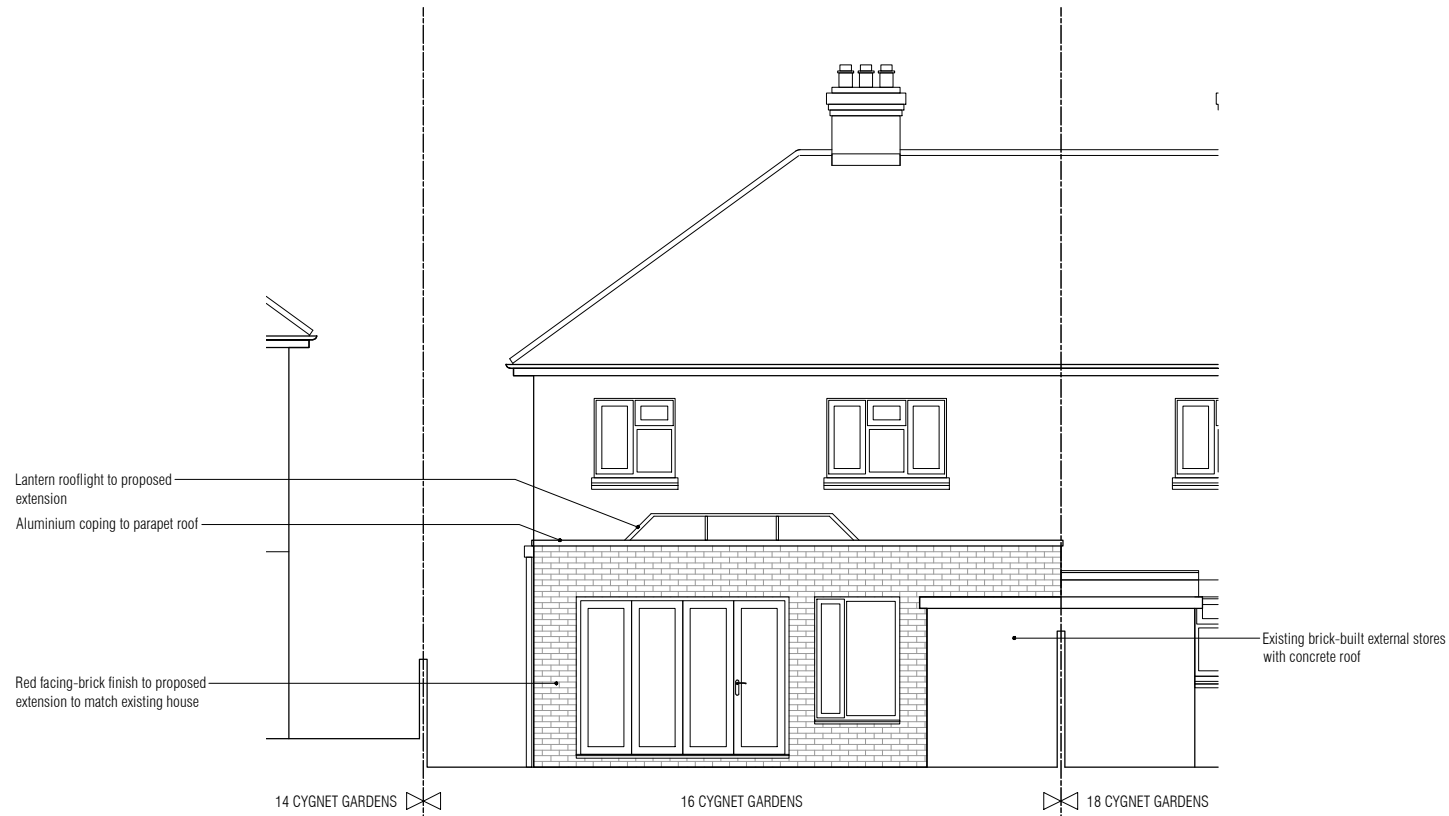

3. PROPOSED REAR ELEVATION

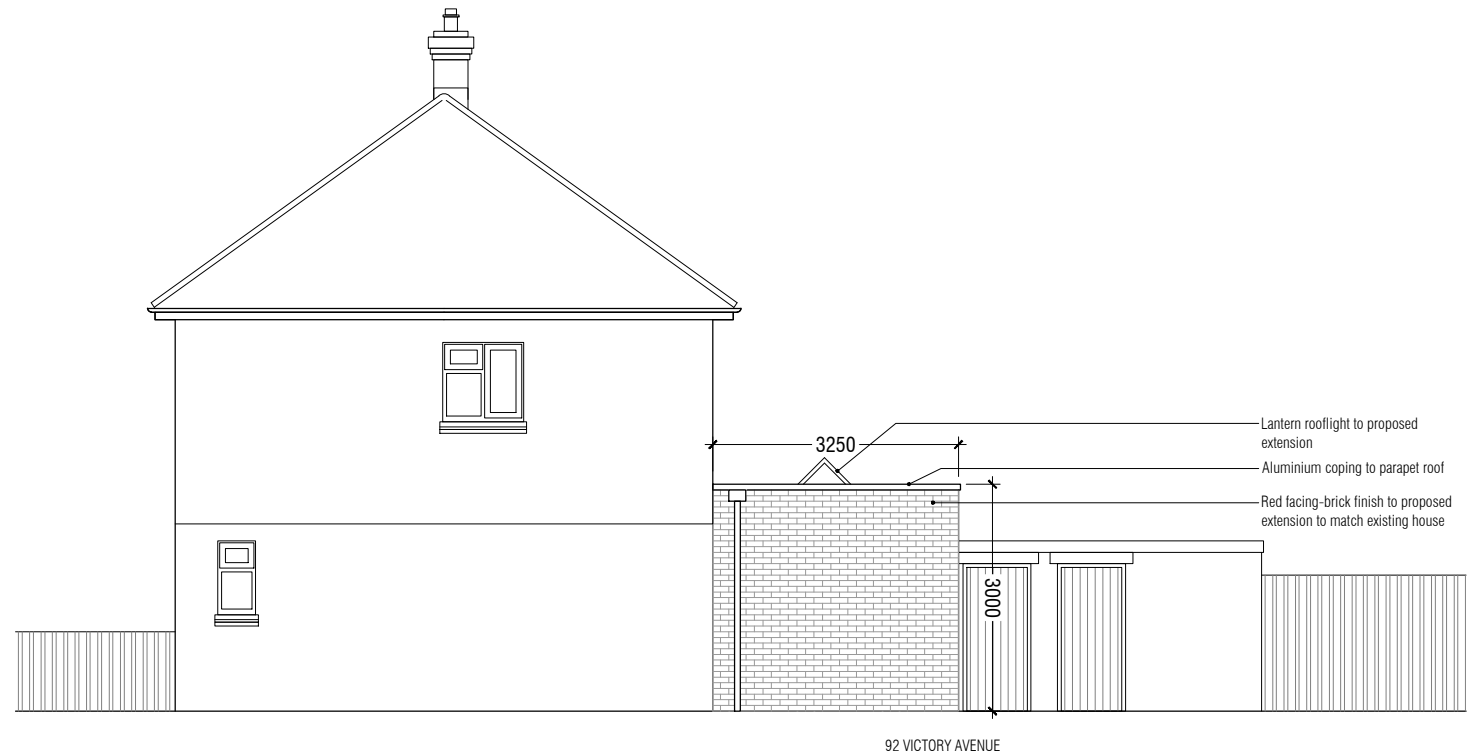

4. PROPOSED SIDE ELEVATION

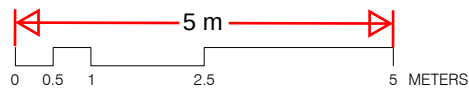

DRAWING NOTES
-

REV. NOTES
P03 -

DATE BY
22.11.24 GN

PROJECT
**16 Cygnet Gardens
Gravesend DA11 7DN**
STATUS
PLANNING

DRAWING
Elevations as Proposed

DRAWING # REVISION SCALE FORMAT
L(20)200 P03 1:100 A3

PLANNING BY DESIGN
FROM CONCEPT TO COMPLETION
e: hello@planning-by-design.co.uk
t: +44 (0) 3300 881249