




1 Section A-A - Existing
Scale: 1:100 @ A3

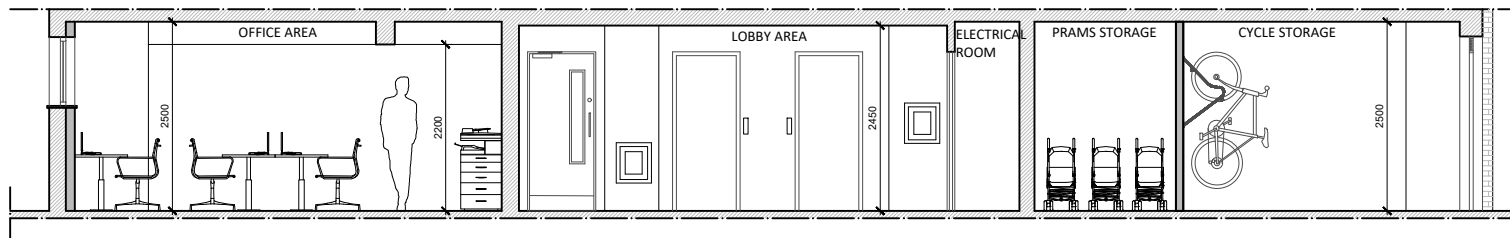

2 Section A-A - Proposed
Scale: 1:100 @ A3

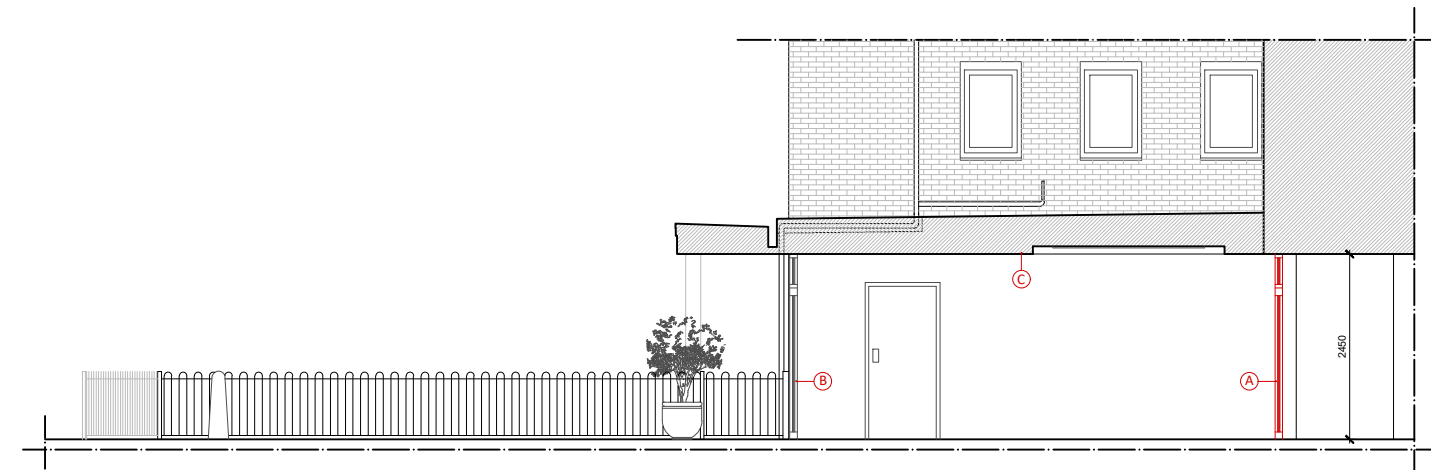

3 Section B-B - Existing
Scale: 1:100 @ A3

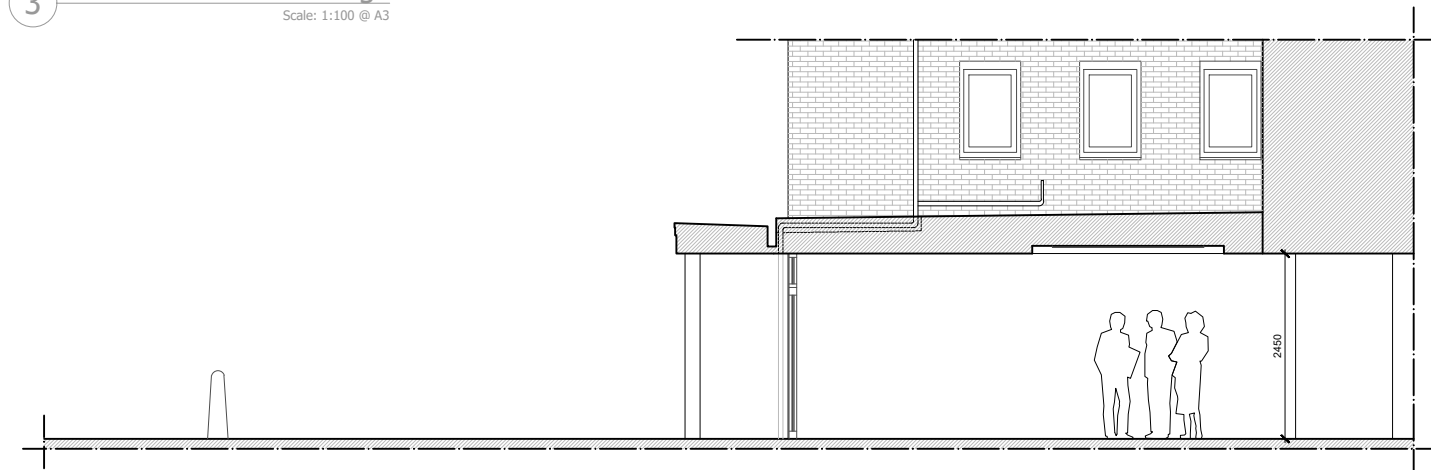

4 Section B-B - Proposed
Scale: 1:100 @ A3



KEY:

A: Previous / Existing Condition Door Set

B: Approved Under 20221062 Application Door Set

C: Approved Under 20221062 Application Canopy

P1	Planning	AS	PW	08/04/2025
Rev	Description	By	QA	DD.MM.YY

© This drawing and any design hereon is the copyright of Potter Raper and must not be reproduced without their written consent. All drawings remain the property of Potter Raper. Figured dimension only to be taken from this drawing. All dimensions to be checked on site. Please inform Potter Raper immediately of any discrepancies before work proceeds.

Client
Gravesham Borough Council

Project Name
Carl Ekman House

Project Location
Carl Ekman House,
Tooley Street,
Northfleet, Gravesend
DA11 9PN

Sheet Name
Existing & Proposed Section A-A

Project Status
Planning

Drawing Nr.
11700-PR-ZZ-CH-DR-A-PL301

Scale
1:100 @ A3



POTTER
RAPER

Duncan House
1A Burnhill Road
Beckenham
Kent
BR3 3LA
Tel: 020 8658 3538