





1. Facing north on Church Lane from existing access.


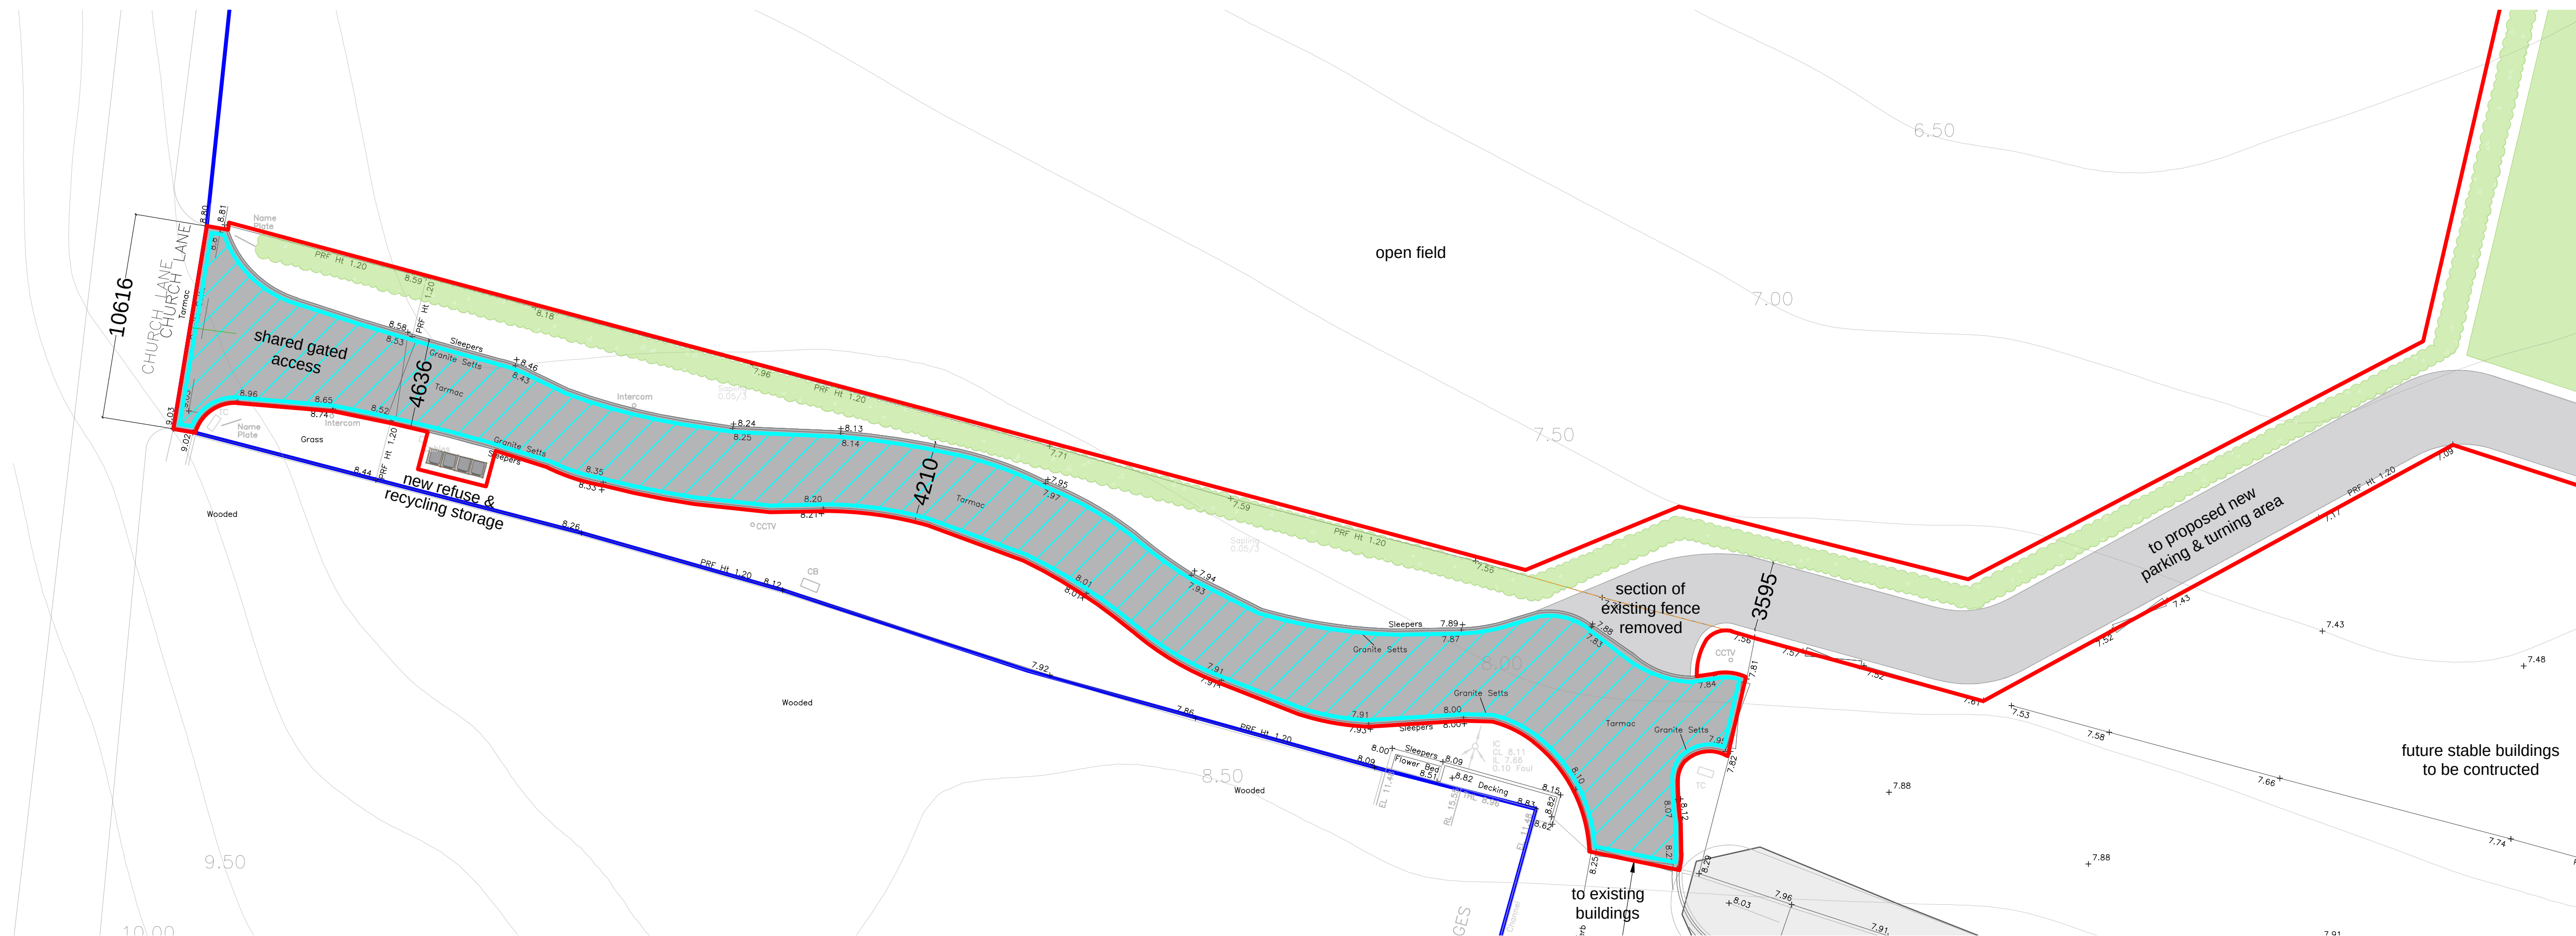


2. Facing south on Church Lane from existing access.

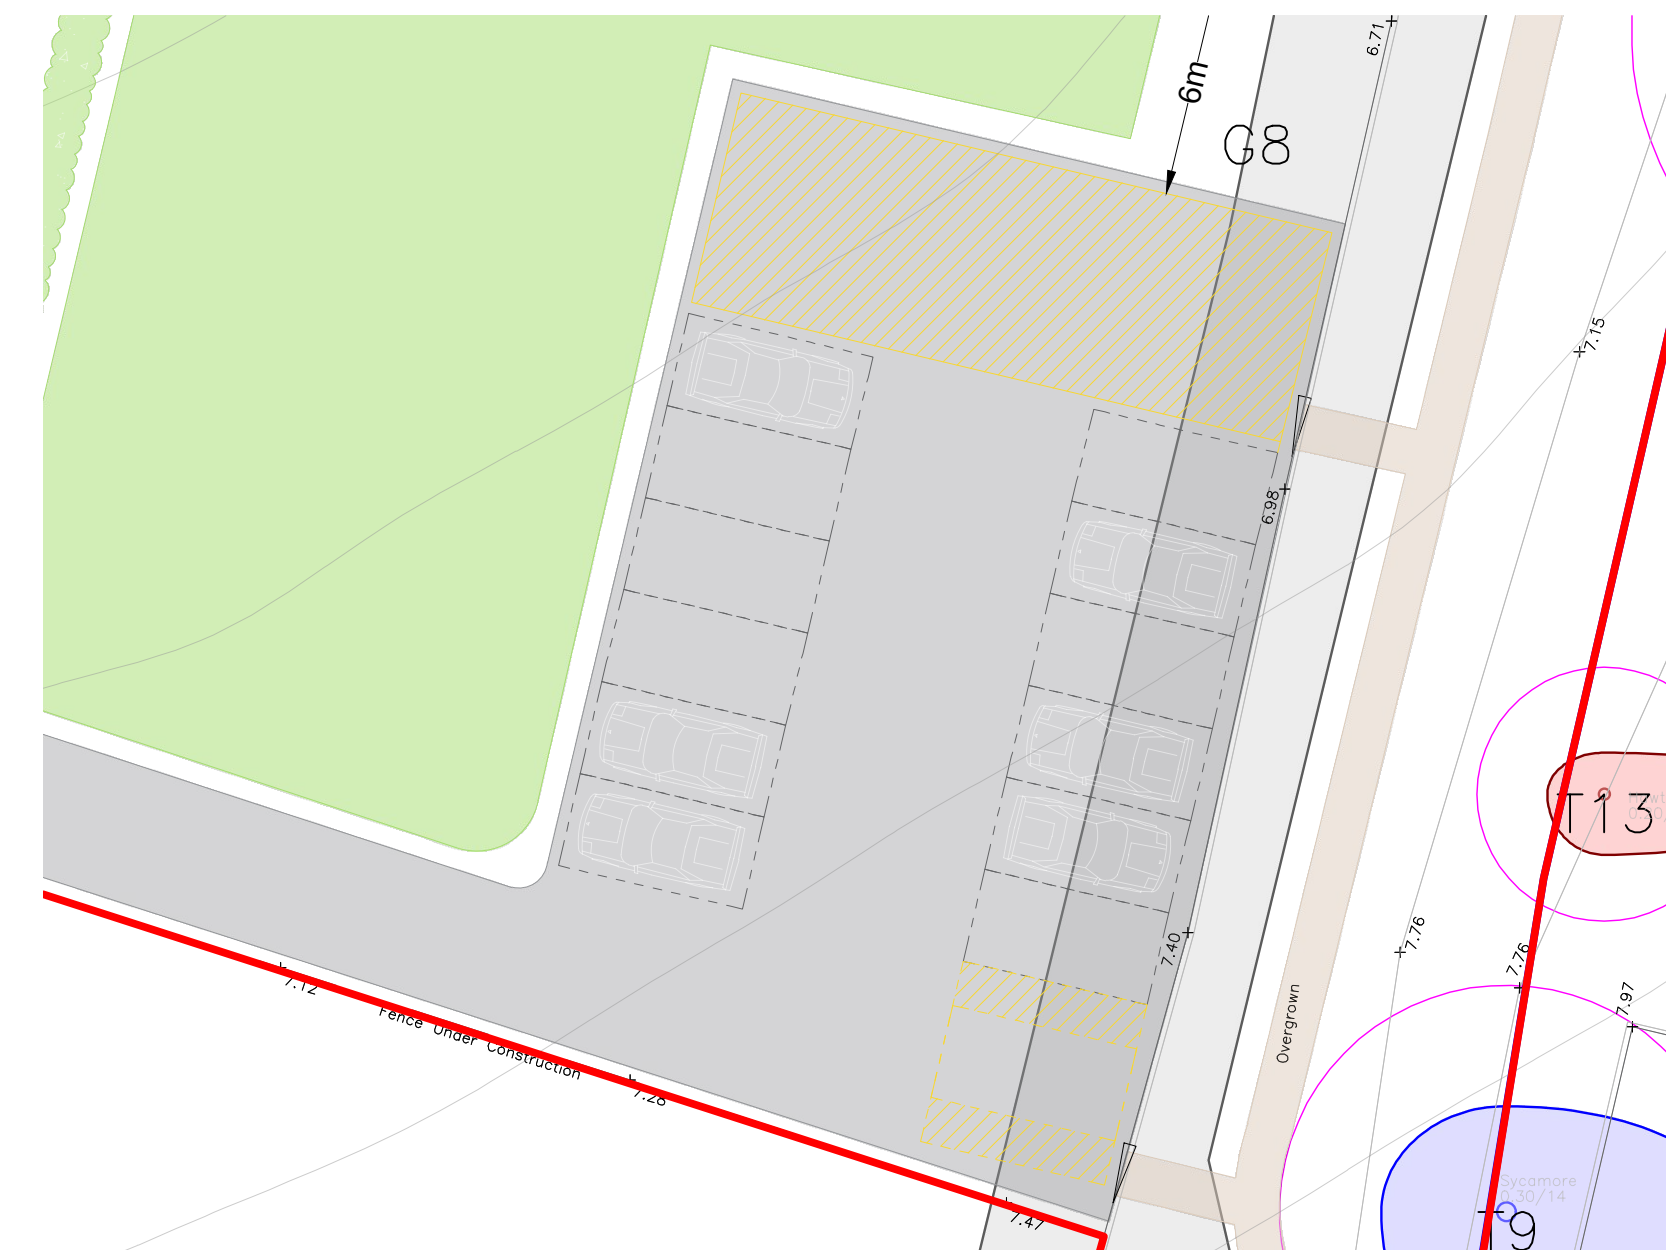


Parking/turning area

SHARED ACCESS
OWNERSHIP BOUNDARY
AREA = 3.59 ha.
SITE BOUNDARY
SITE AREA = 9,150 m²

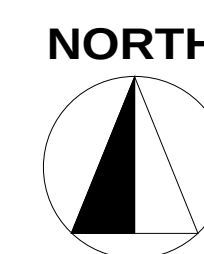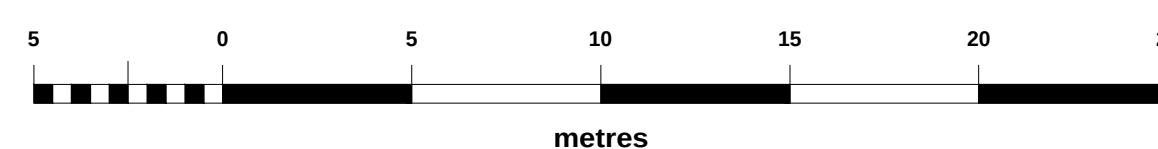

Date	Description	Rev	By
------	-------------	-----	----

Revision Description

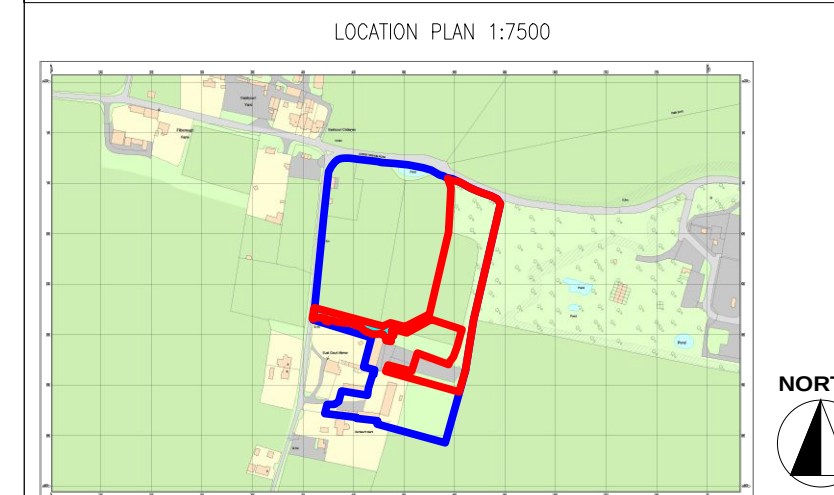

Project:
Proposed Glamping Site - For Harwinder Singh
East Court Farm, Church Lane, Gravesend, Kent,
DA12 2NL.

Drawing Title:
ROAD AND ACCESS PLAN

Drawing Number:
230812-02-09

Revision: -
Date: 14.04.2025
Scale: 1:200 @ A1
Drawn By: XD
CAD Dwg File: -
Checked By: EC

Issue Status:
Full Planning Application