

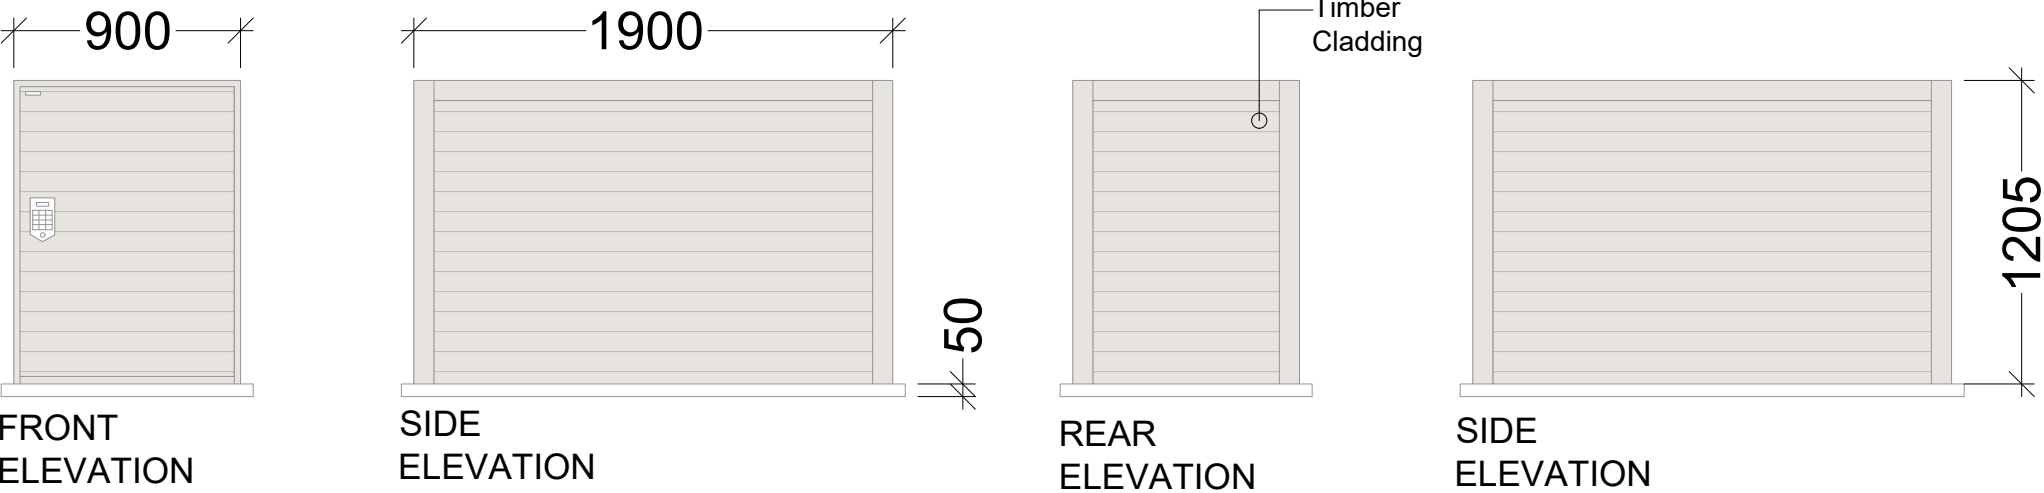


SECURE BICYCLE STORE

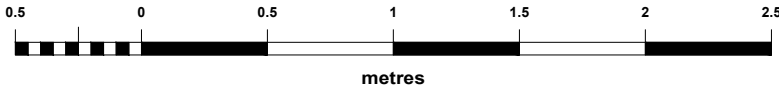

REFUSE & RECYCLING STORE

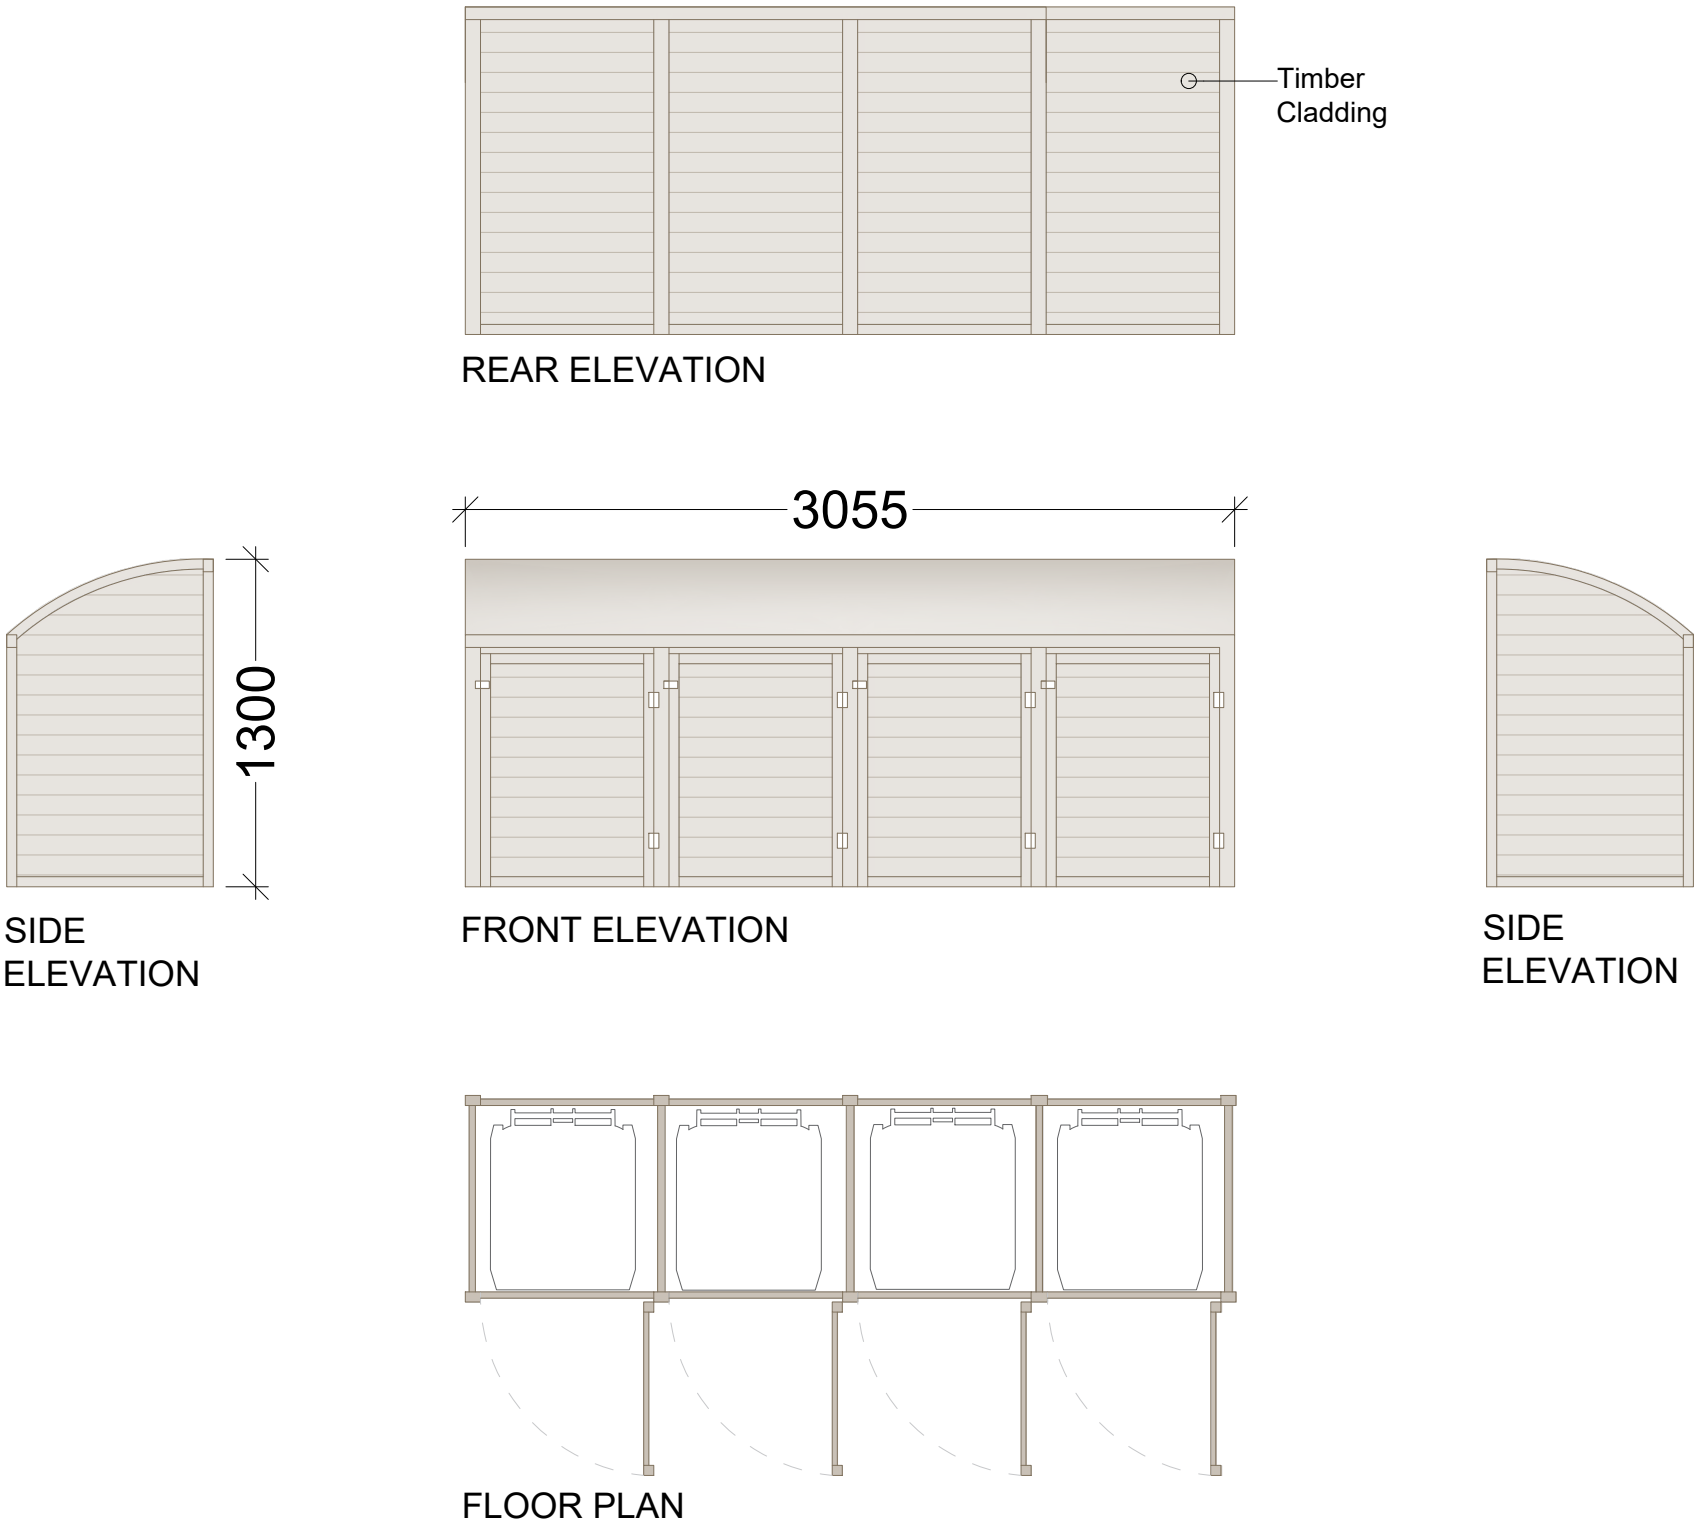

Date	Description	Rev	By

Revision Description

Project:
Proposed Glamping Site - For Harwinder Singh
East Court Farm, Church Lane, Gravesend, Kent,
DA12 2NL

Drawing Title:
SECURE BICYCLE STORE |
REFUSE & RECYCLING STORE

Drawing Number:
230812-02-07

Revision: -
Date: 14.04.2025
Scale: 1:30 @ A2
Drawn By: XD
CAD Dwg File: -
Checked By: EC

Issue Status:
Full Planning Application