




2 PERSON RETREAT



2-4 PERSON RETREAT

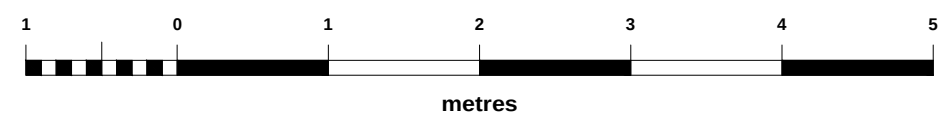

Date	Description	Rev	By

Revision	Revision Description
1	Initial release

Revision Description

Project:
Proposed Glamping Site - For Harwinder Singh
East Court Farm, Church Lane, Gravesend, Kent,
DA12 2NL

Drawing Title:
FINMAN RETREATS PLANS AND ELEVATIONS

Drawing Number:

230812-02-06

Revision: -

Date: 14.04.2025

Scale: 1:50 @ A1

Drawn By: XD

CAD Dwg File: -

Checked By: EC

Issue Status:

Full Planning Application