

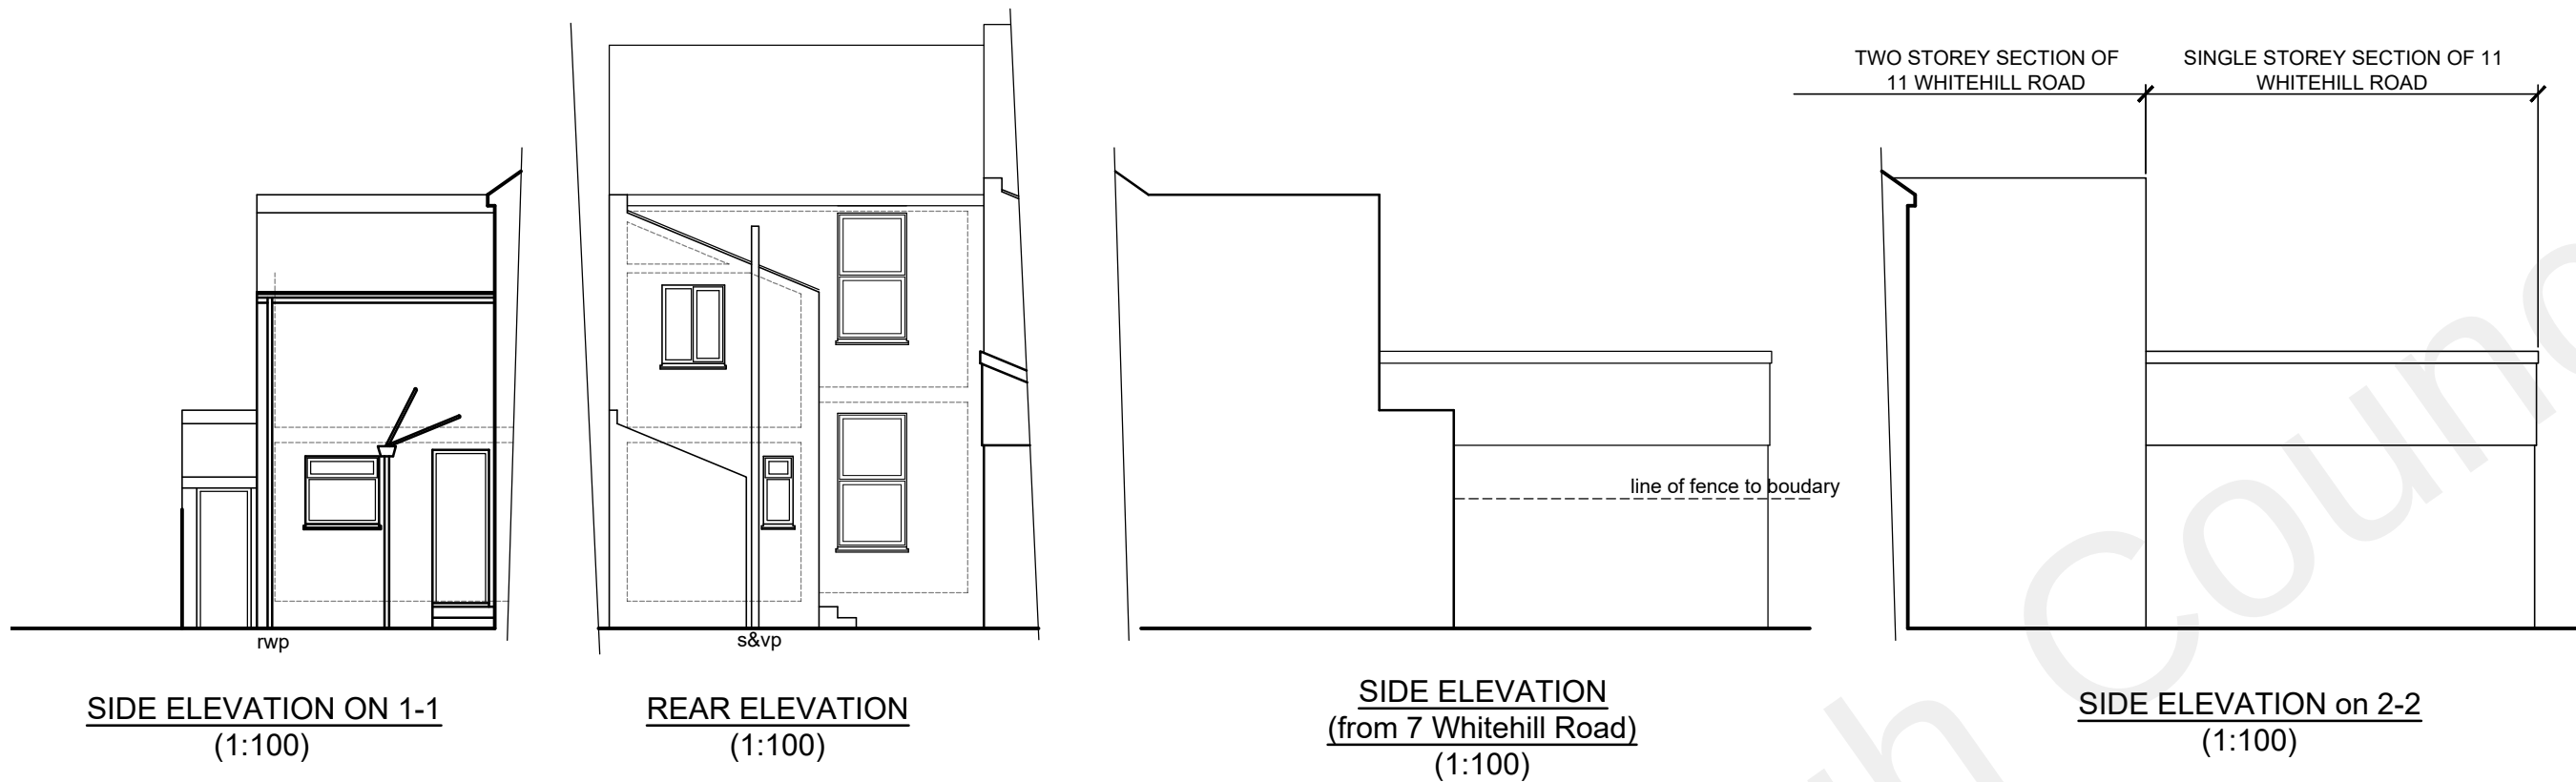


SCALE BAR @ 1:100

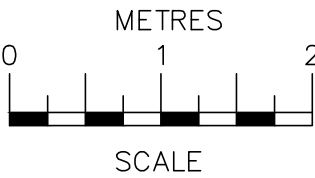

SCALE BAR @ 1:50

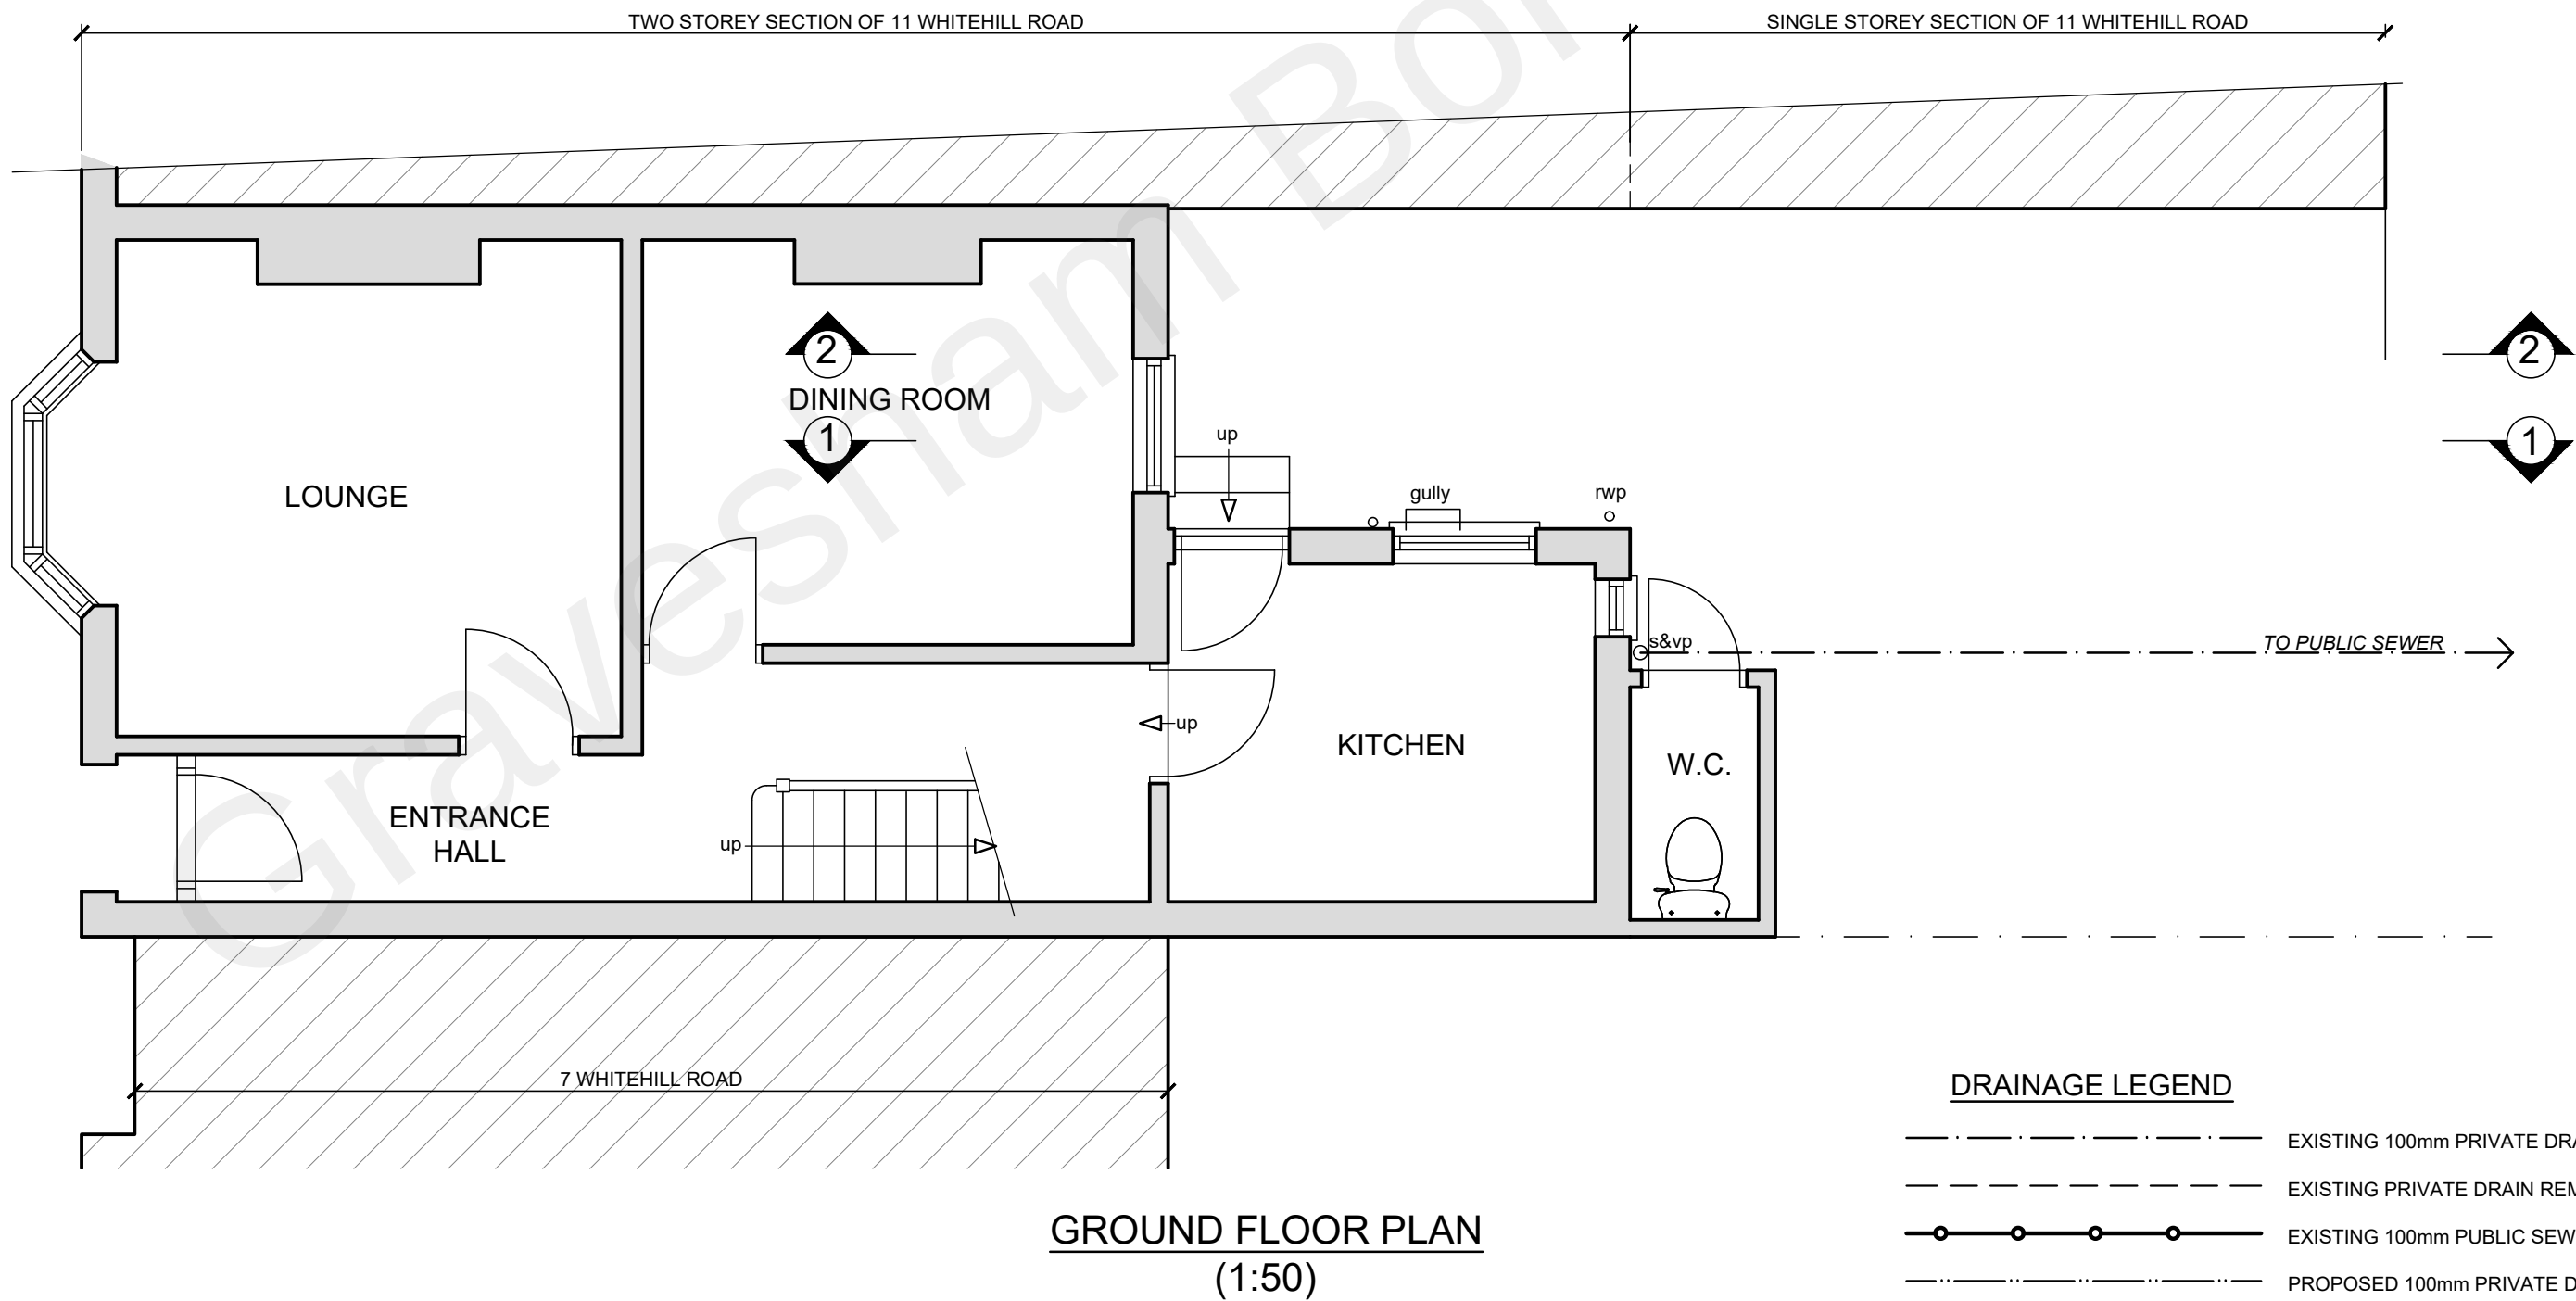

Date	No	Revision
Penfold Project Services		
Epmarket, Wrotham Road, Meopham, Kent, DA13 0JH Telephone: 01474 816690 e-mail: apenfold448@btinternet.com		
Job Title: 9 WHITEHILL ROAD GRAVESEND KENT DA12 5PE		
Dwg Title: PLANS & ELEVATIONS AS EXISTING		
Scale: 1:50 & 1:100 @ A2		
Dwg No.: 01		
Date: July 2022		