


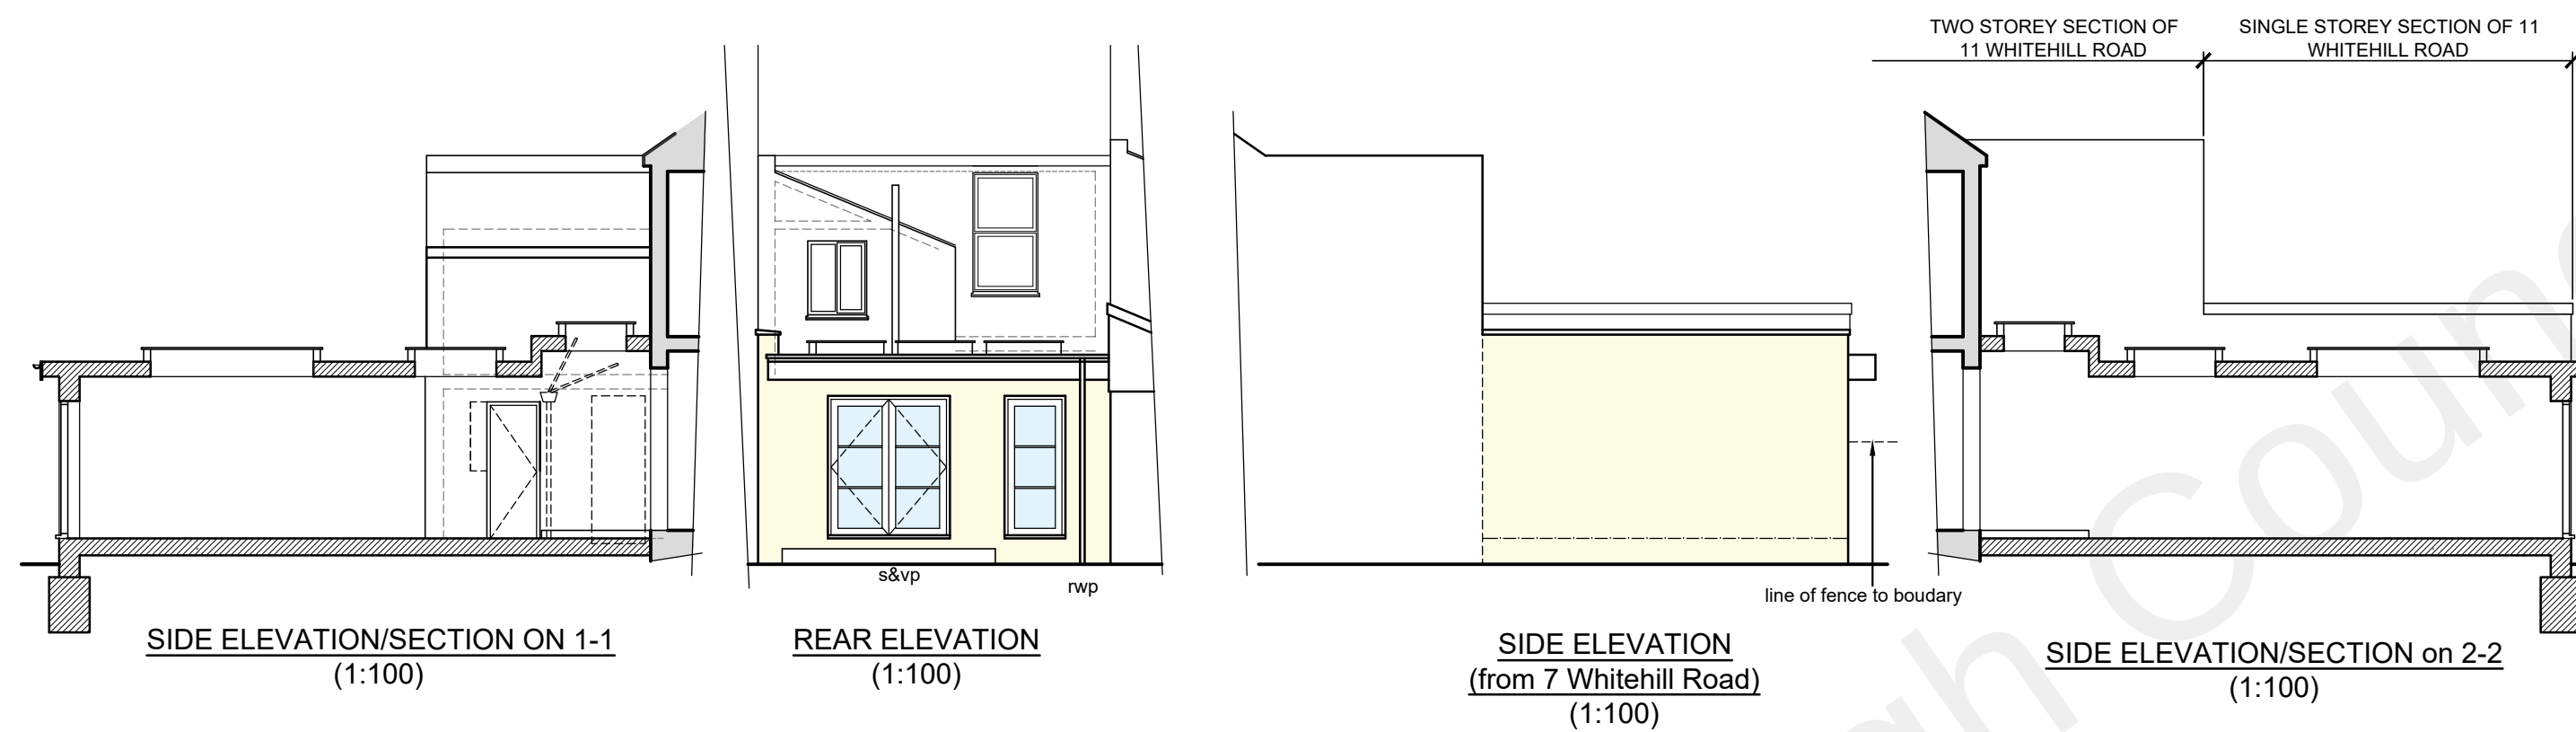


MATERIALS


FLAT ROOF SINGLE PLY MEMBRANE

WALLS
PAINTED RENDER TO MATCH MAIN DWELLING


WINDOWS & DOORS
COLOURED uPVC OR ALUMINIUM

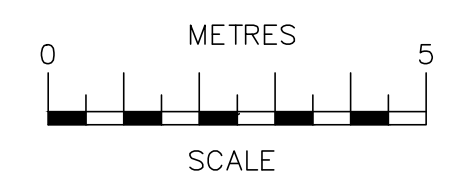

SCALE BAR @ 1:100

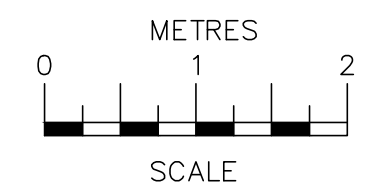

SCALE BAR @ 1:50

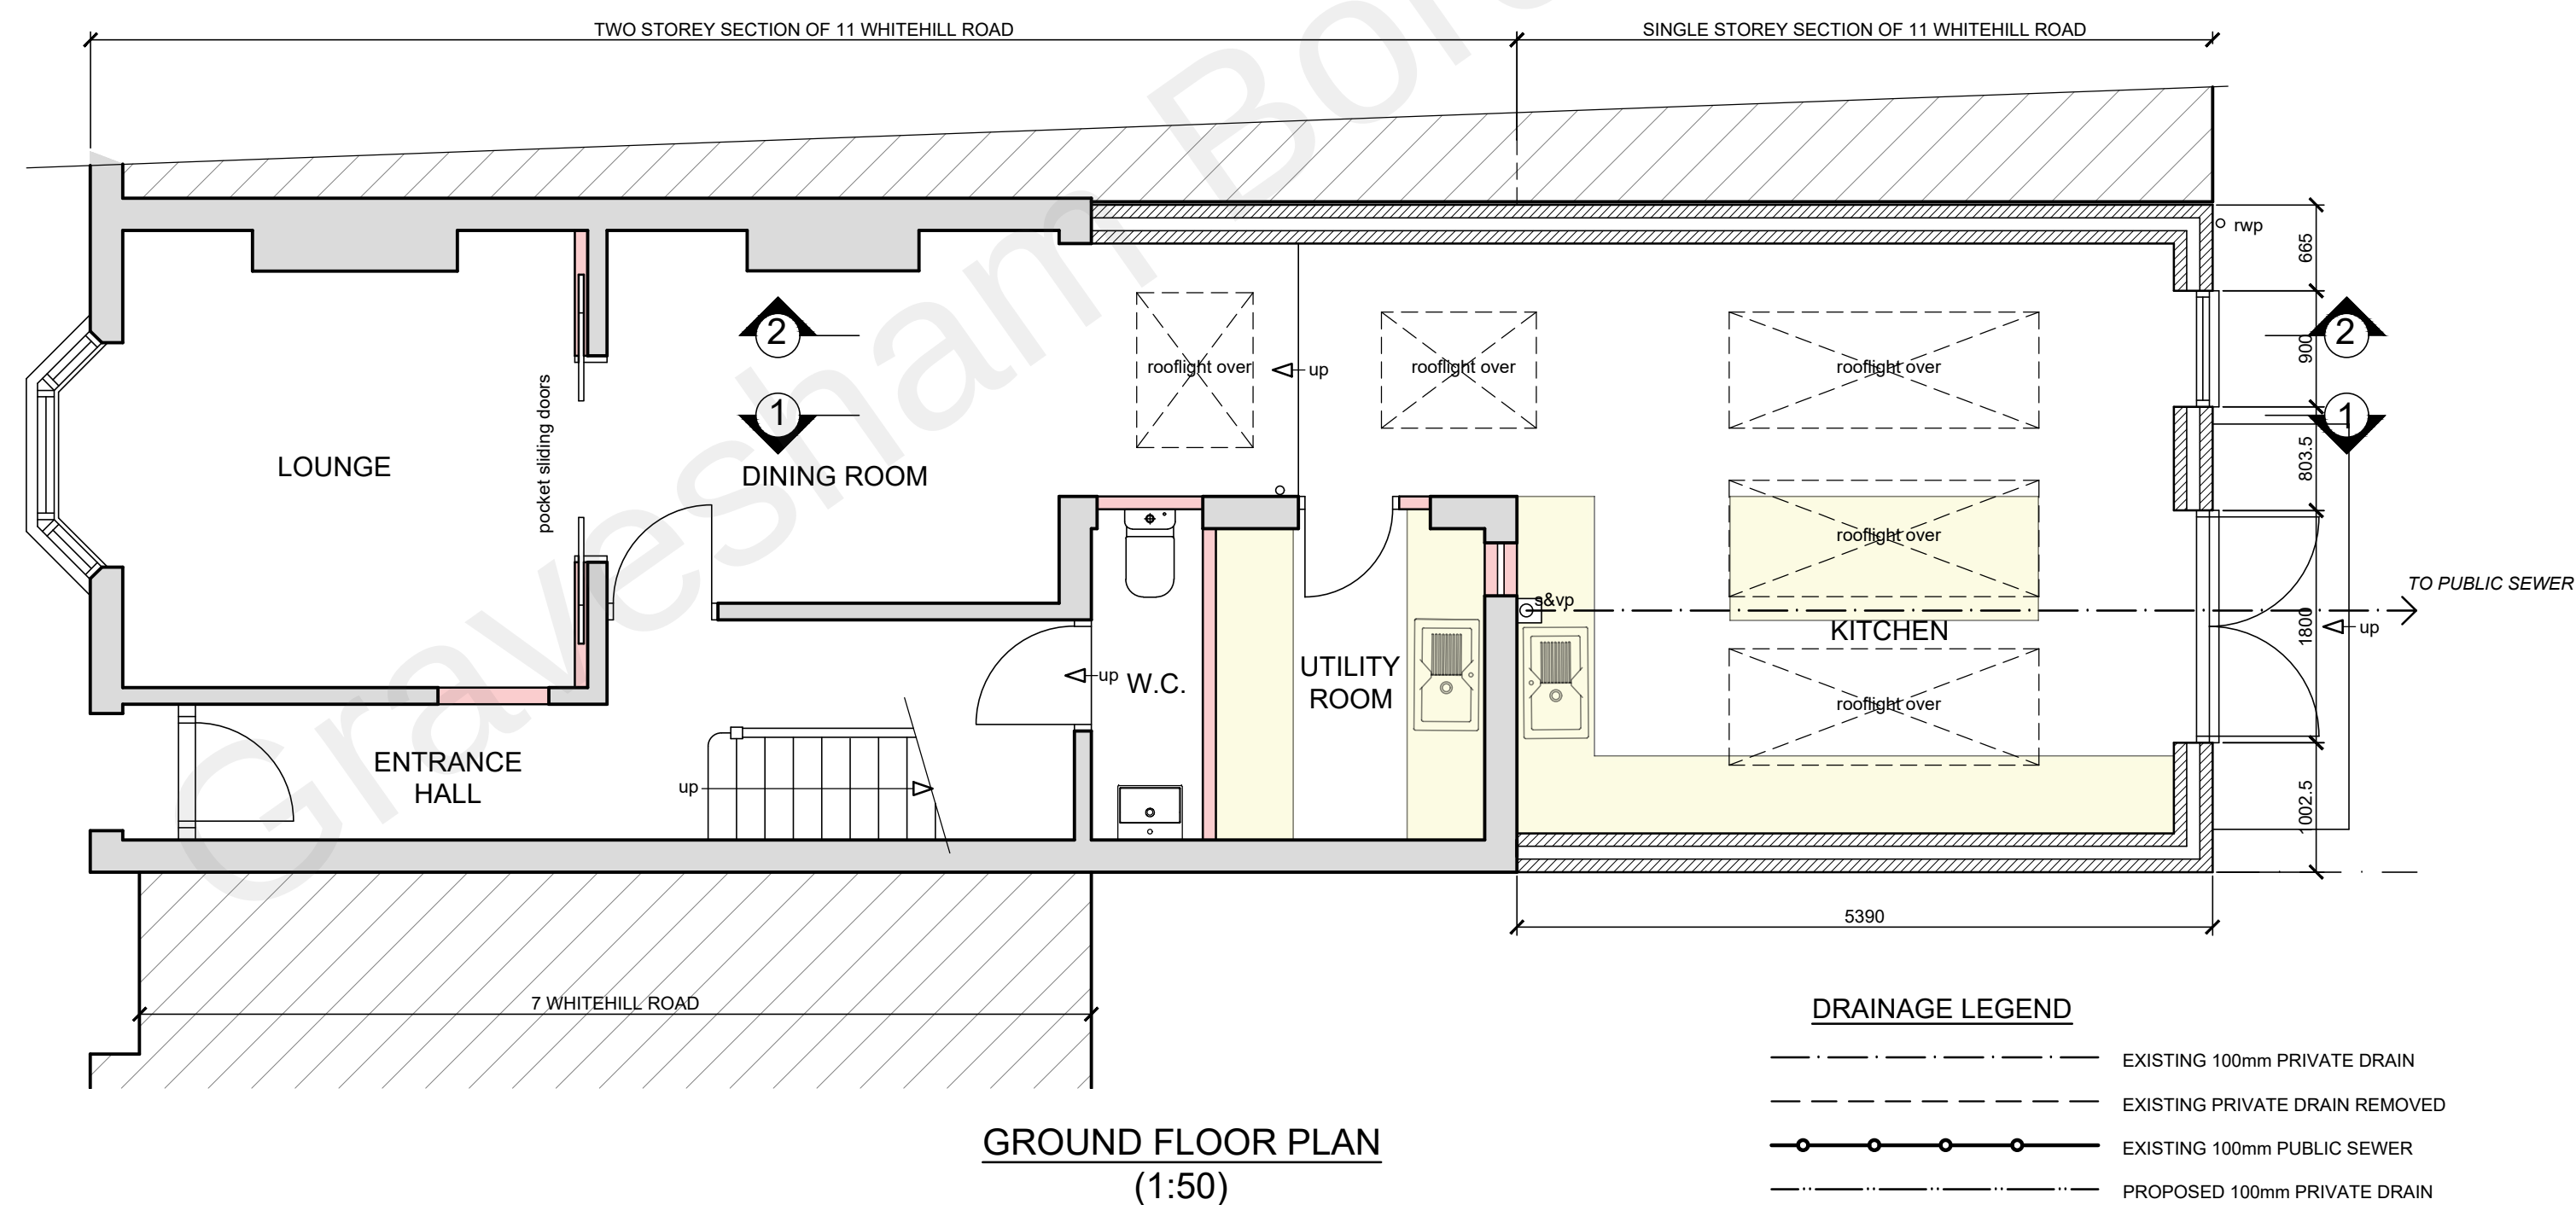

Date	No	Revision
ER <i>Penfold Project Services</i> Epmarket, Wrotham Road, Meopham, Kent, DA13 0JH Telephone: 01474 816690 e-mail: apenfold448@btinternet.com		
Job Title: 9 WHITEHILL ROAD GRAVESEND KENT DA12 5PE		
Dwg Title: PLANS & ELEVATIONS AS PROPOSED		
Scale:	1:50 & 1:100 @ A2	
Dwg No.:	02	
Date:	July 2022	