

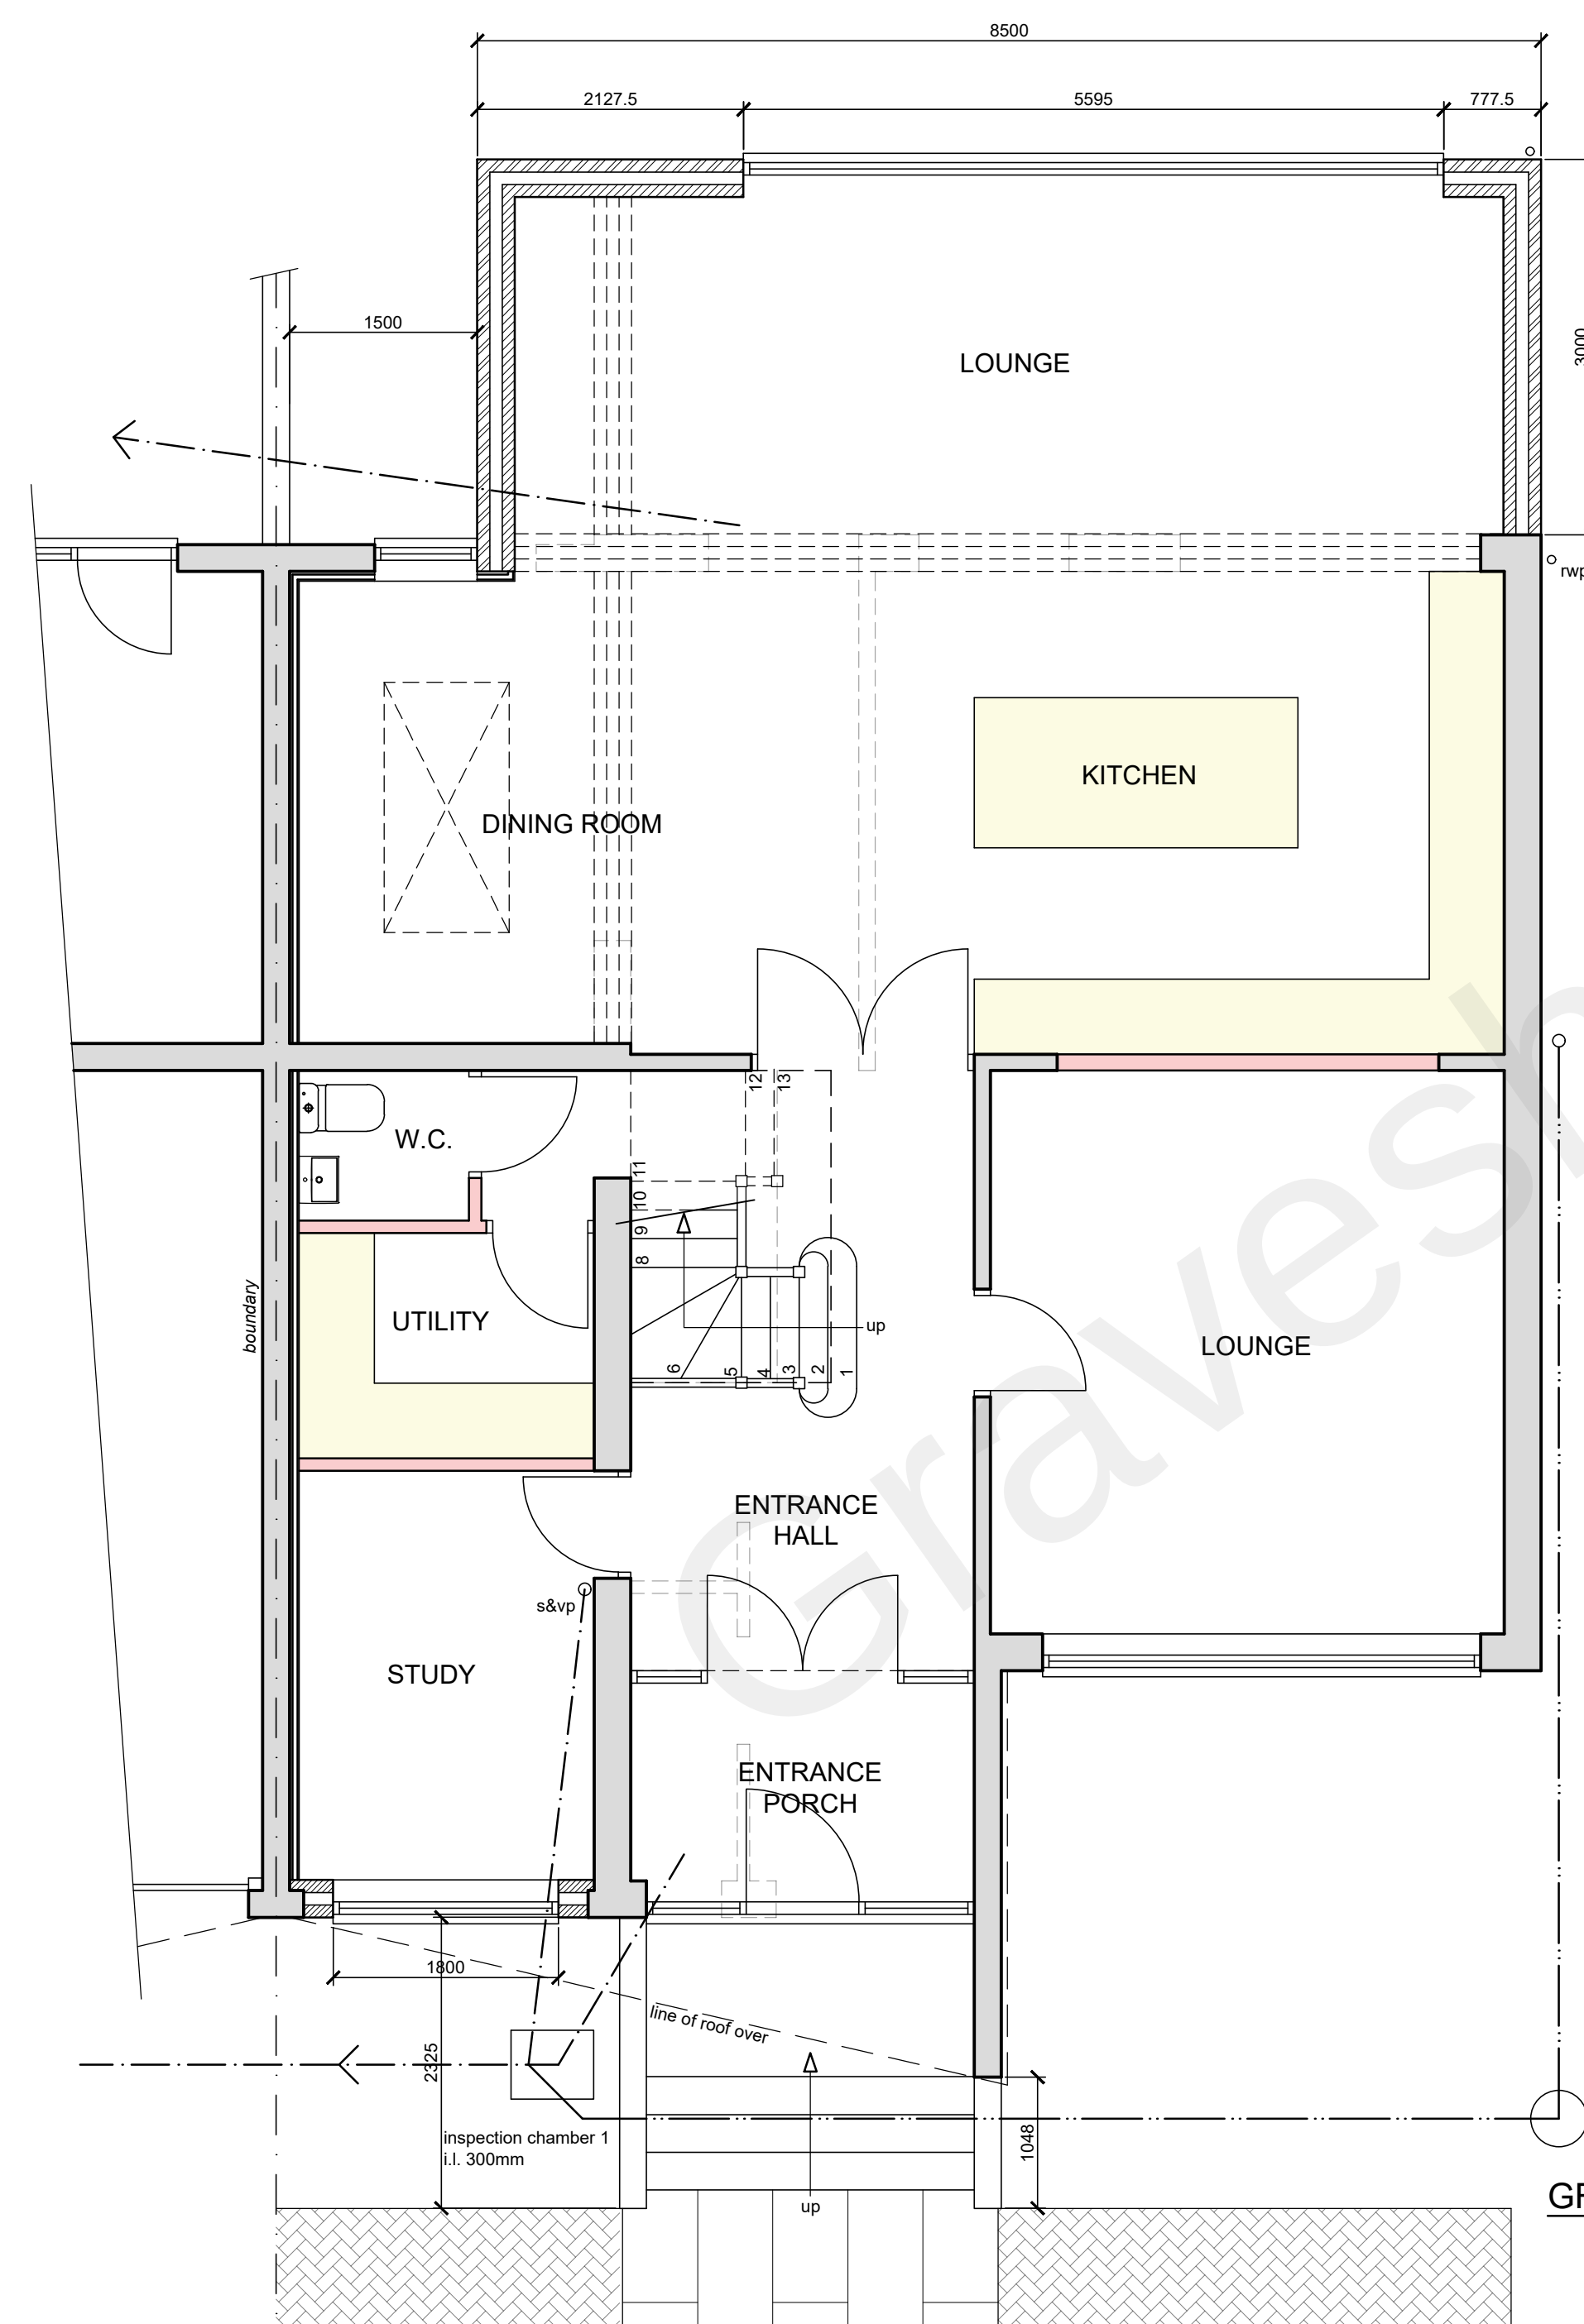


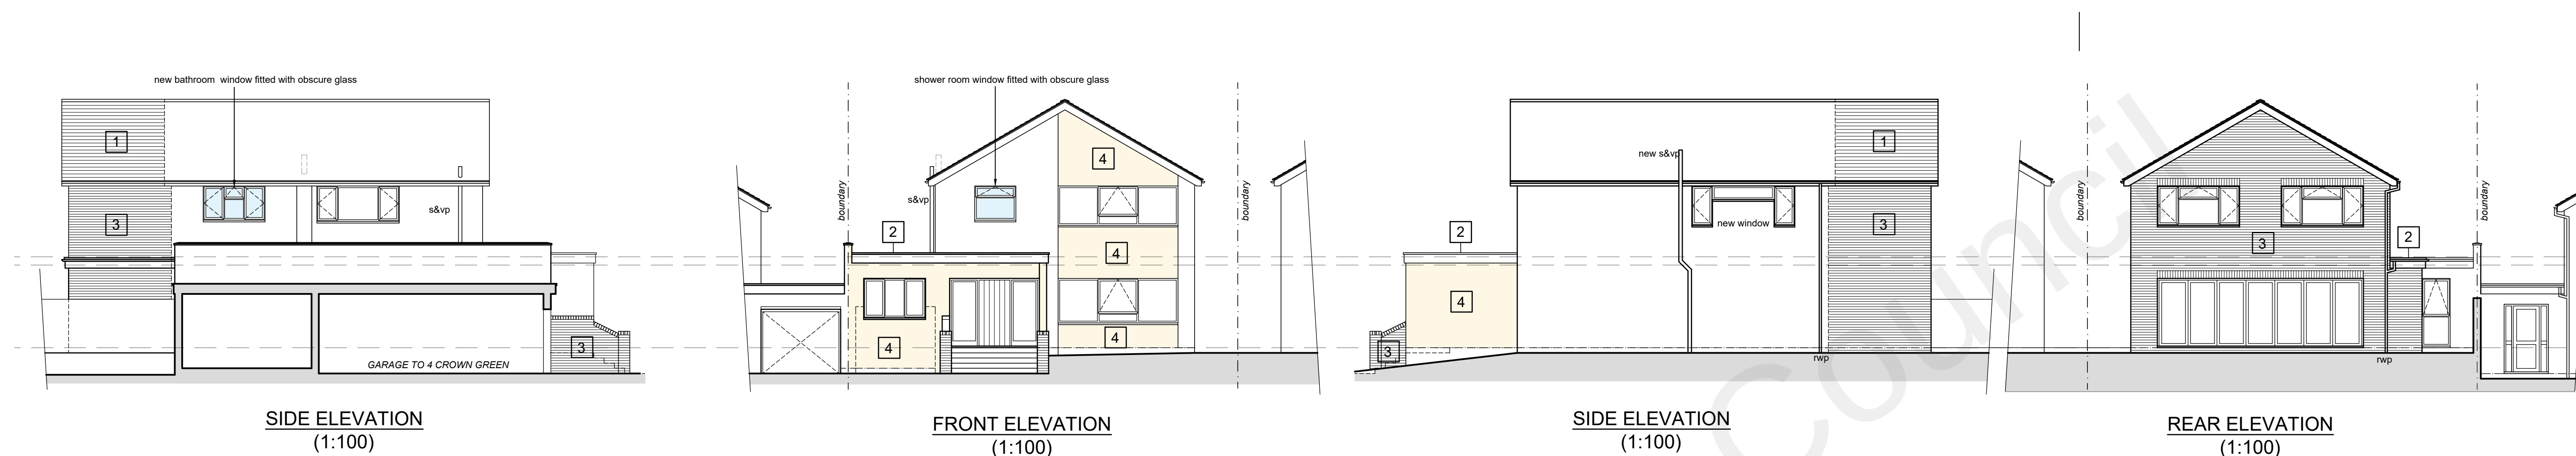


MATERIALS

- 1 PITCHED ROOF - TILES TO MATCH EXISTING
- 2 ROOF - SINGLE PLY MEMBRANE OR FELT TO FLAT ROOF
- 3 WALLS - FACING BRICK TO MATCH EXISTING
- 4 WALLS - SELF COLOURED RENDER
- 5 WINDOWS - COLOURED uPVC TO MATCH EXISTING
- 6 DOORS - COLOURED uPVC TO MATCH EXISTING
- 7 ENTRANCE DOOR - COLOURED COMPOSITE DOOR

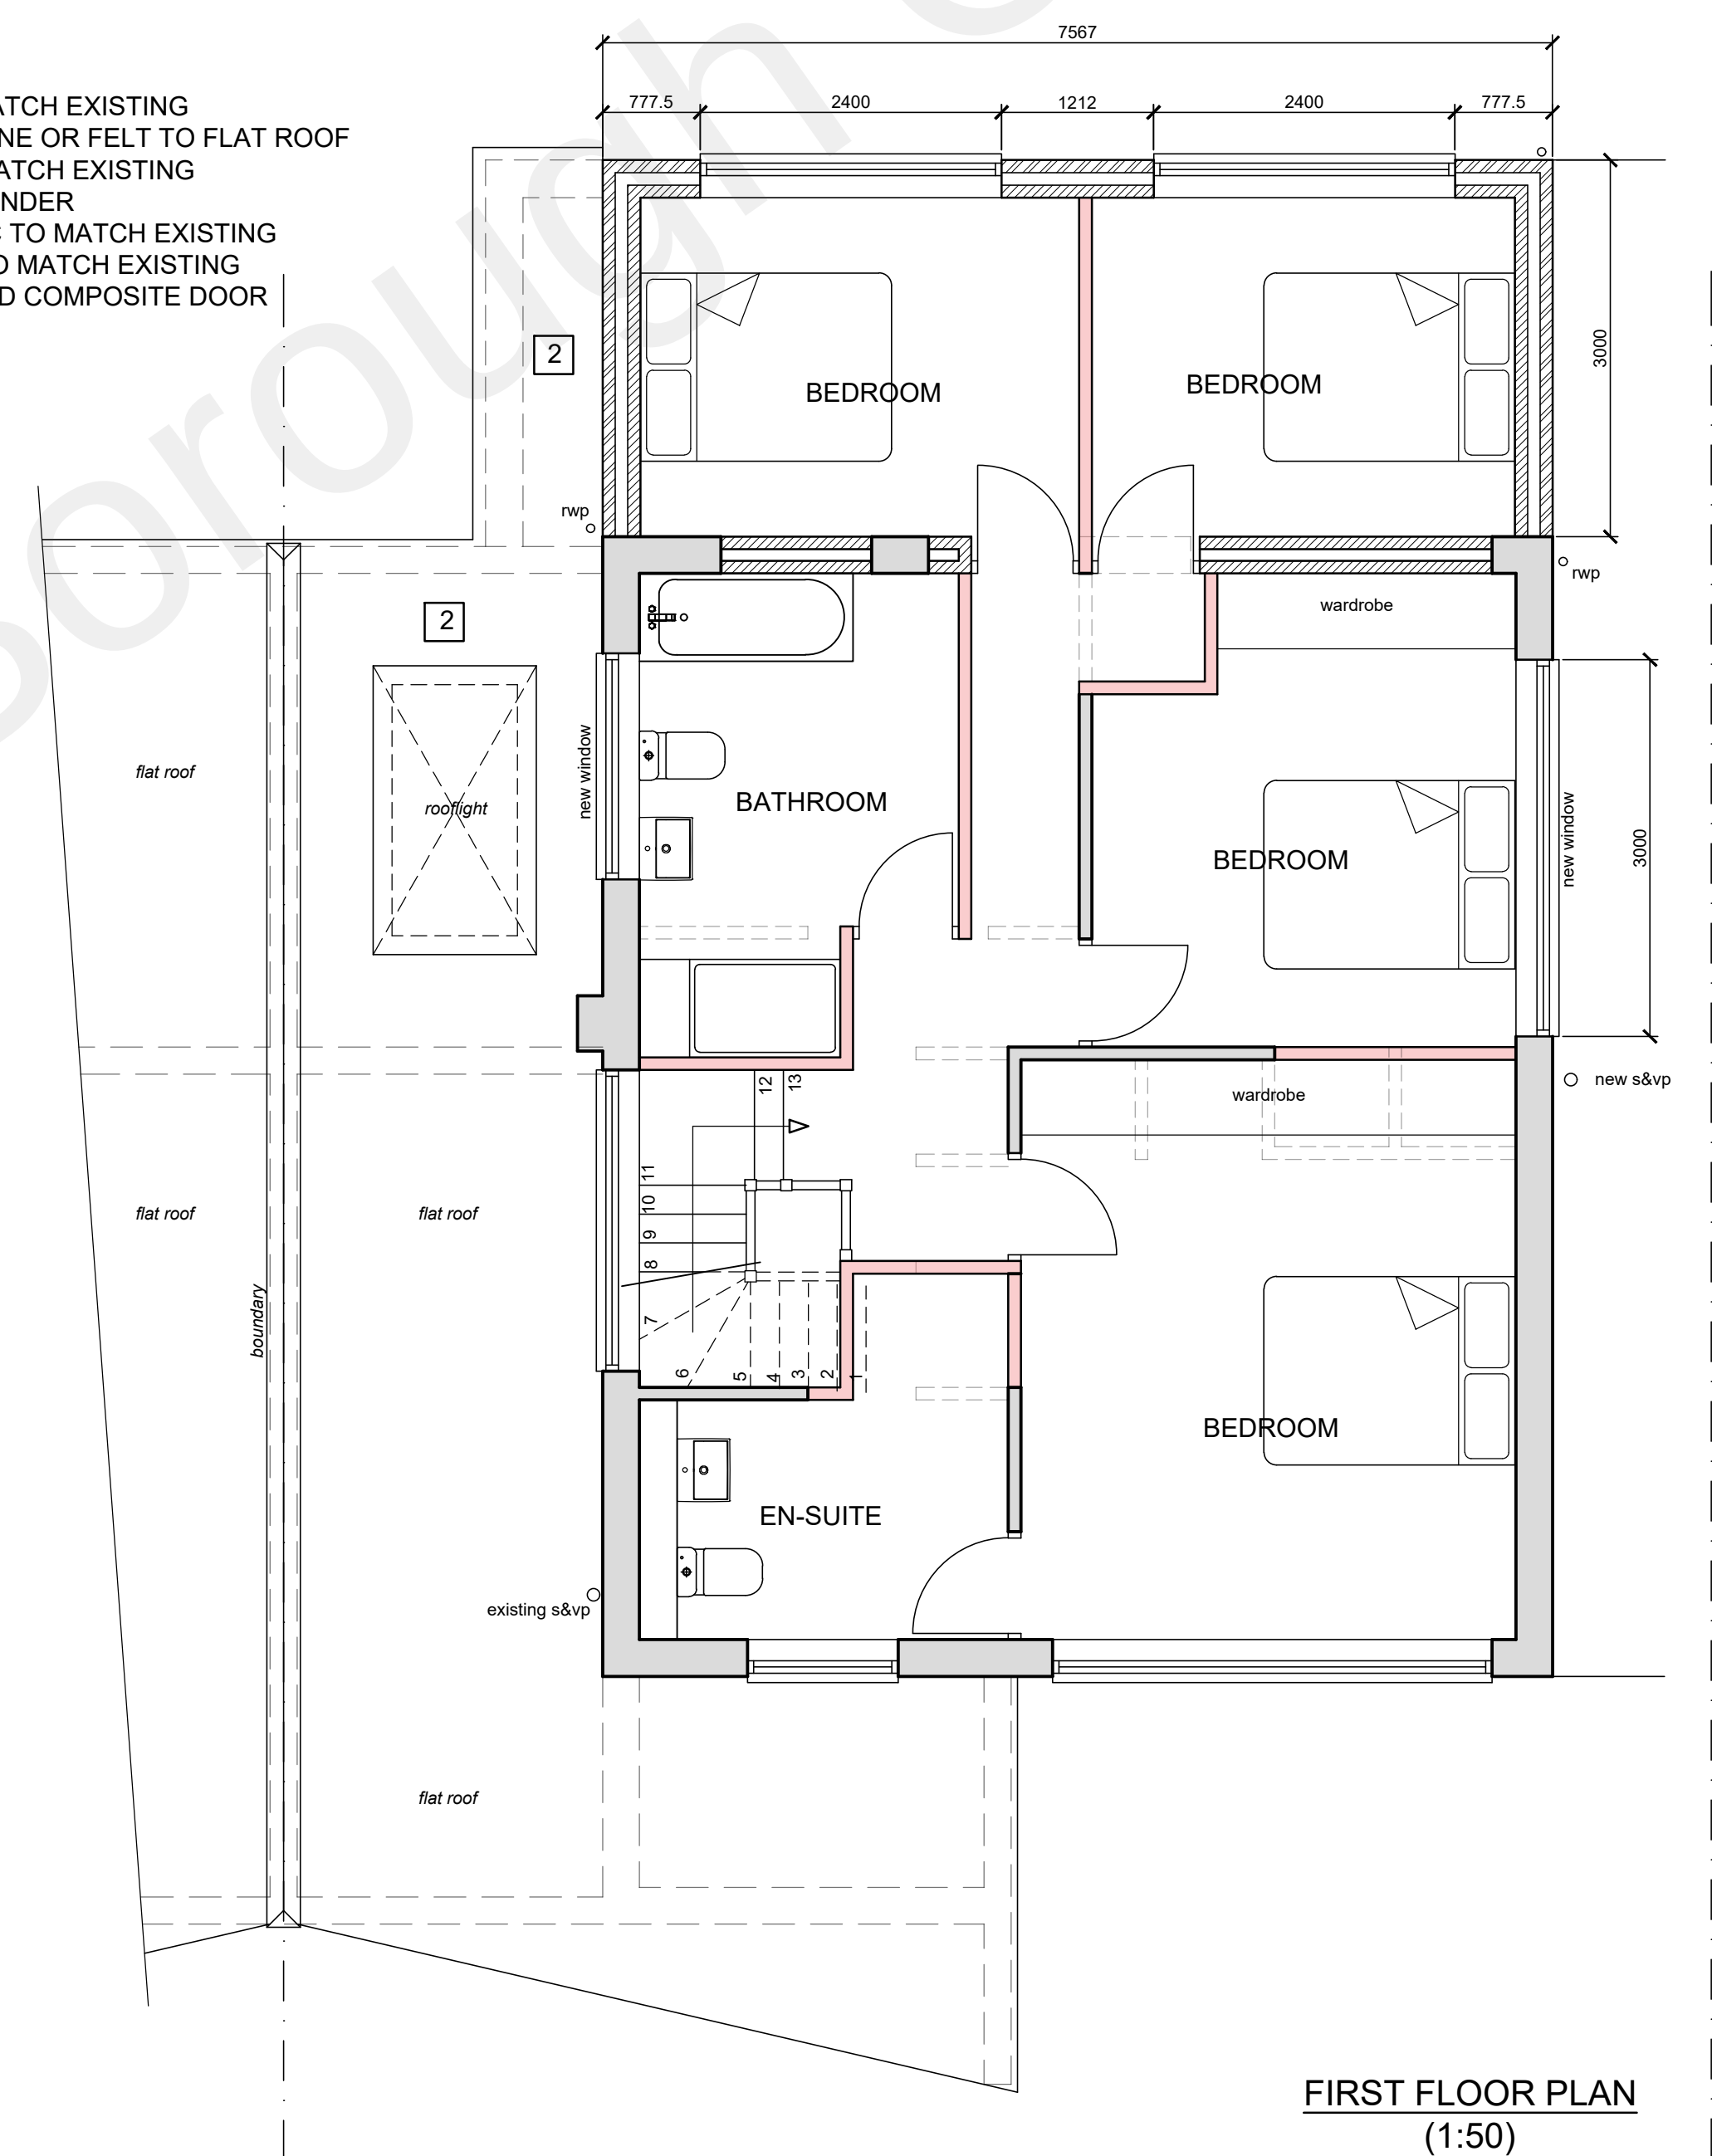


DRAINAGE LEGEND

- EXISTING 100mm PRIVATE DRAIN
- EXISTING PRIVATE DRAIN REMOVED
- EXISTING 100mm PUBLIC SEWER
- PROPOSED 100mm PRIVATE DRAIN

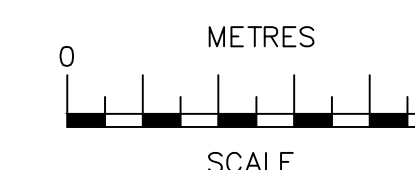

SCALE BAR @ 1:100

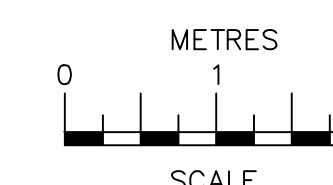

SCALE BAR @ 1:50

Date	No	Revision
<i>Penfold Project Services</i>		
Epmarket, Wyotham Road, Meopham, Kent, DA13 0JH		
Telephone: 01474 816690		
e-mail: apenfold448@btinternet.com		
Job Title: 5 CROWN GREEN SHORNE GRAVESEND KENT DA12 3DT		
Dwg Title: PLANS & ELEVATIONS AS PROPOSED		
Scale: 1:50 & 1:100 @ A1		
Dwg No.: 02		
Date: June 2022		