




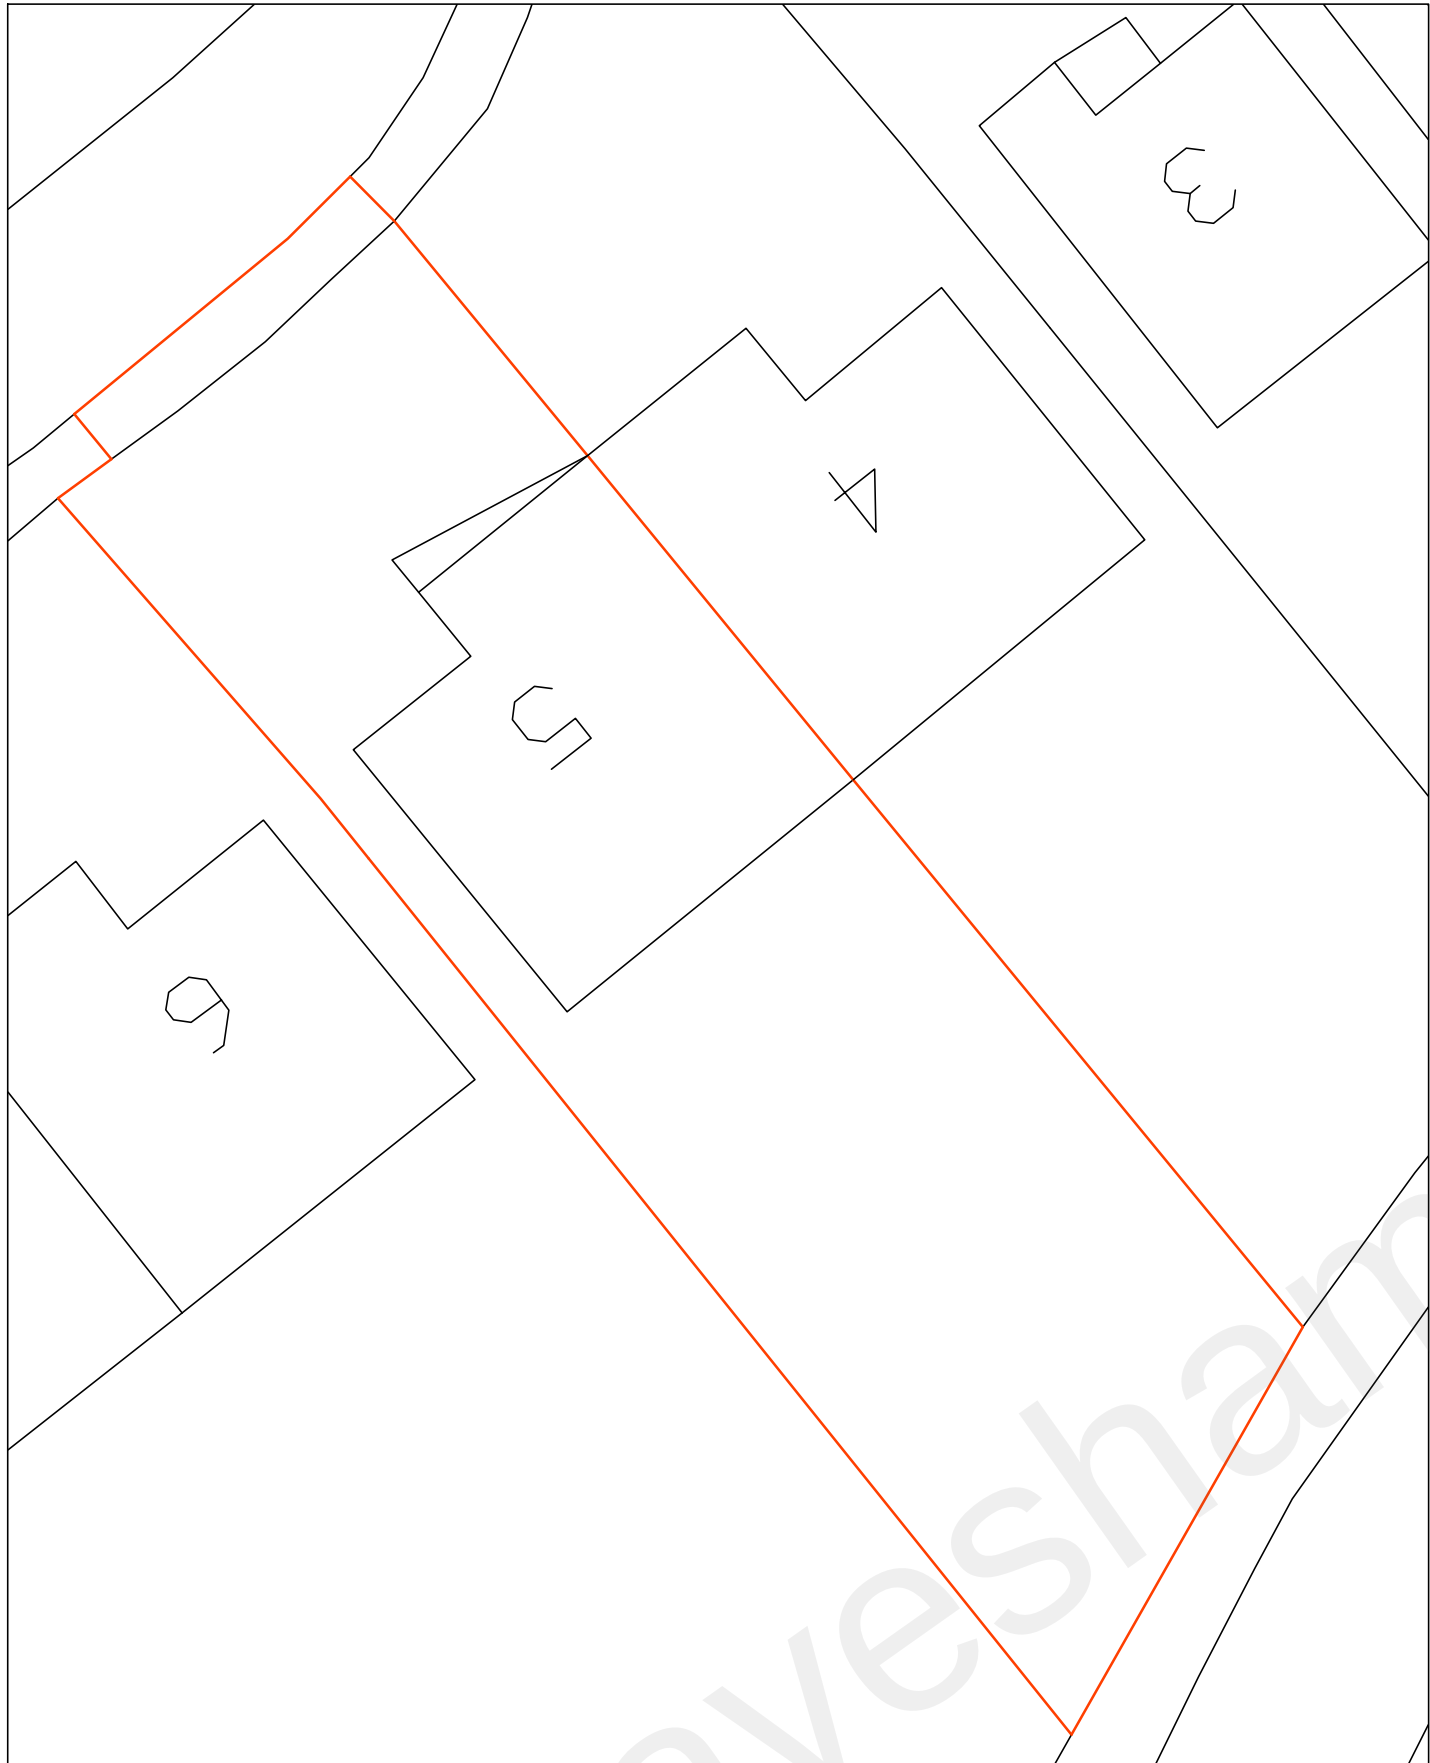

BLOCK PLAN
AS EXISTING
(1:200)

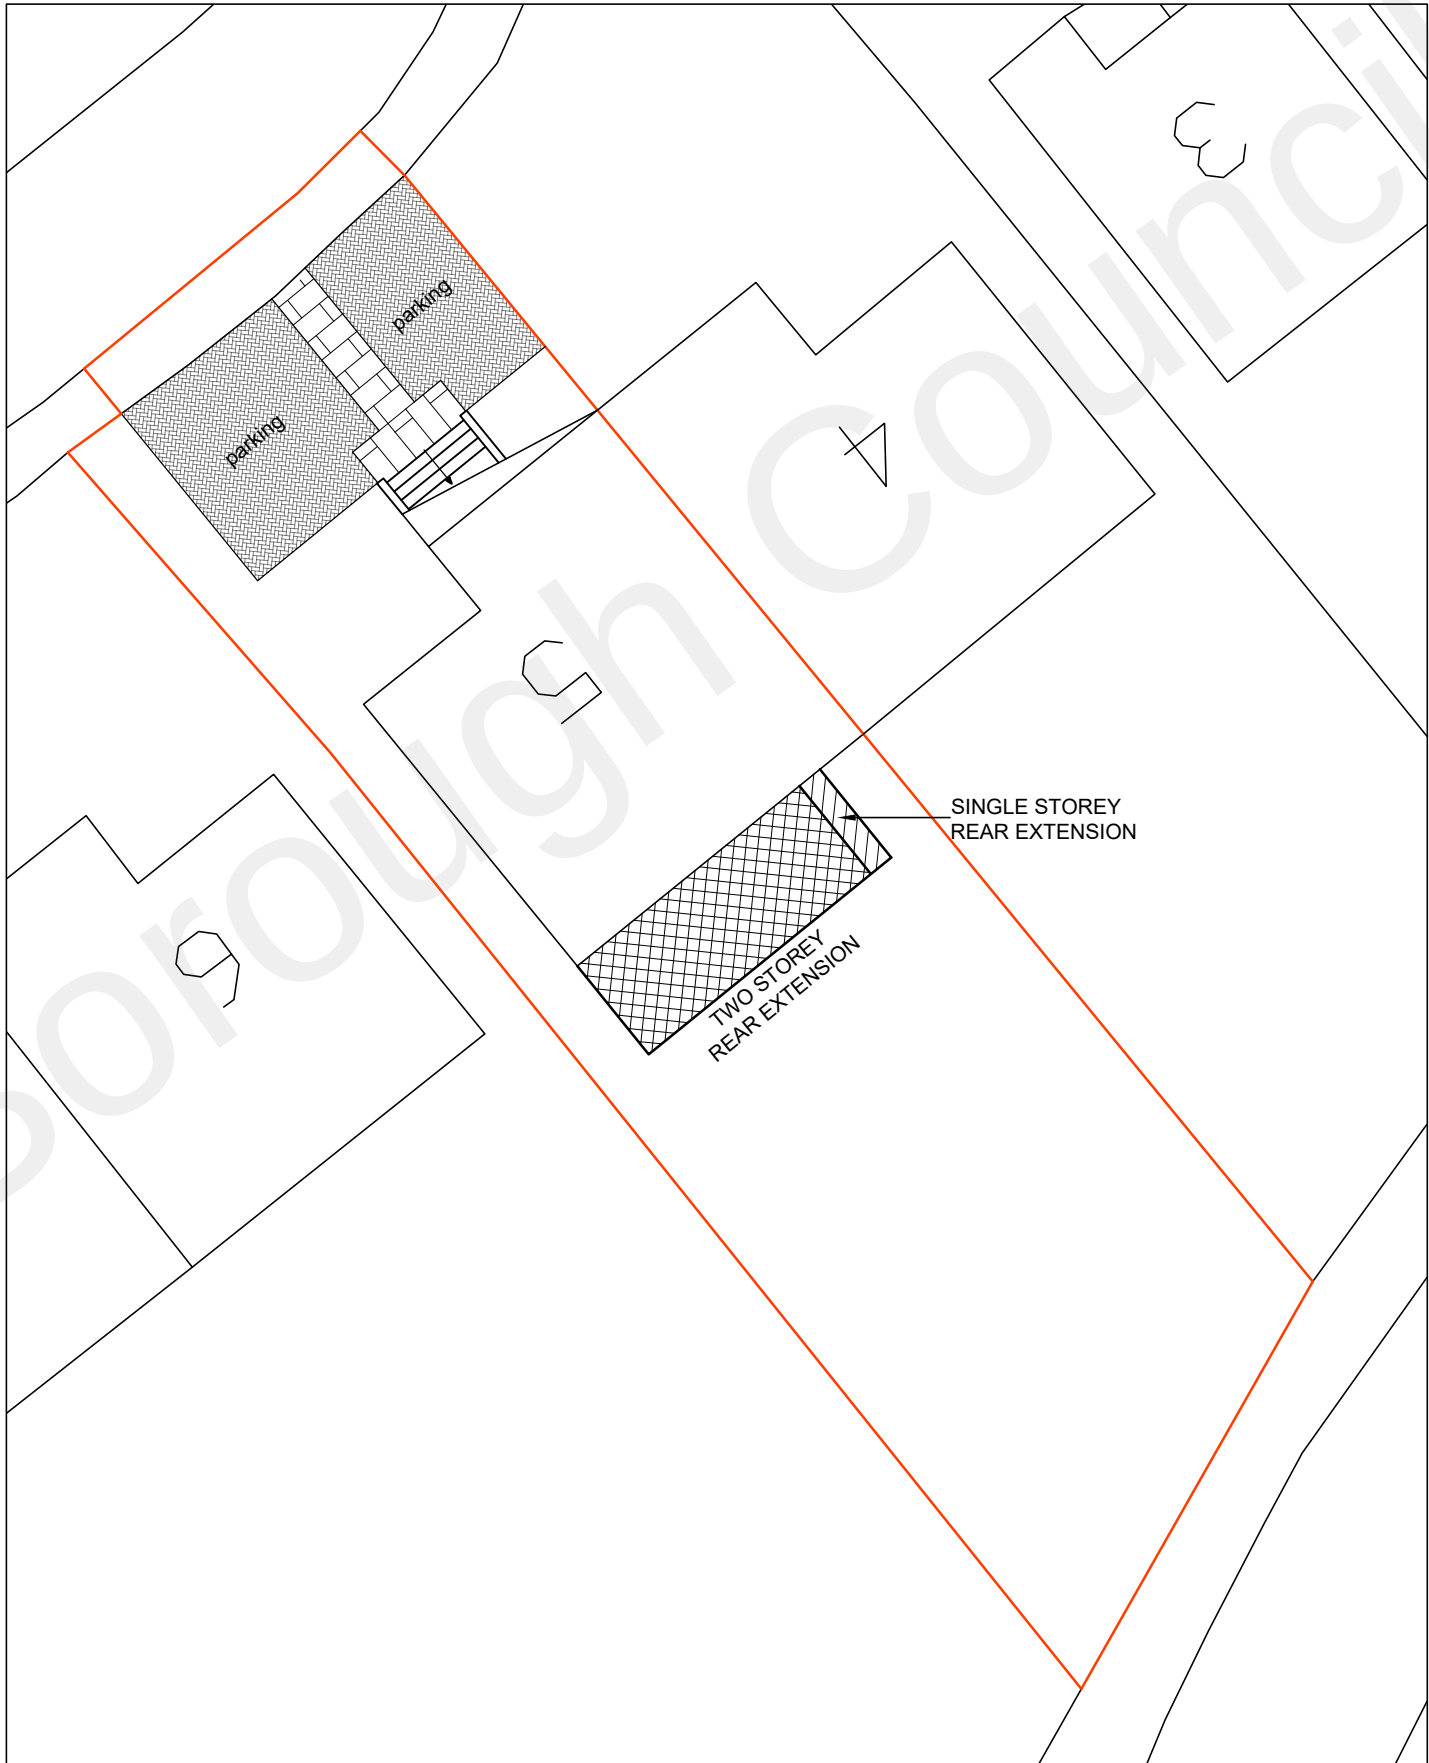

BLOCK PLAN
AS PROPOSED
(1:200)

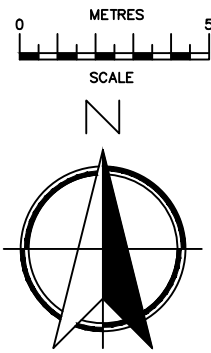

Date	No	Revision
Penfold Project Services		
Epmarket, Wrotham Road, Meopham, Kent, DA13 0JH Telephone: 01474 816690 e-mail: apenfold448@btinternet.com		
Job Title:	5 CROWN GREEN SHORNE GRAVESEND KENT DA12 3DT	
Dwg Title:	PLANS & ELEVATIONS AS PROPOSED	
Scale:	1:50 & 1:100 @ A1	
Dwg No.:	02	
Date:	June 2022	