

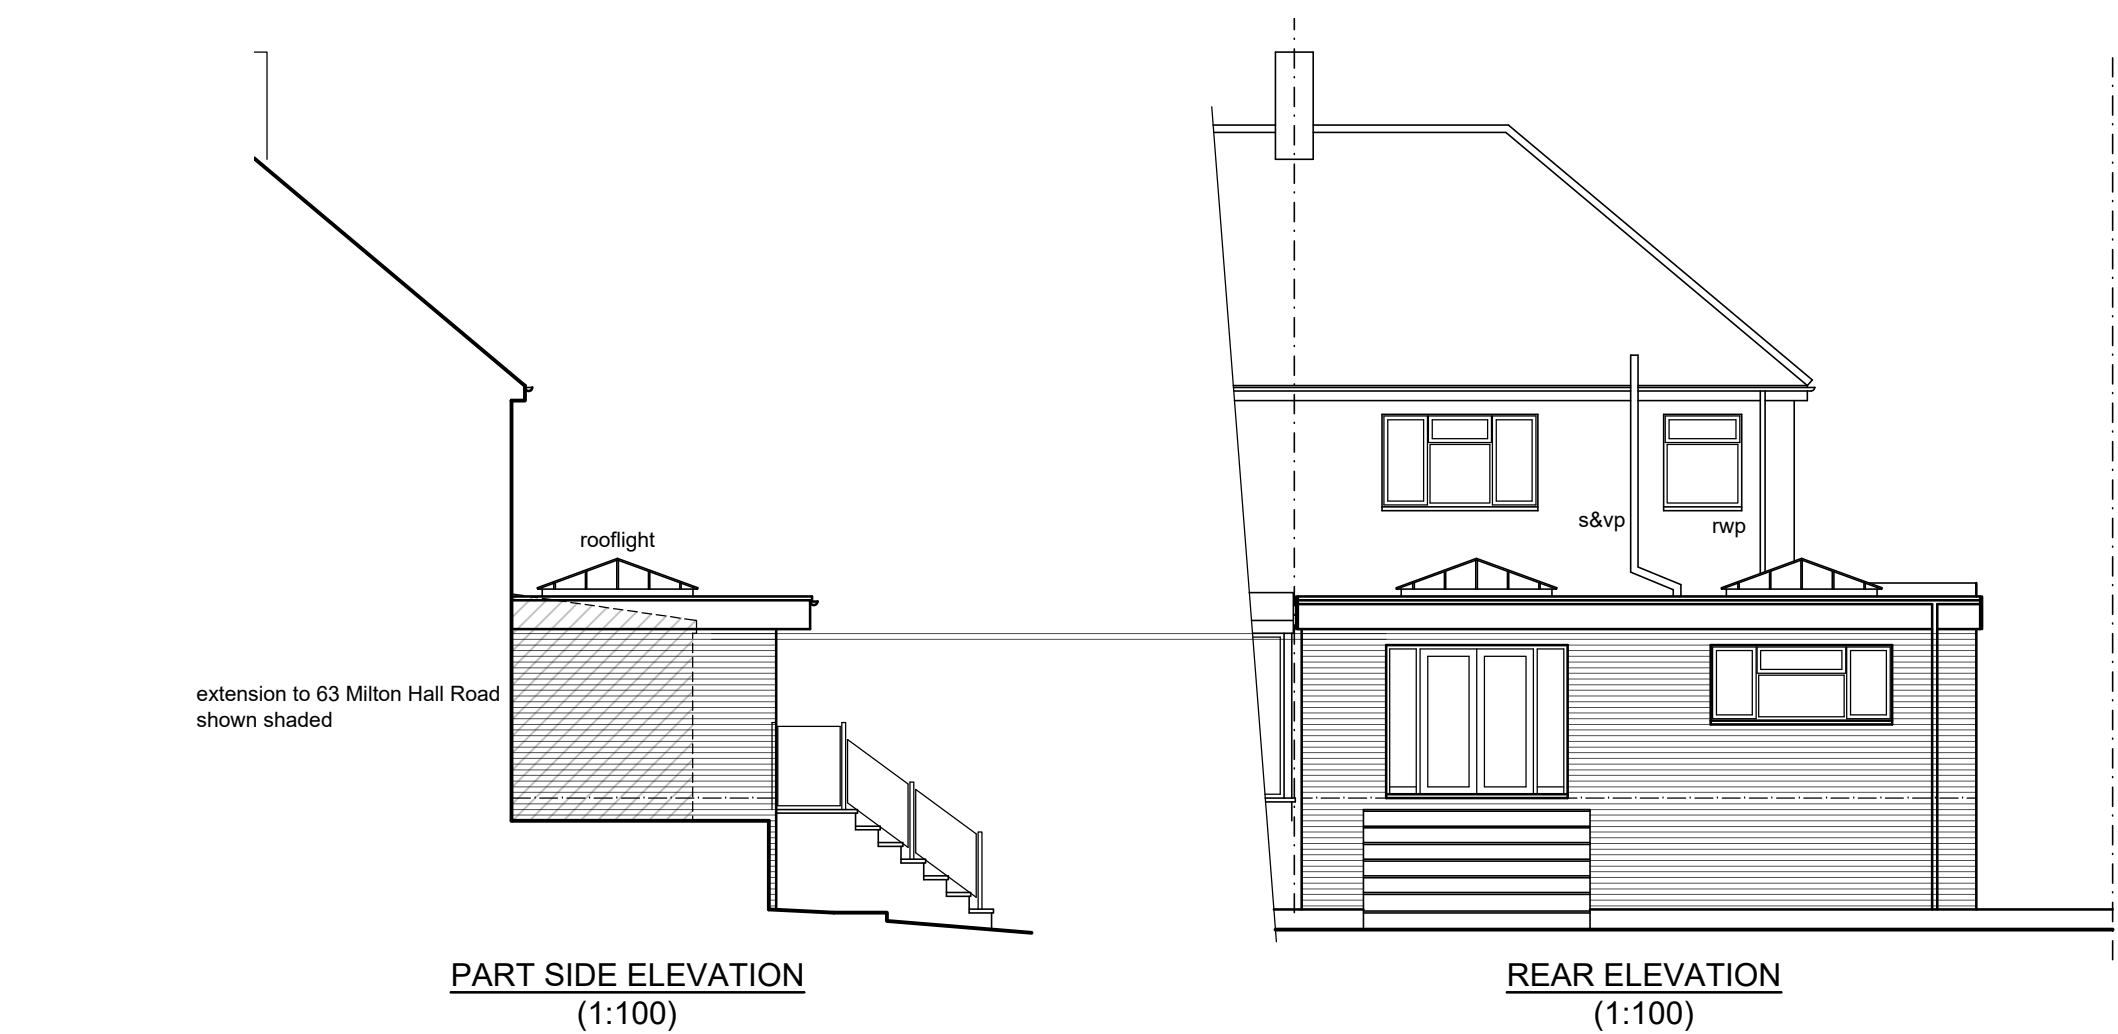
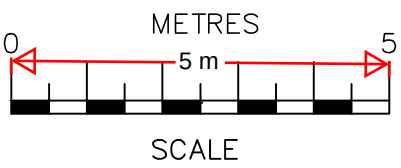


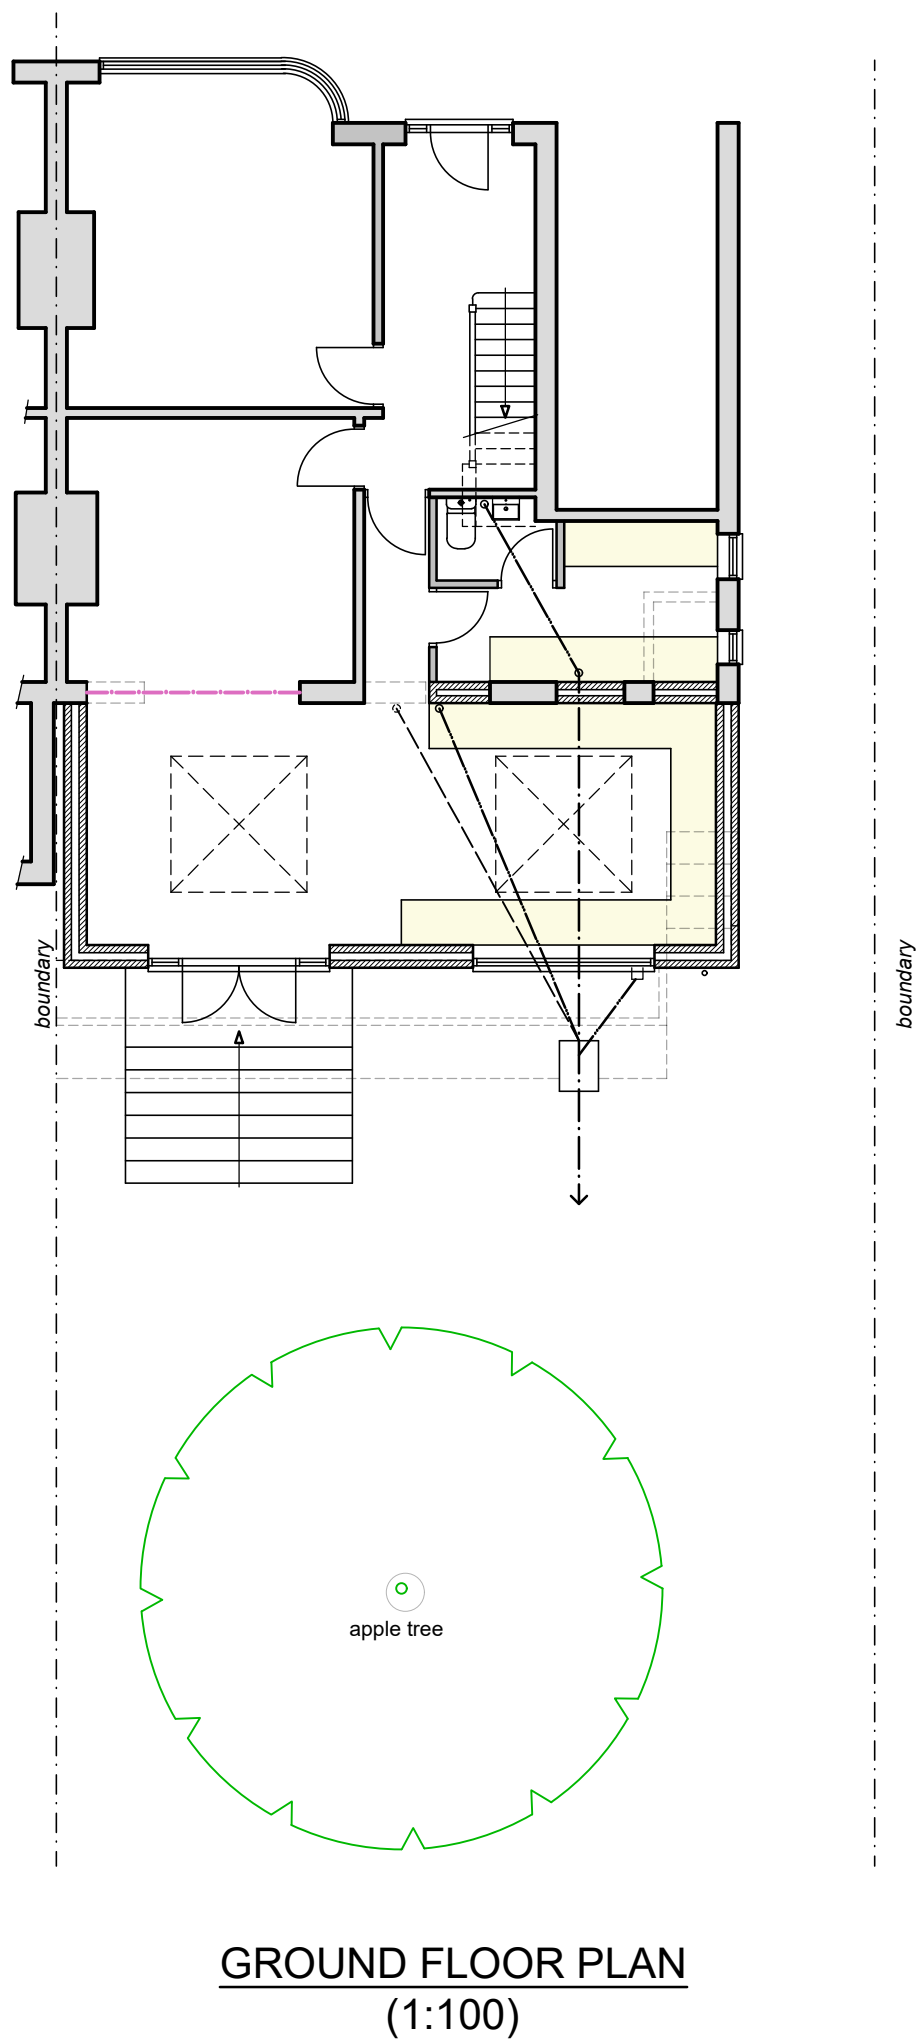


MATERIALS

ROOF - SINGLE PLY MEMBRANE OR FELT TO FLAT ROOF
WALLS - FACING BRICKWORK
WINDOWS - WHITE uPVC TO MATCH EXISTING

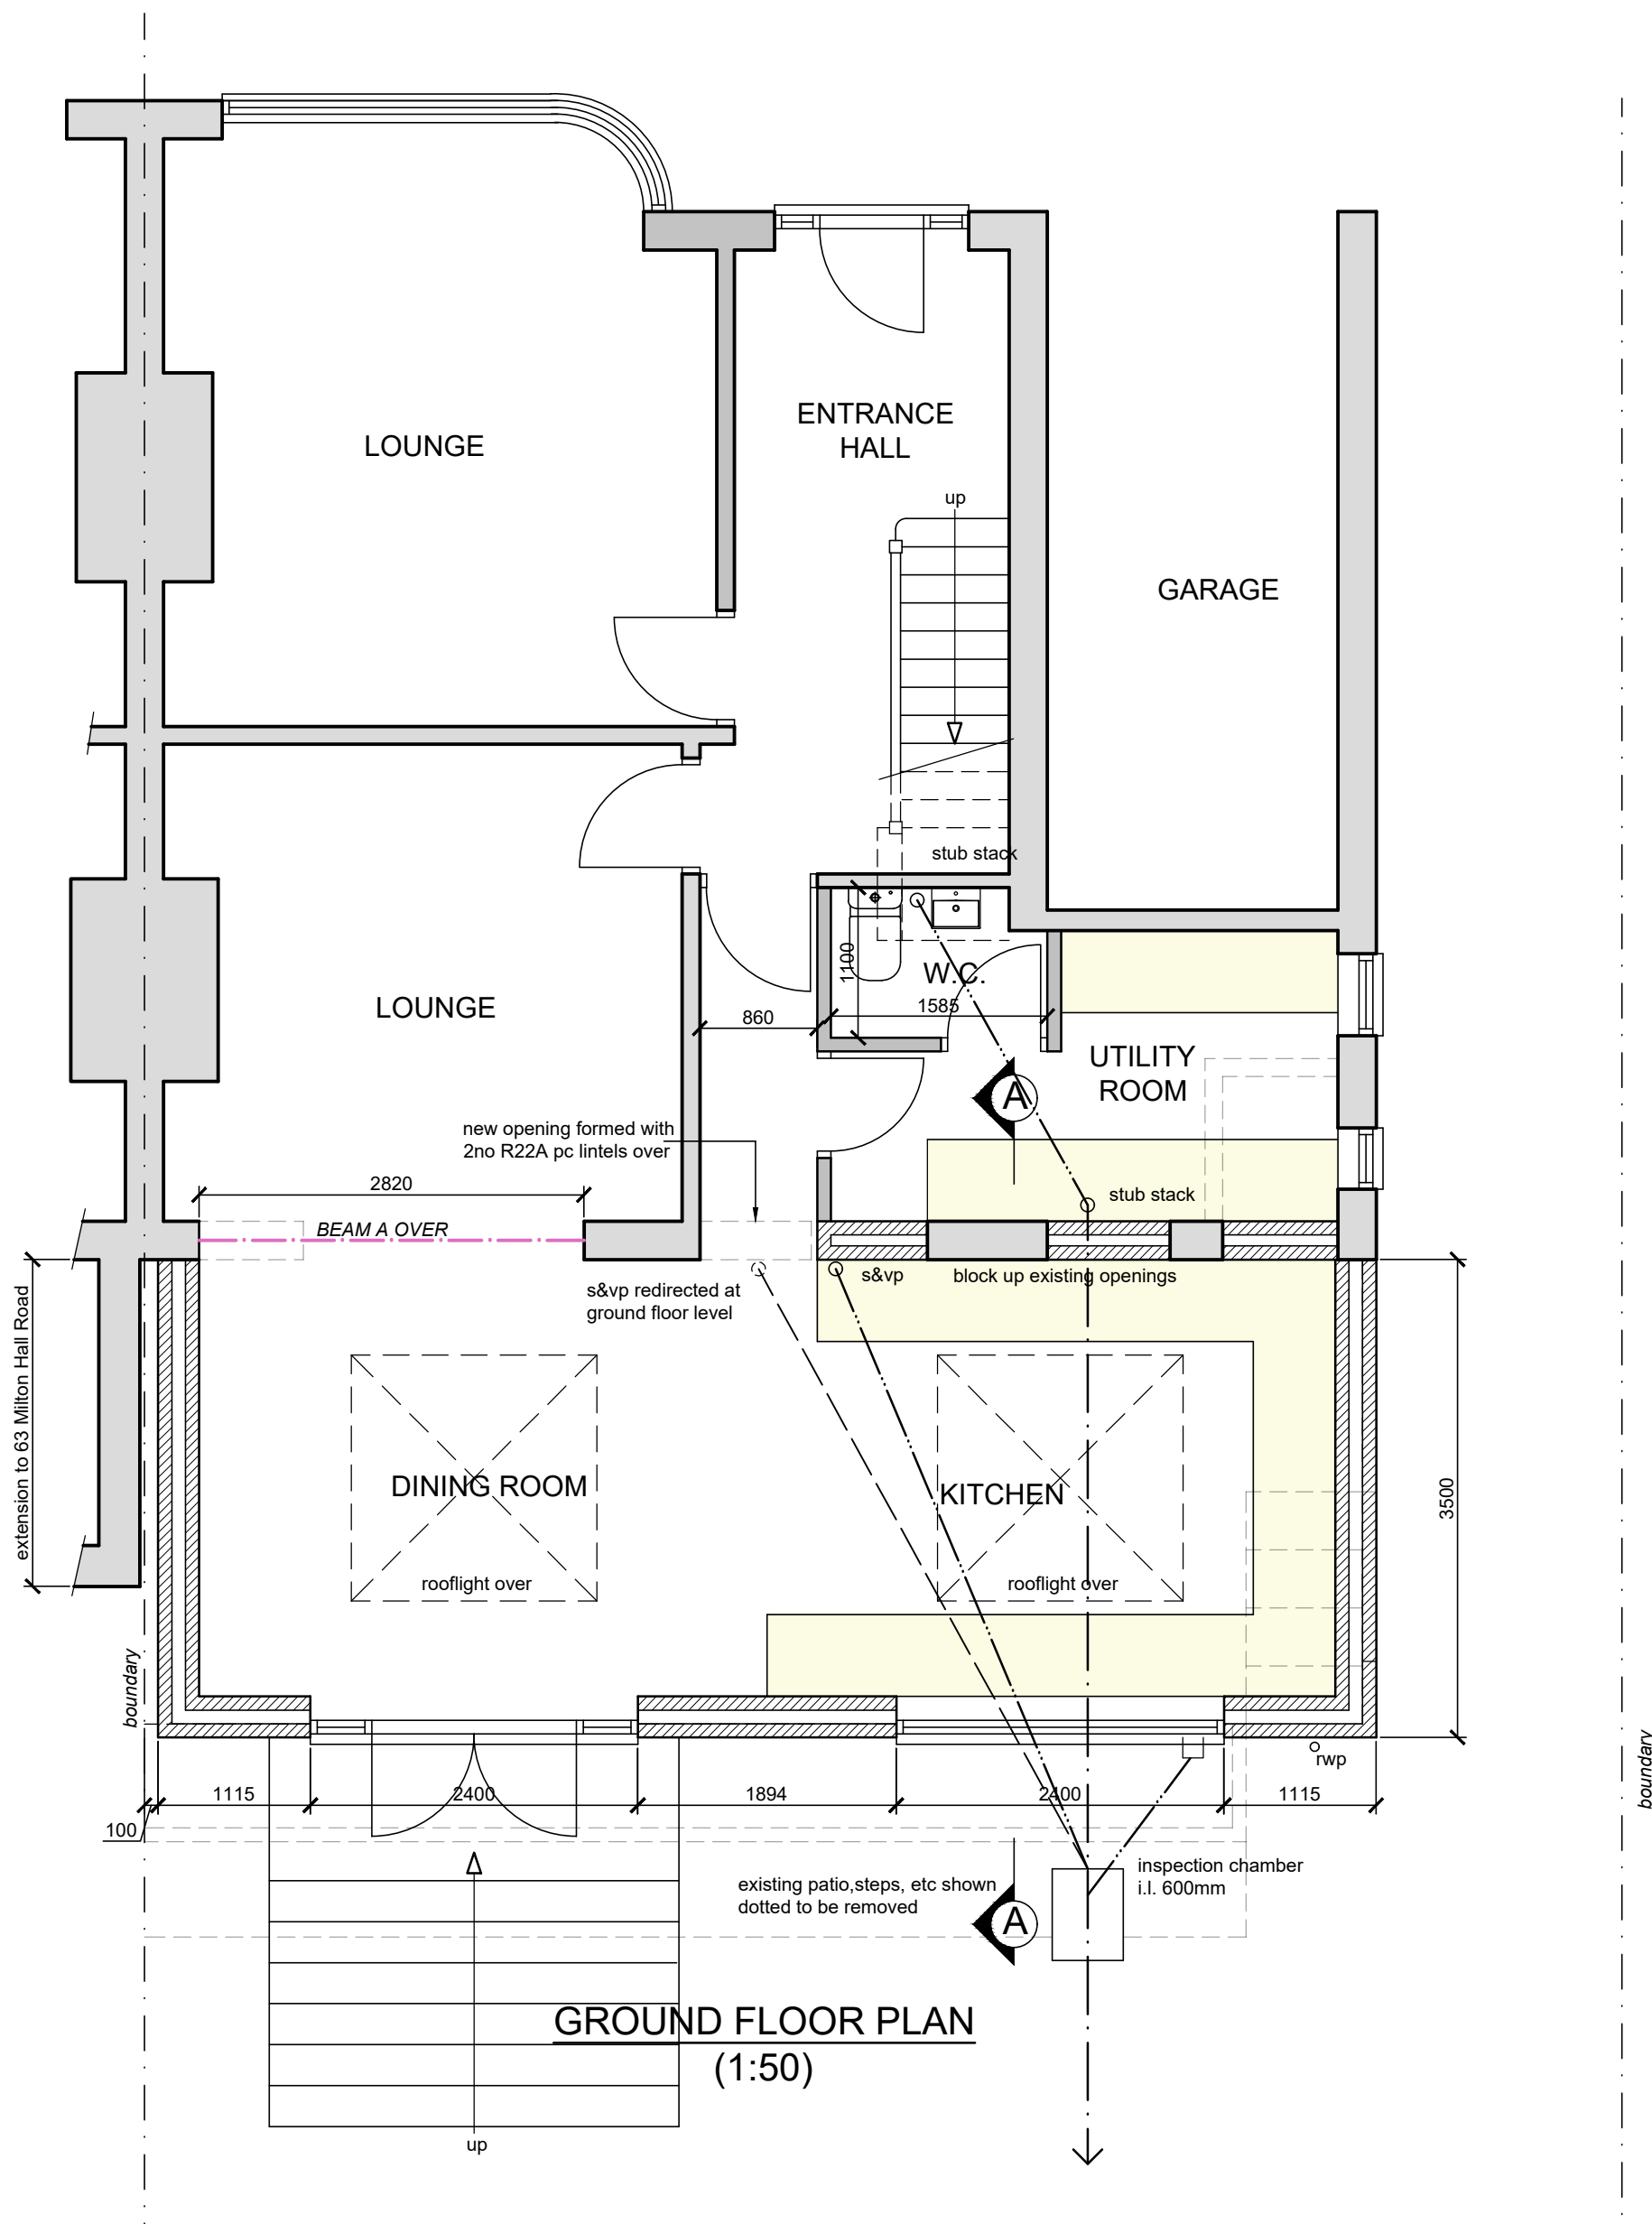

SCALE BAR @ 1:100

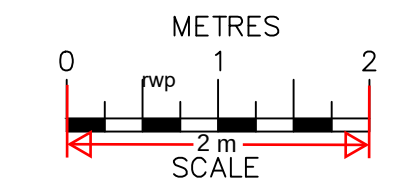

SCALE BAR @ 1:50

24/01/25	B	Exrenal finish changed from render to facing brickwork.
30/12/20	A	Construction notes & details added
Date	No	Revision
Penfold Project Services		
Epmarket, Wrotham Road, Meopham, Kent, DA13 0JH Telephone: 01474 816690 e-mail: apenfold448@btinternet.com		
Job Title:	61 MILTON HALL ROAD GRAVESEND KENT DA12 1QN	
Dwg Title:	REAR EXTENSION PLANS & ELEVATIONS AS PROPOSED	
Scale:	1:50 & 1:100 @ A1	
Dwg No.:	102B	
Date:	October 2020	