



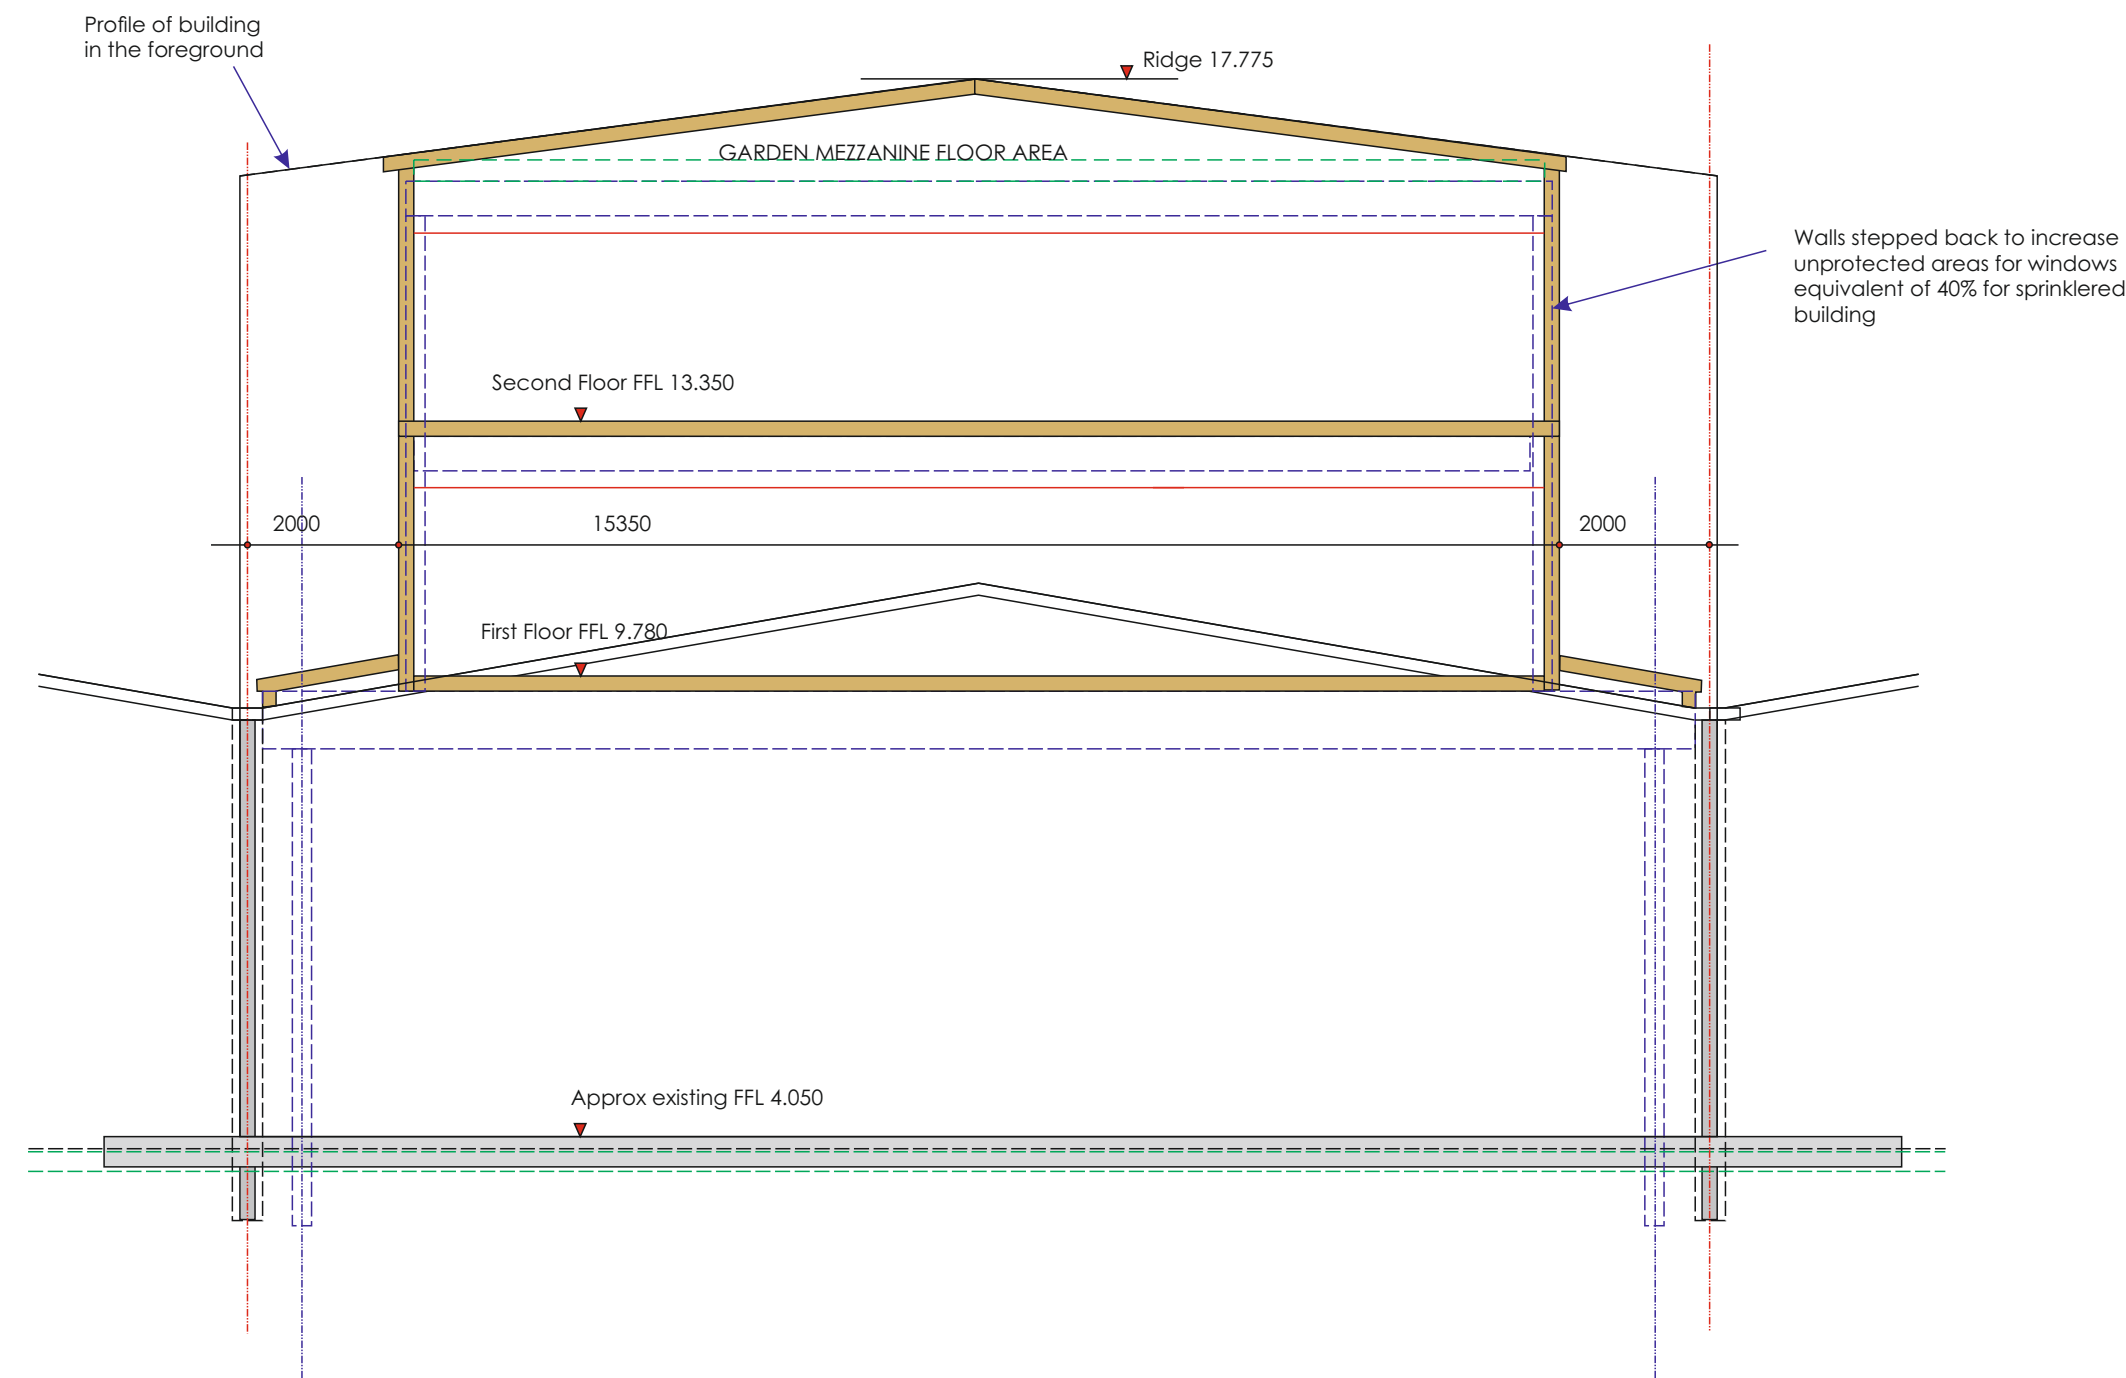

Proposed Typical Cross Section - 1:100

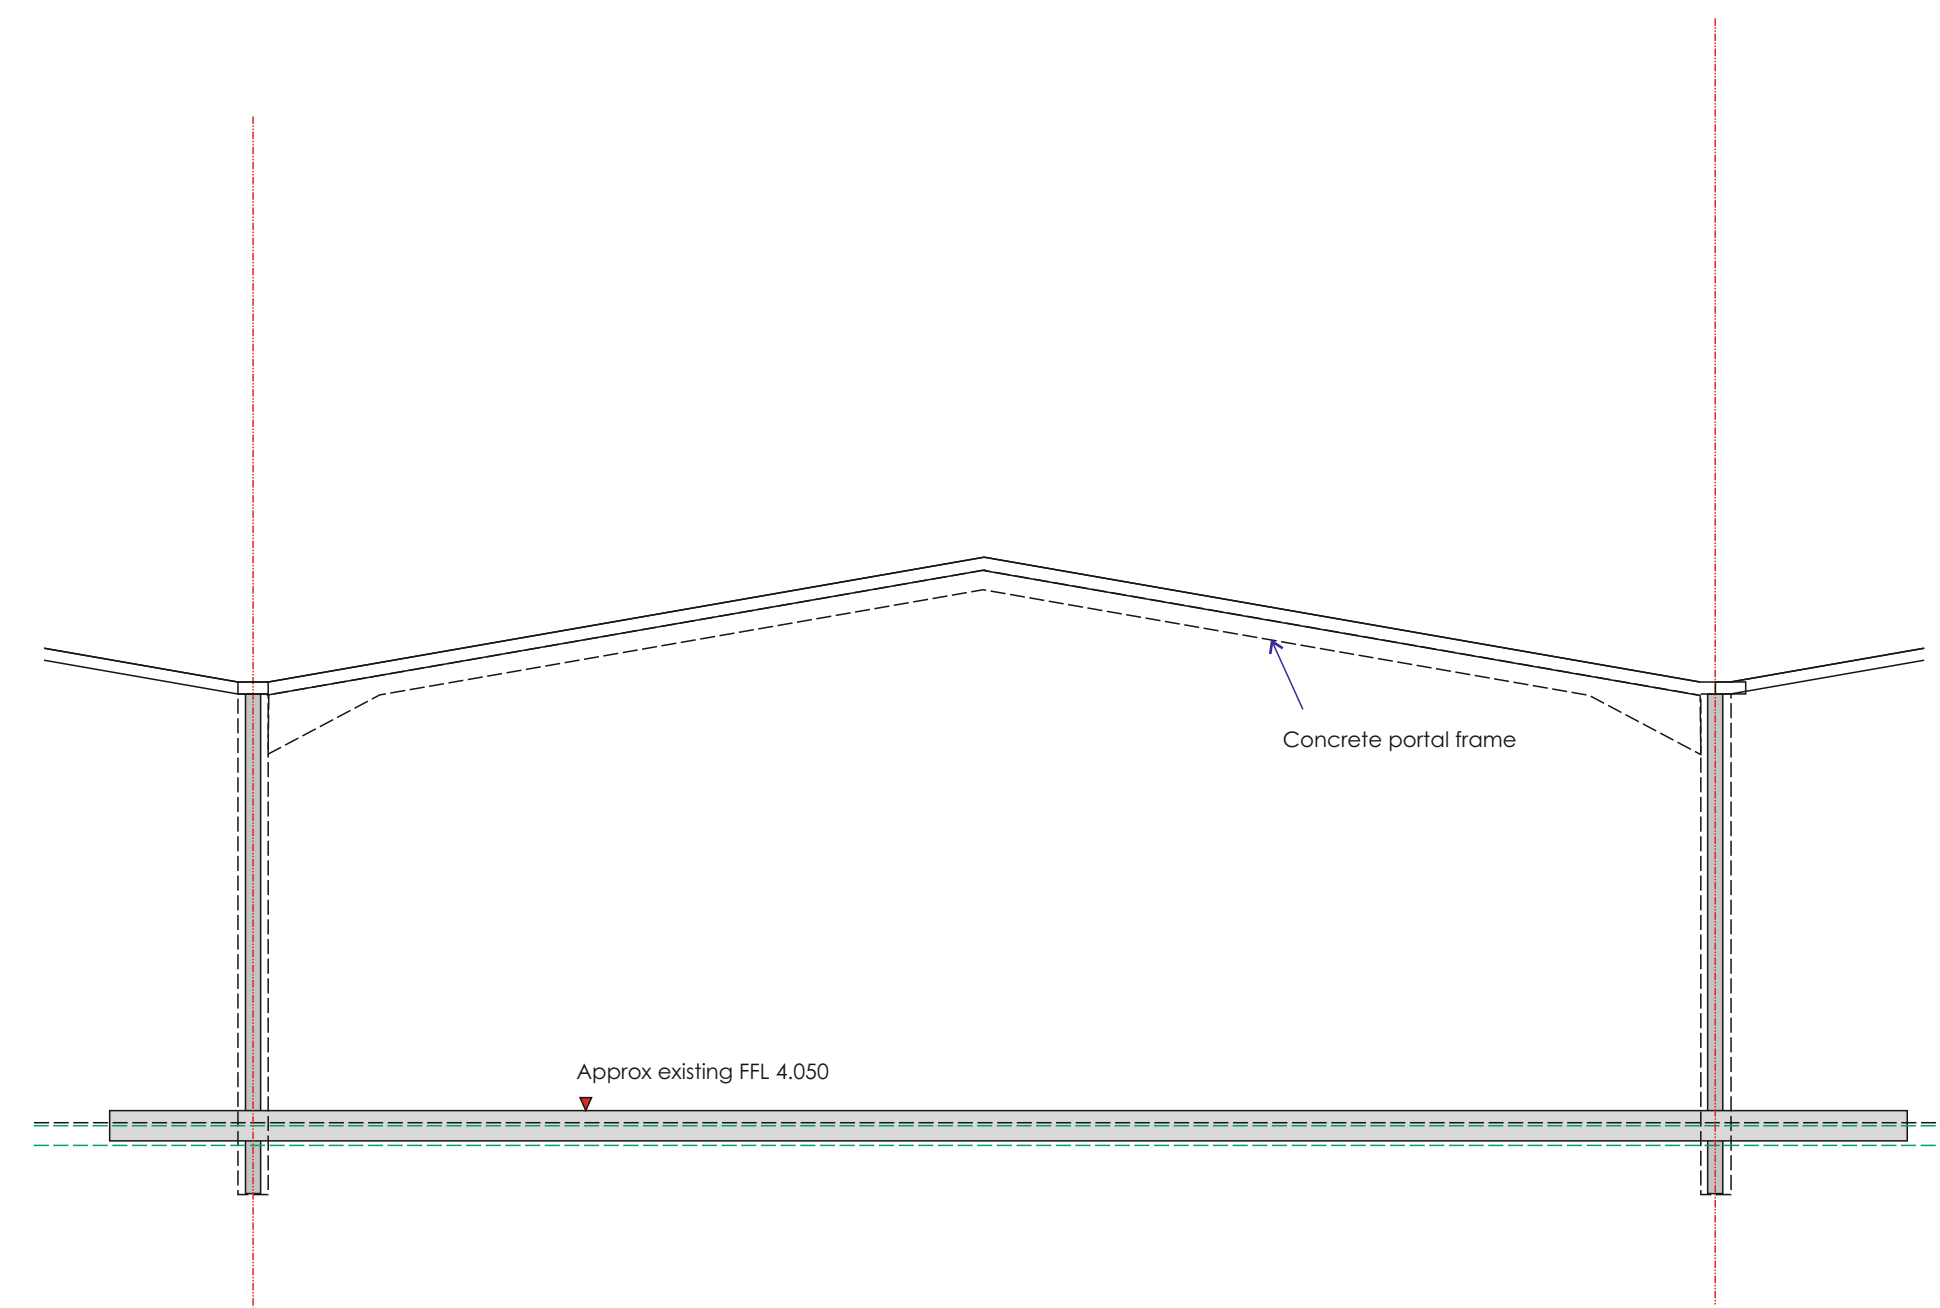

Existing Typical Cross Section - 1:100

