


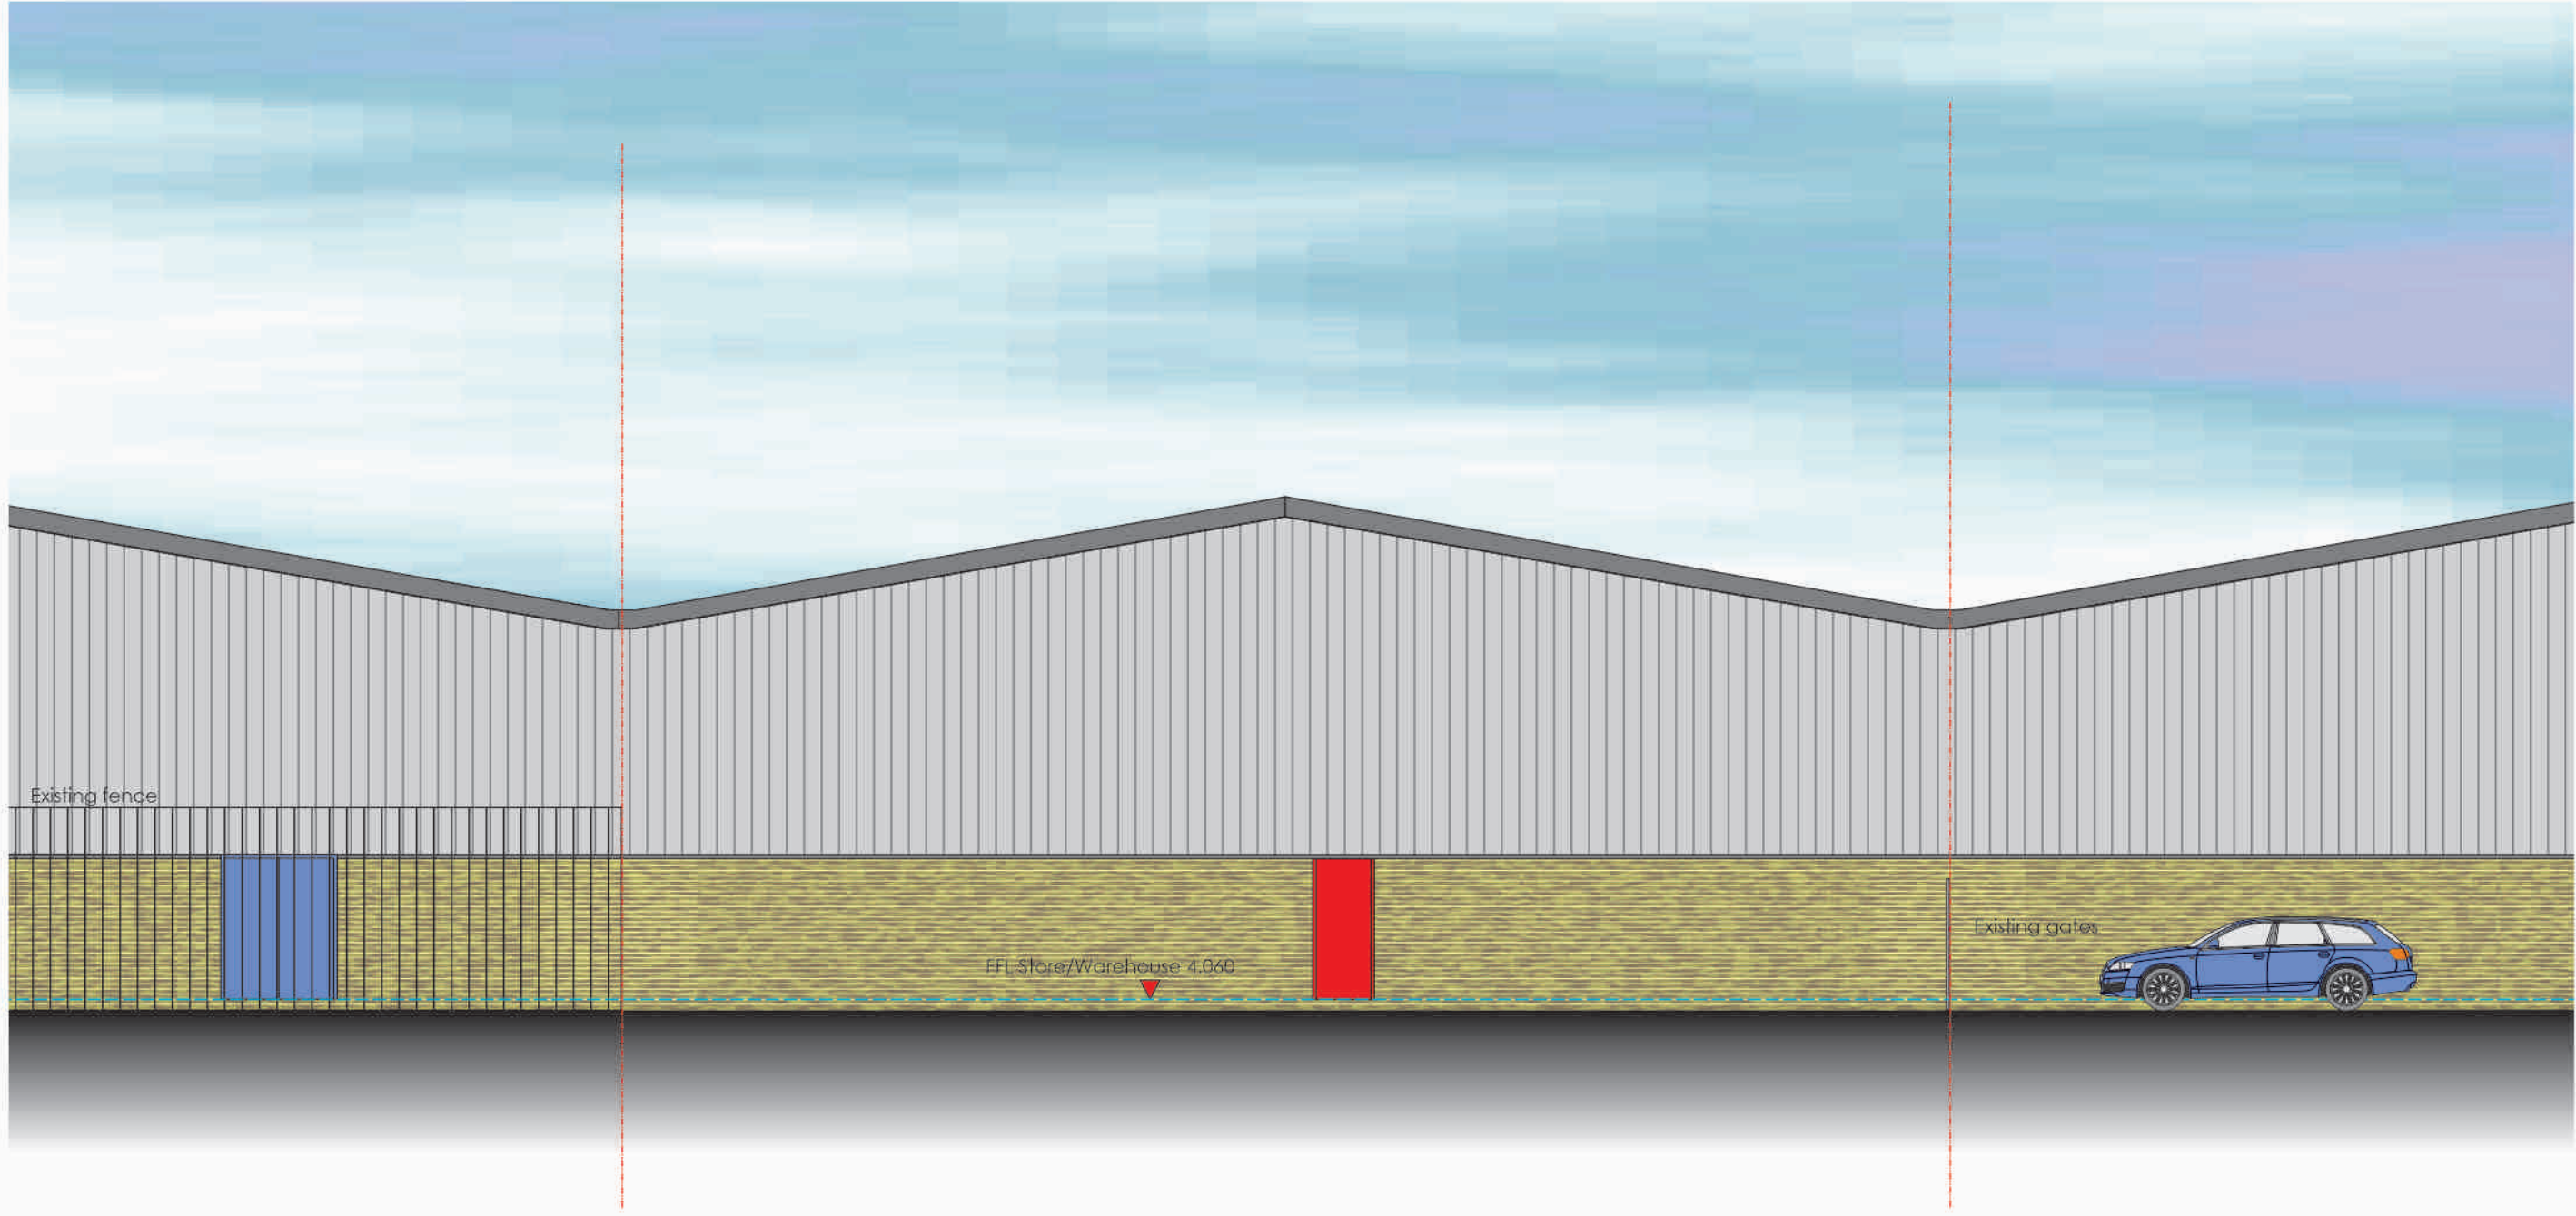

Existing Rear Elevation - 1:100 SOUTH WEST



Existing Front Elevation - 1:100 NORTH EAST