




EXISTING

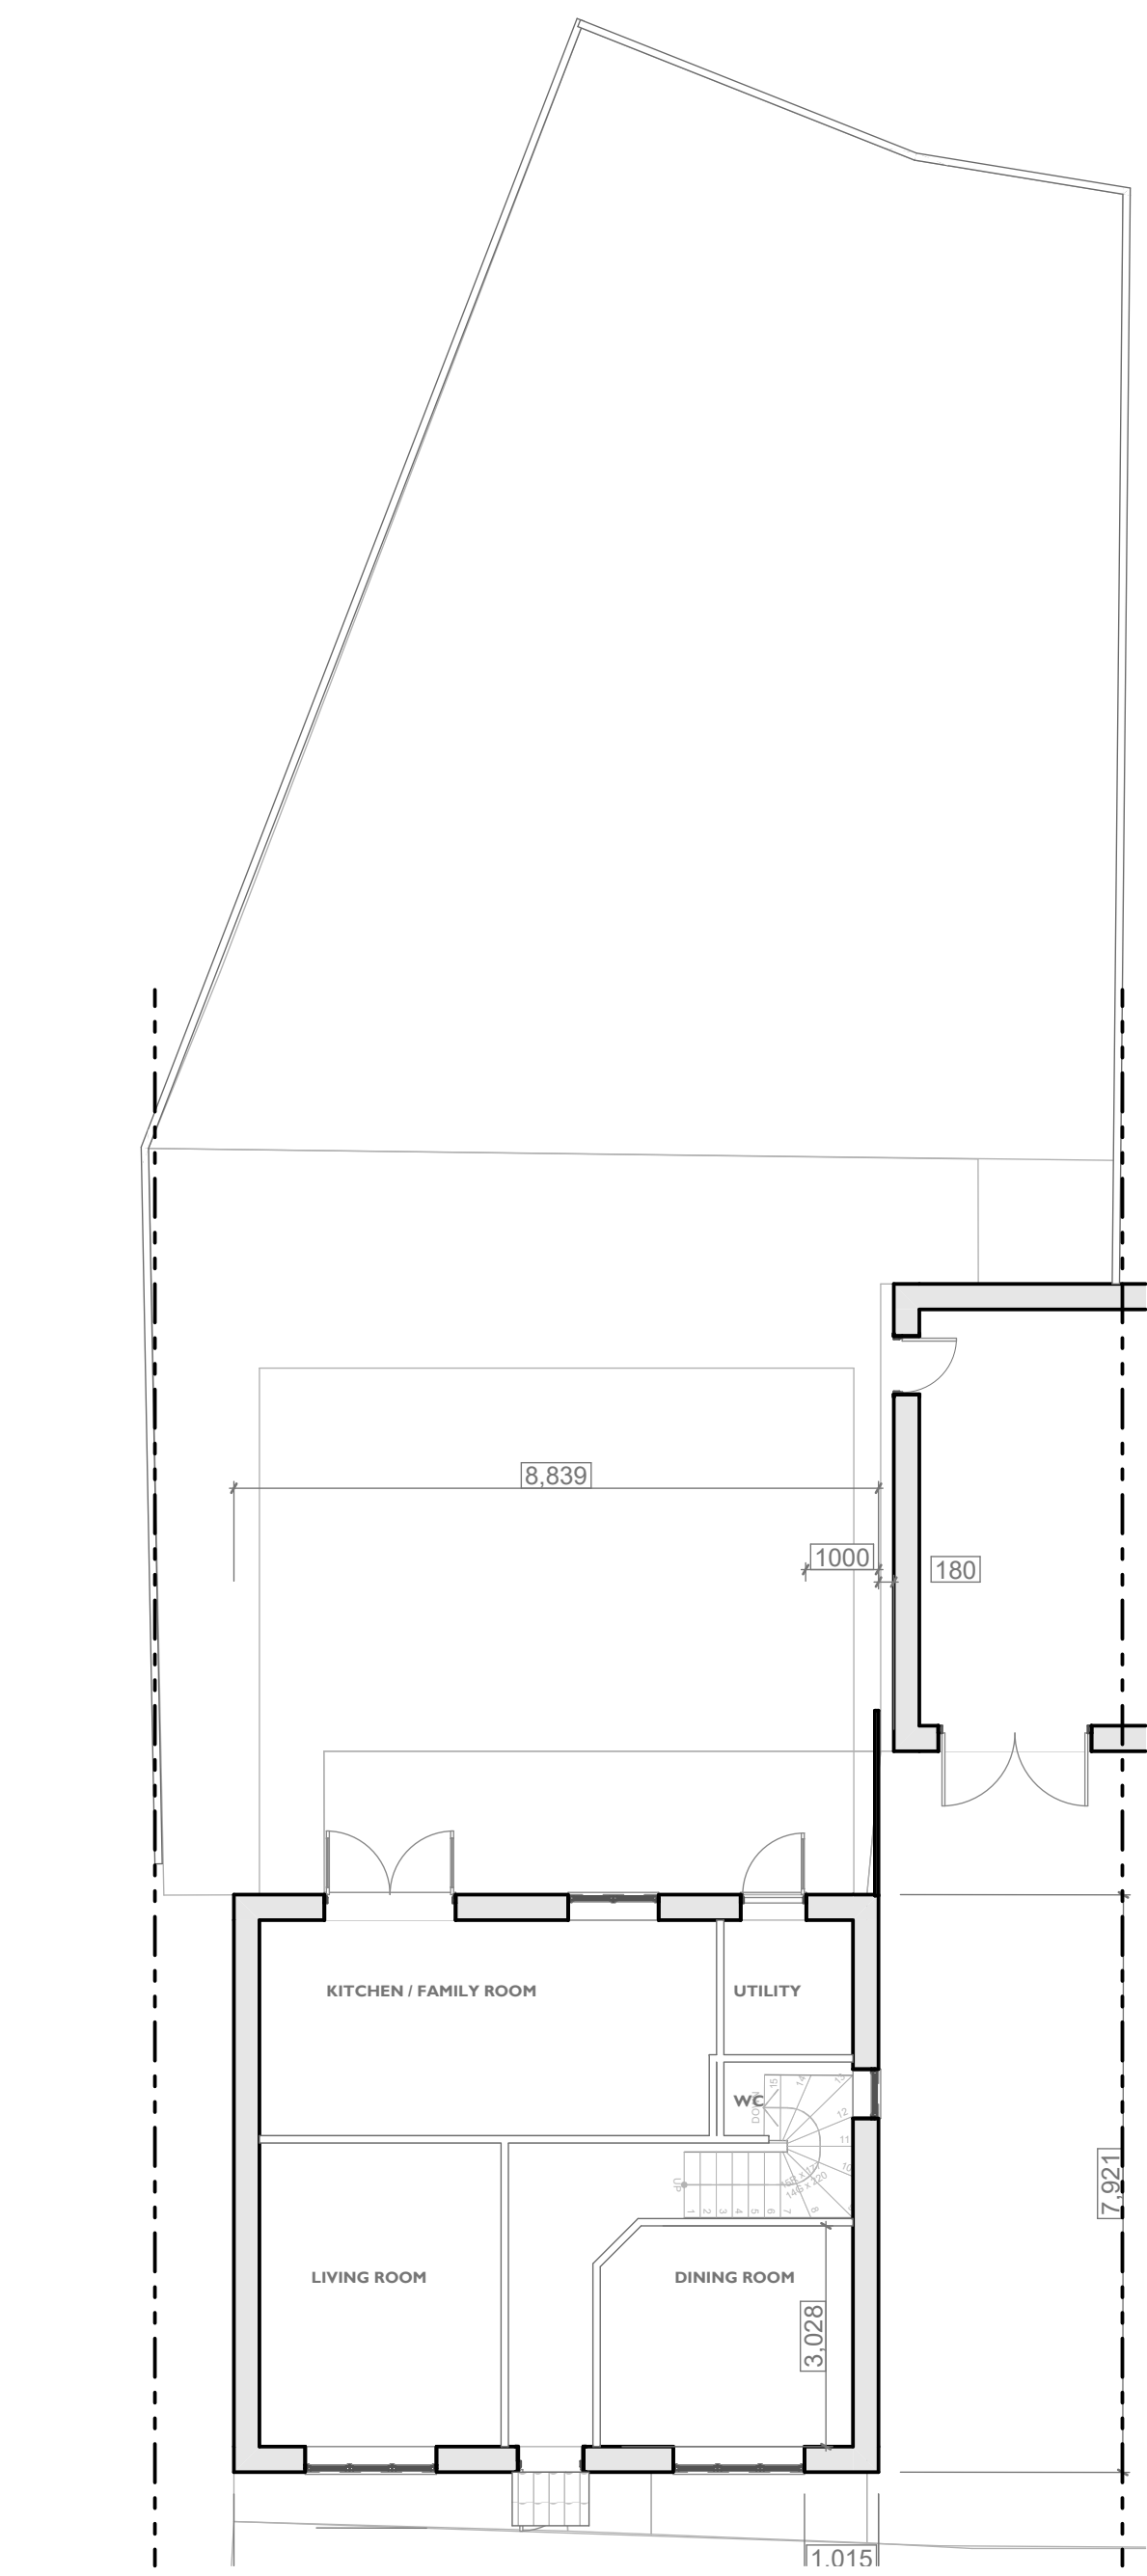

AE01 - GROUND FLOOR PLAN @1:100

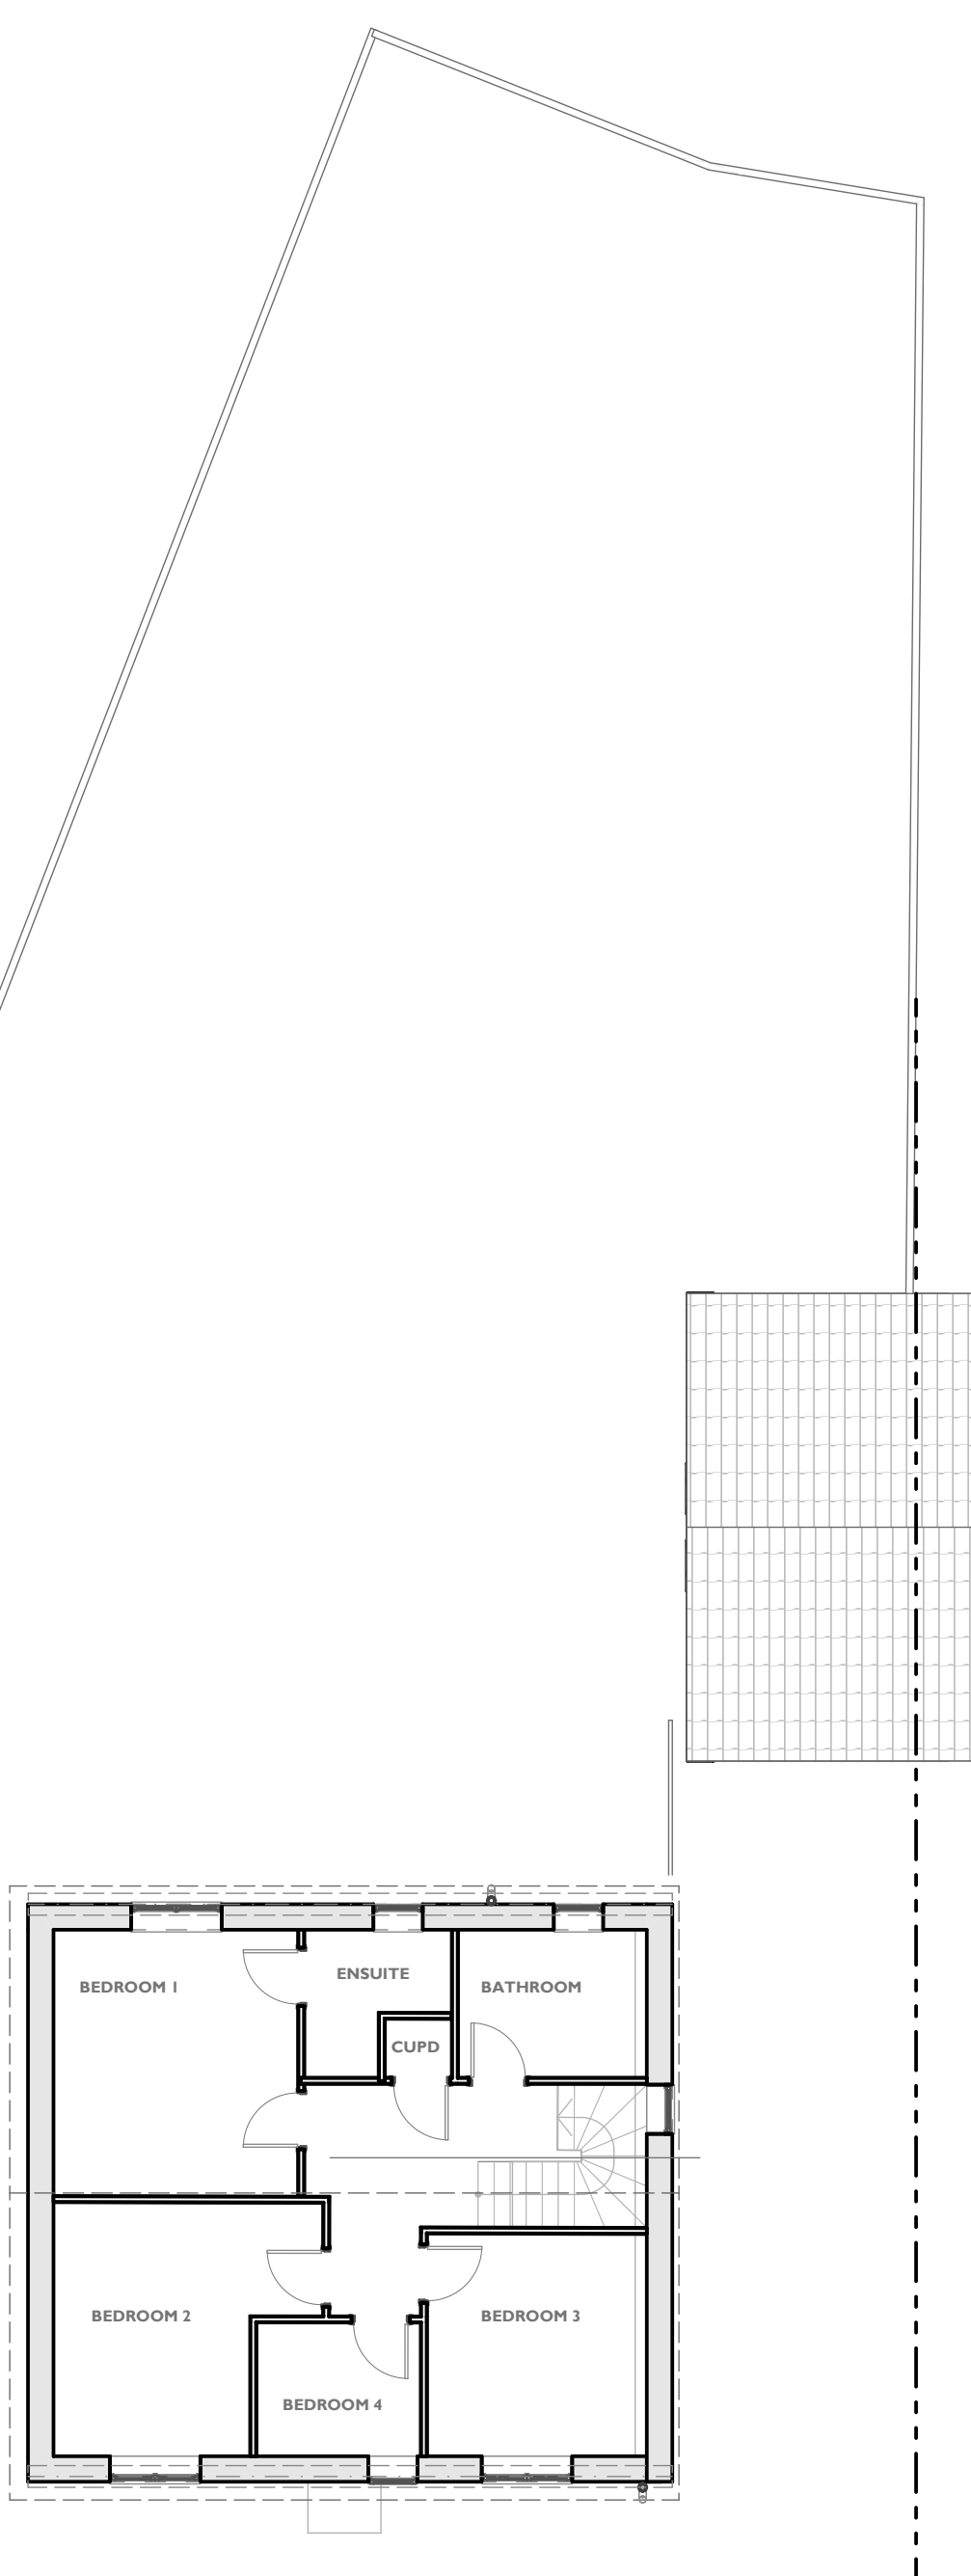


AE02 - FIRST FLOOR PLAN @1:100

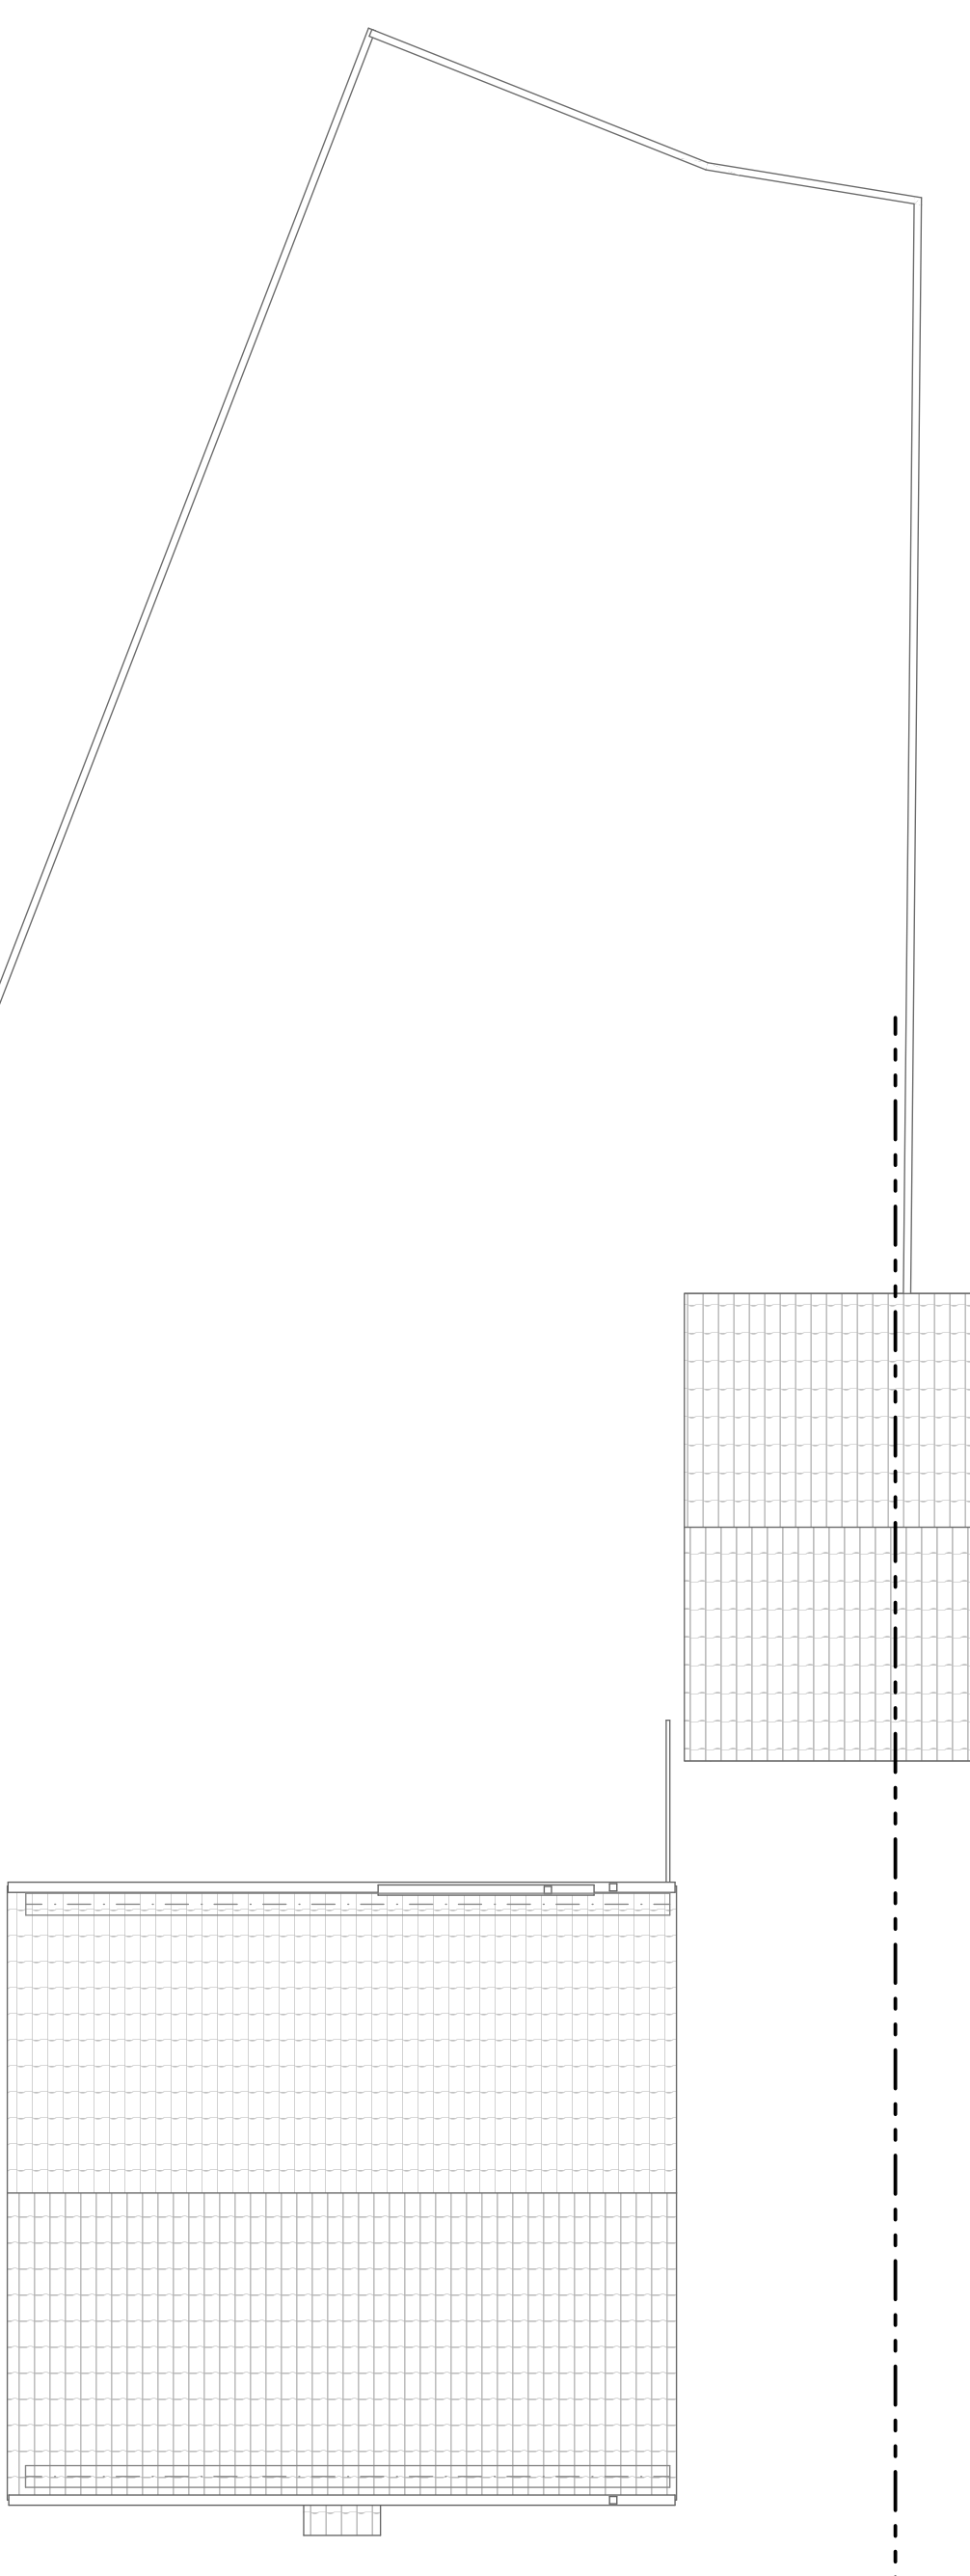

AE03 - ROOF PLAN @1:100



BE01 - NORTH VIEW @1:100

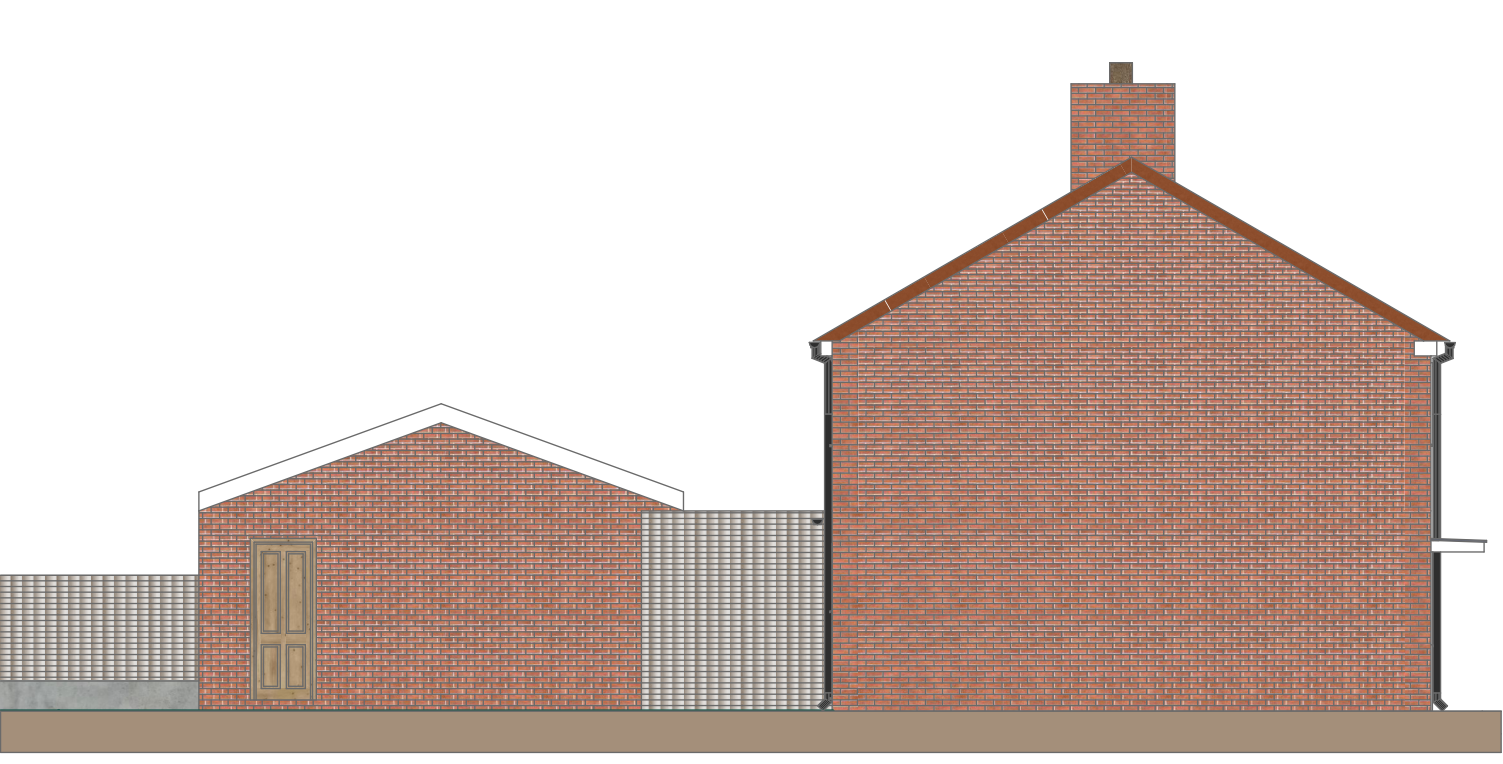


BE02 - EAST VIEW @1:100



BE03 - SOUTH VIEW @1:100




BE04 - SOUTH VIEW @1:100

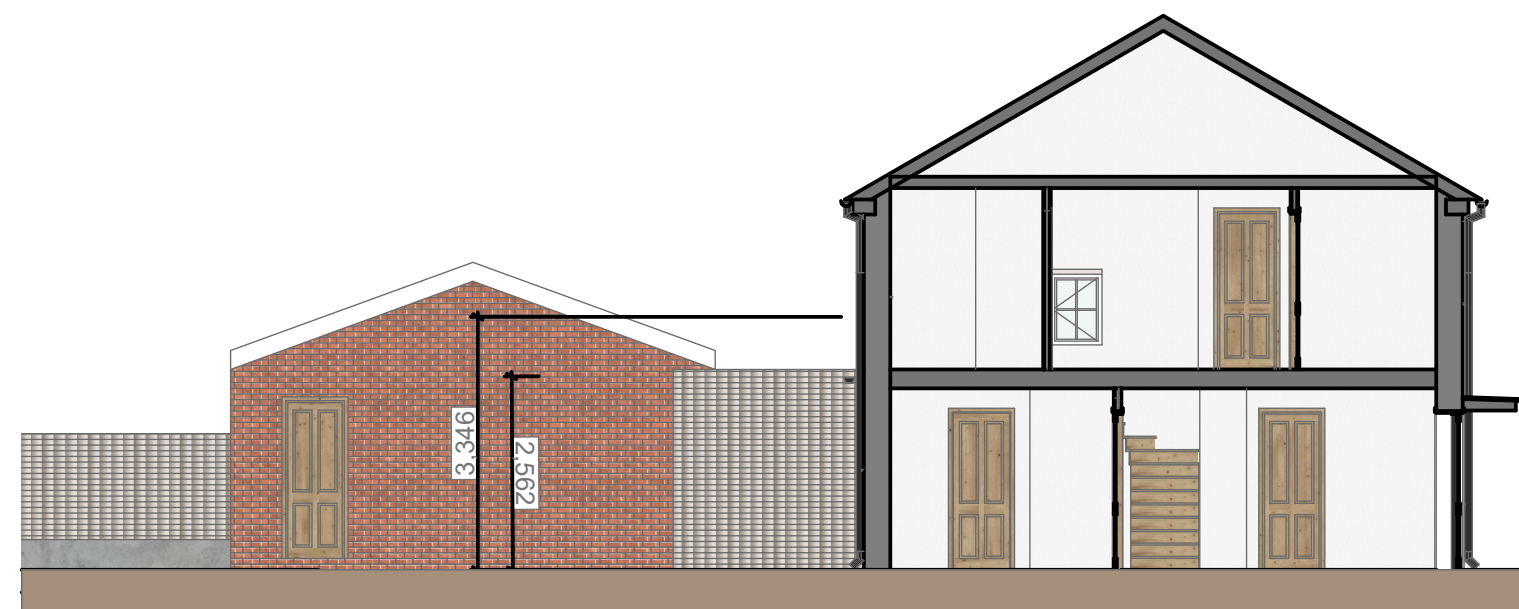


CE01 - SECTION VIEW @1:100


PROPOSED

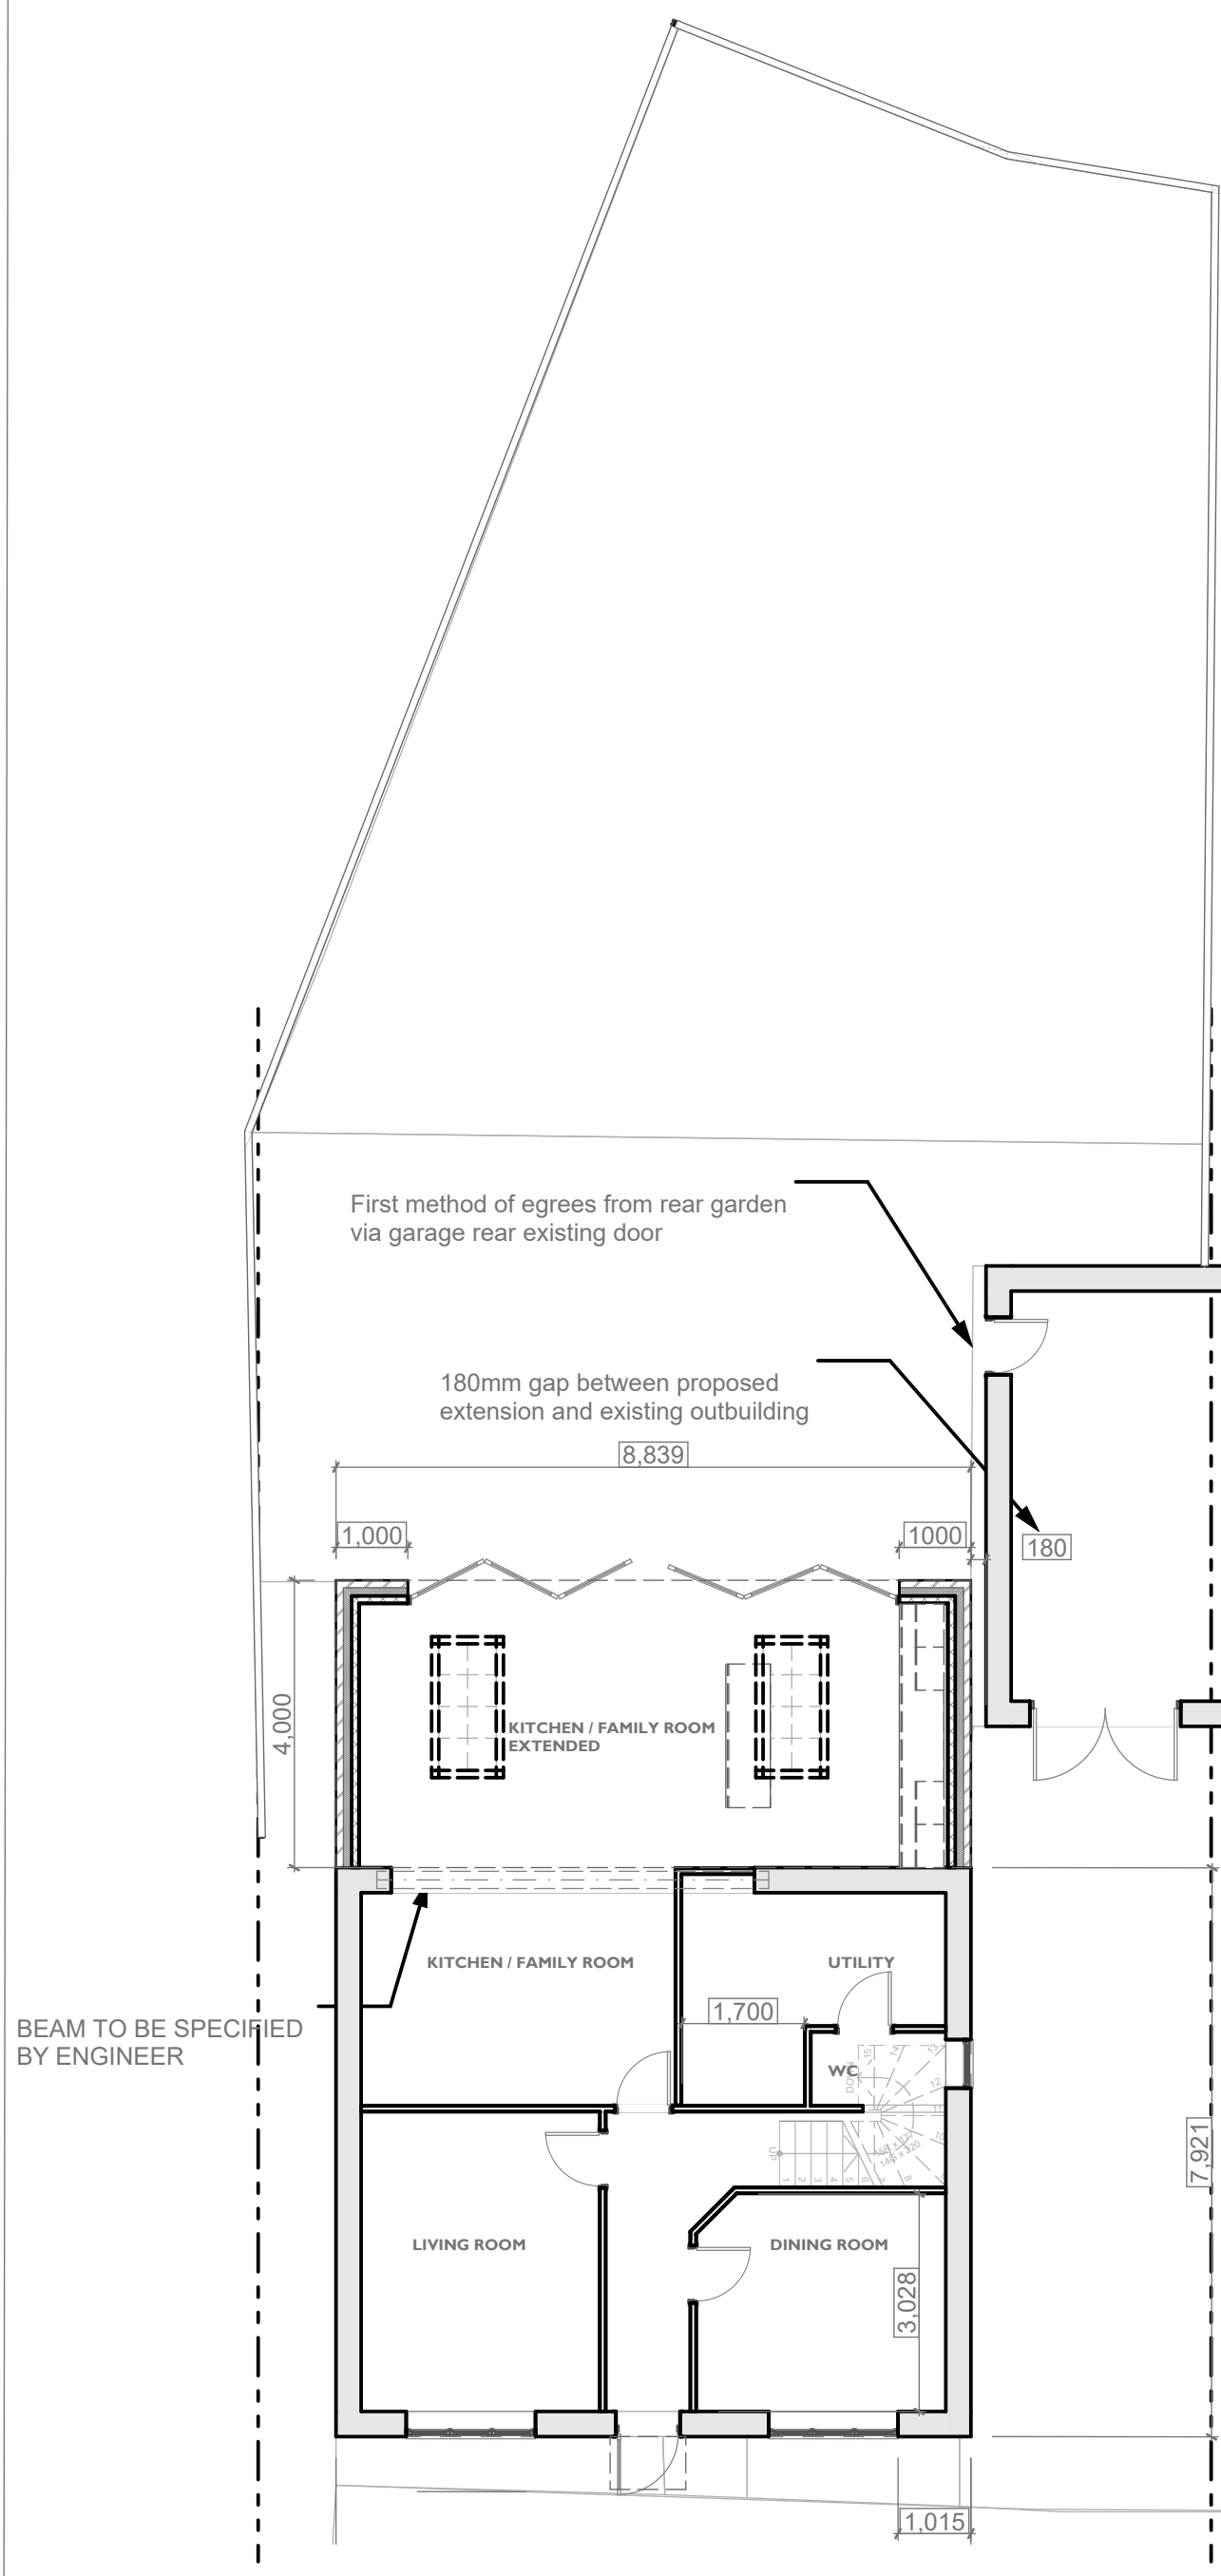

AP01 - GROUND FLOOR PLAN @1:100

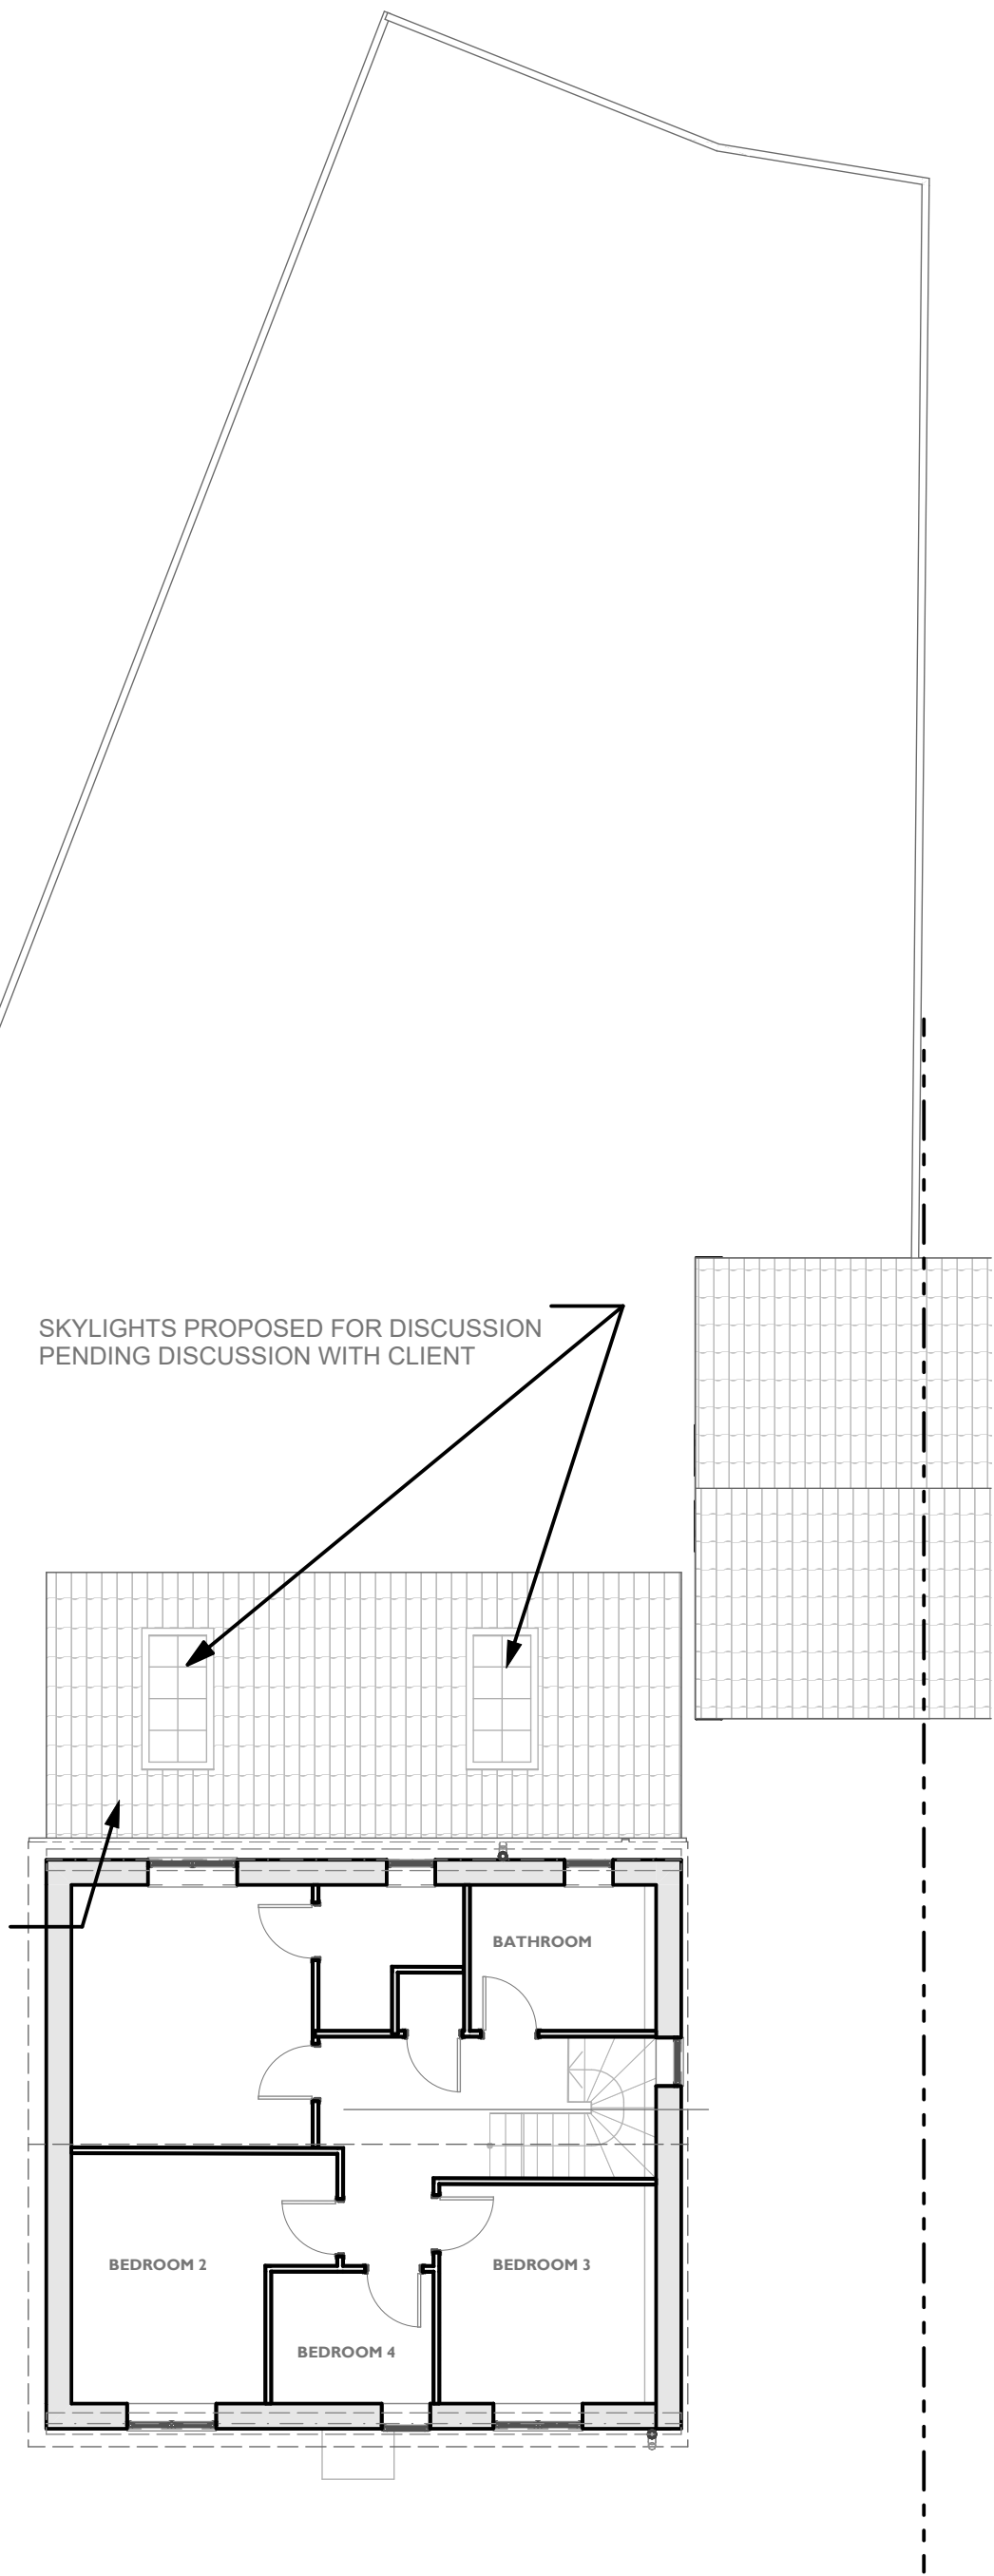


AP02 - FIRST FLOOR PLAN @1:100

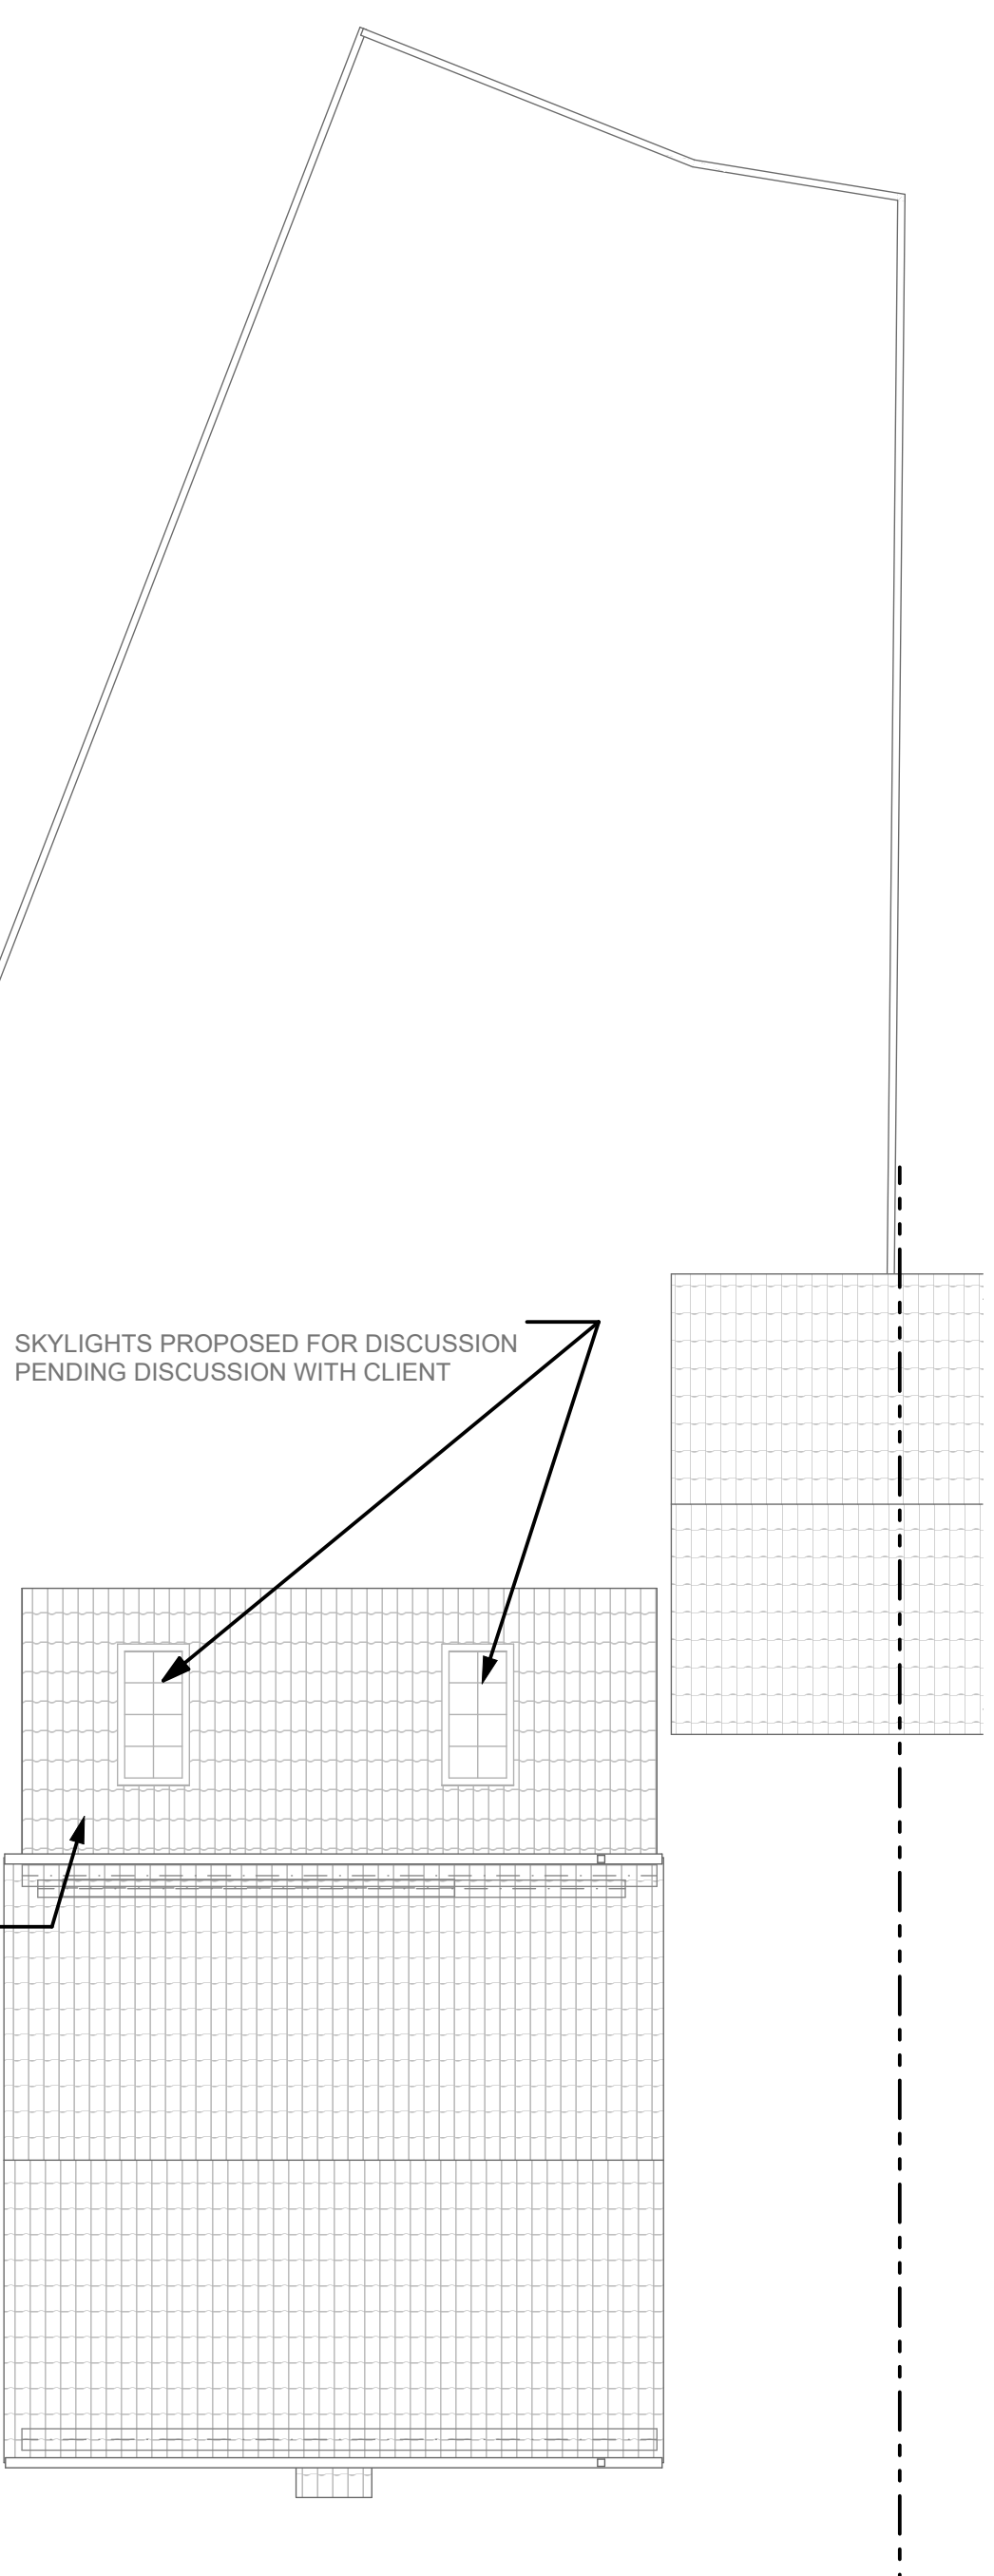


AP03 - ROOF PLAN @1:100




BP01 - NORTH VIEW @1:100

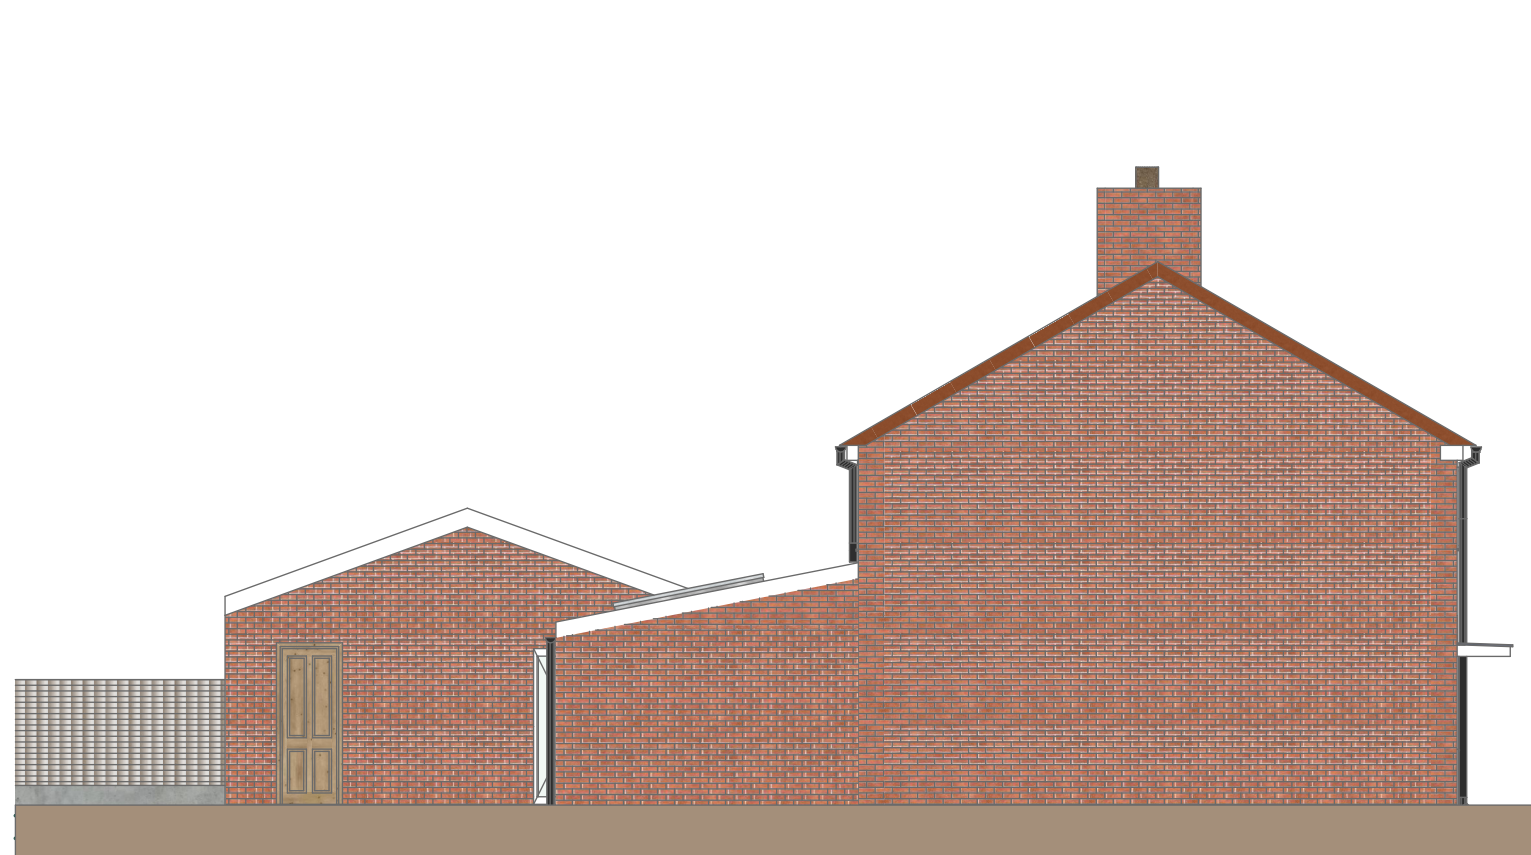


BP02 - EAST VIEW @1:100

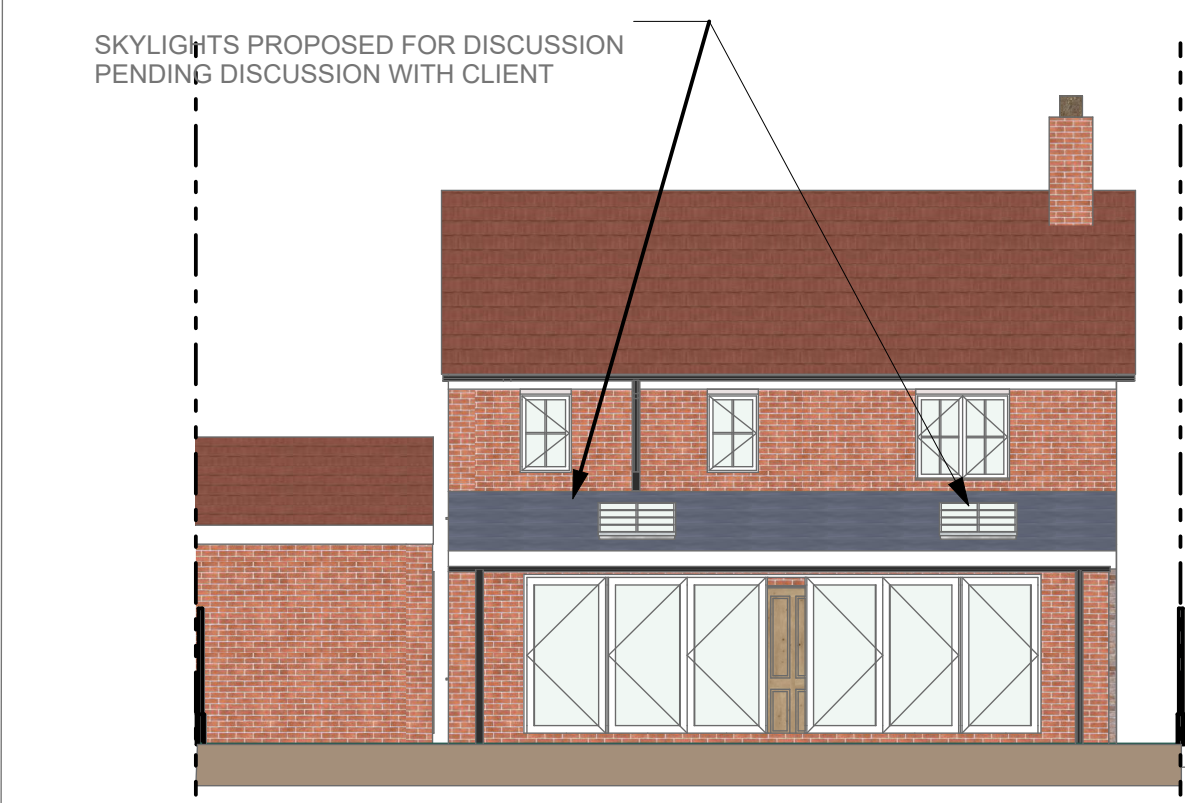



BP03 - SOUTH VIEW @1:100

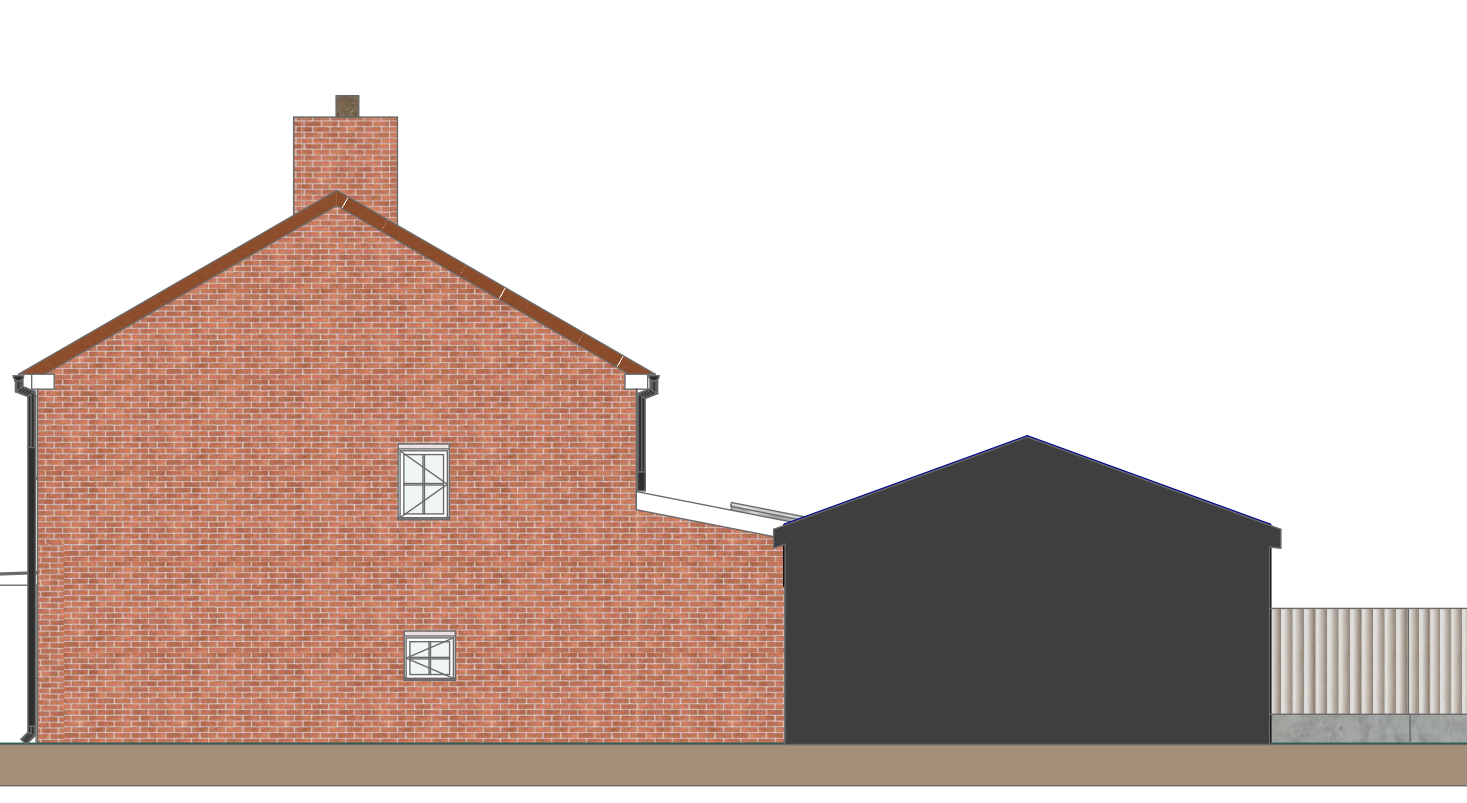

BP04 - SOUTH VIEW @1:100

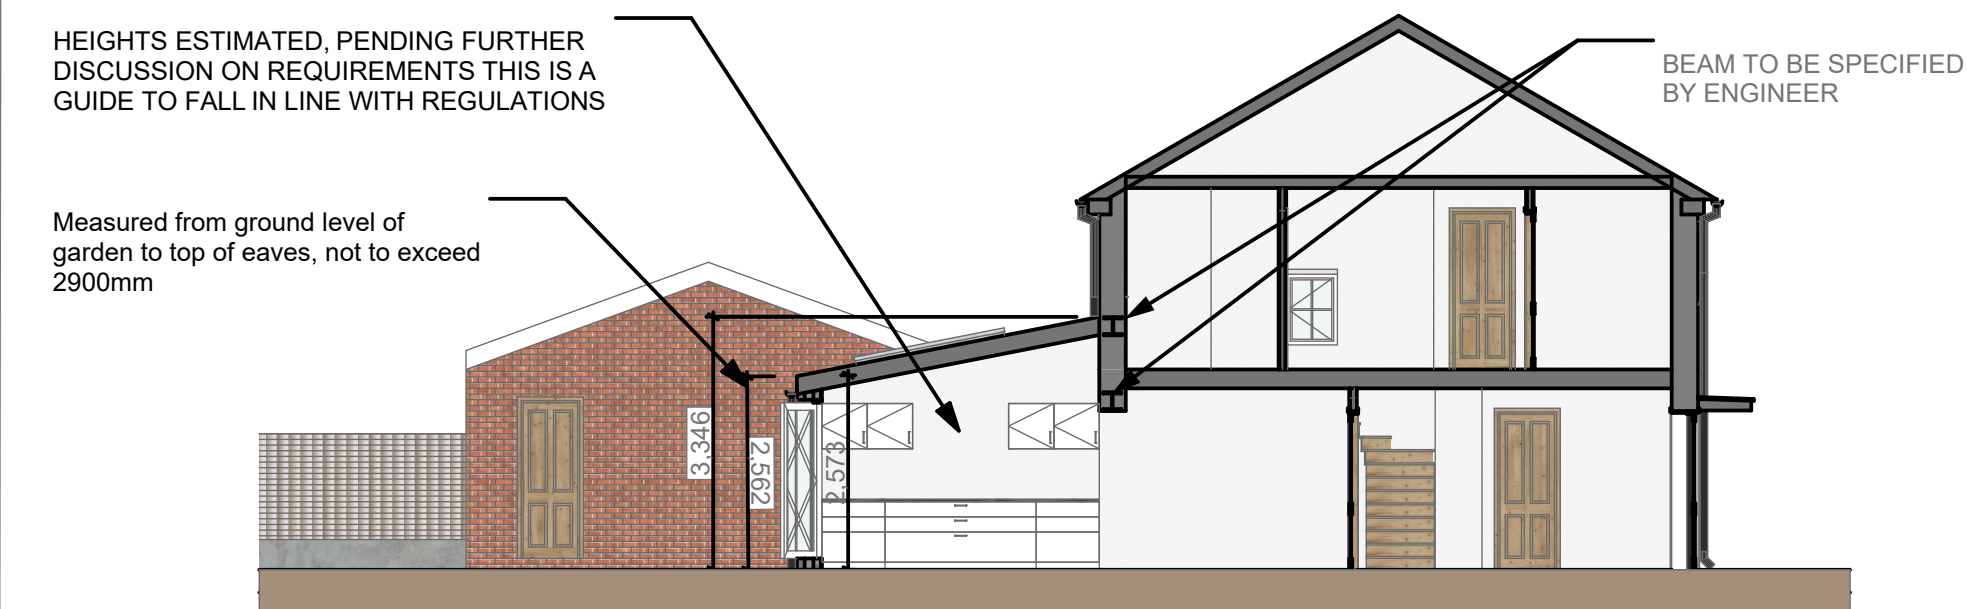

CP01 - SECTION VIEW @1:100

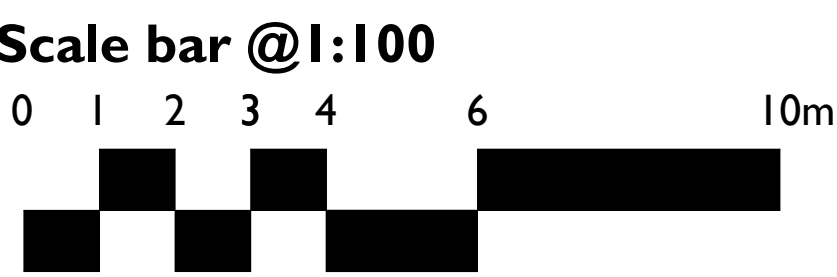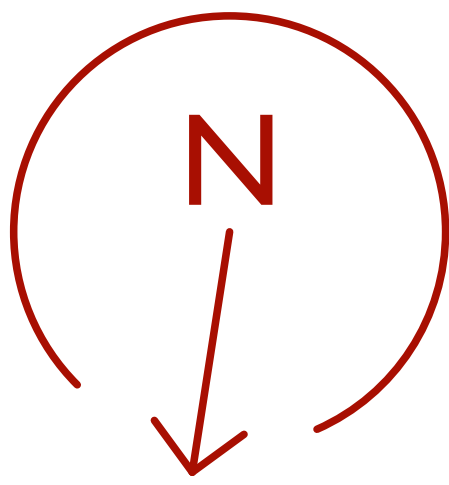

VIEW KEY	
AE01 - AE03 Existing plan drawing views 1 - 3	A Series - Plan drawings
AP01 - AP03 Proposed plan drawing views 1 - 3	AE - Existing Plan drawings
	AP - Proposed Plan drawings
BE01 - BE04 Existing elevation drawing views 1 - 4	B Series - Elevation drawings
BP01 - BP04 Proposed elevation drawing views 1 - 4	BE Existing Elevation drawings
	BP Proposed Elevation drawings
CE01 - CE04 Existing section drawing views 1	C Series - Section drawings
CP01 Proposed section drawing views 1	CE Existing Section drawings
	CP Proposed Section drawings