


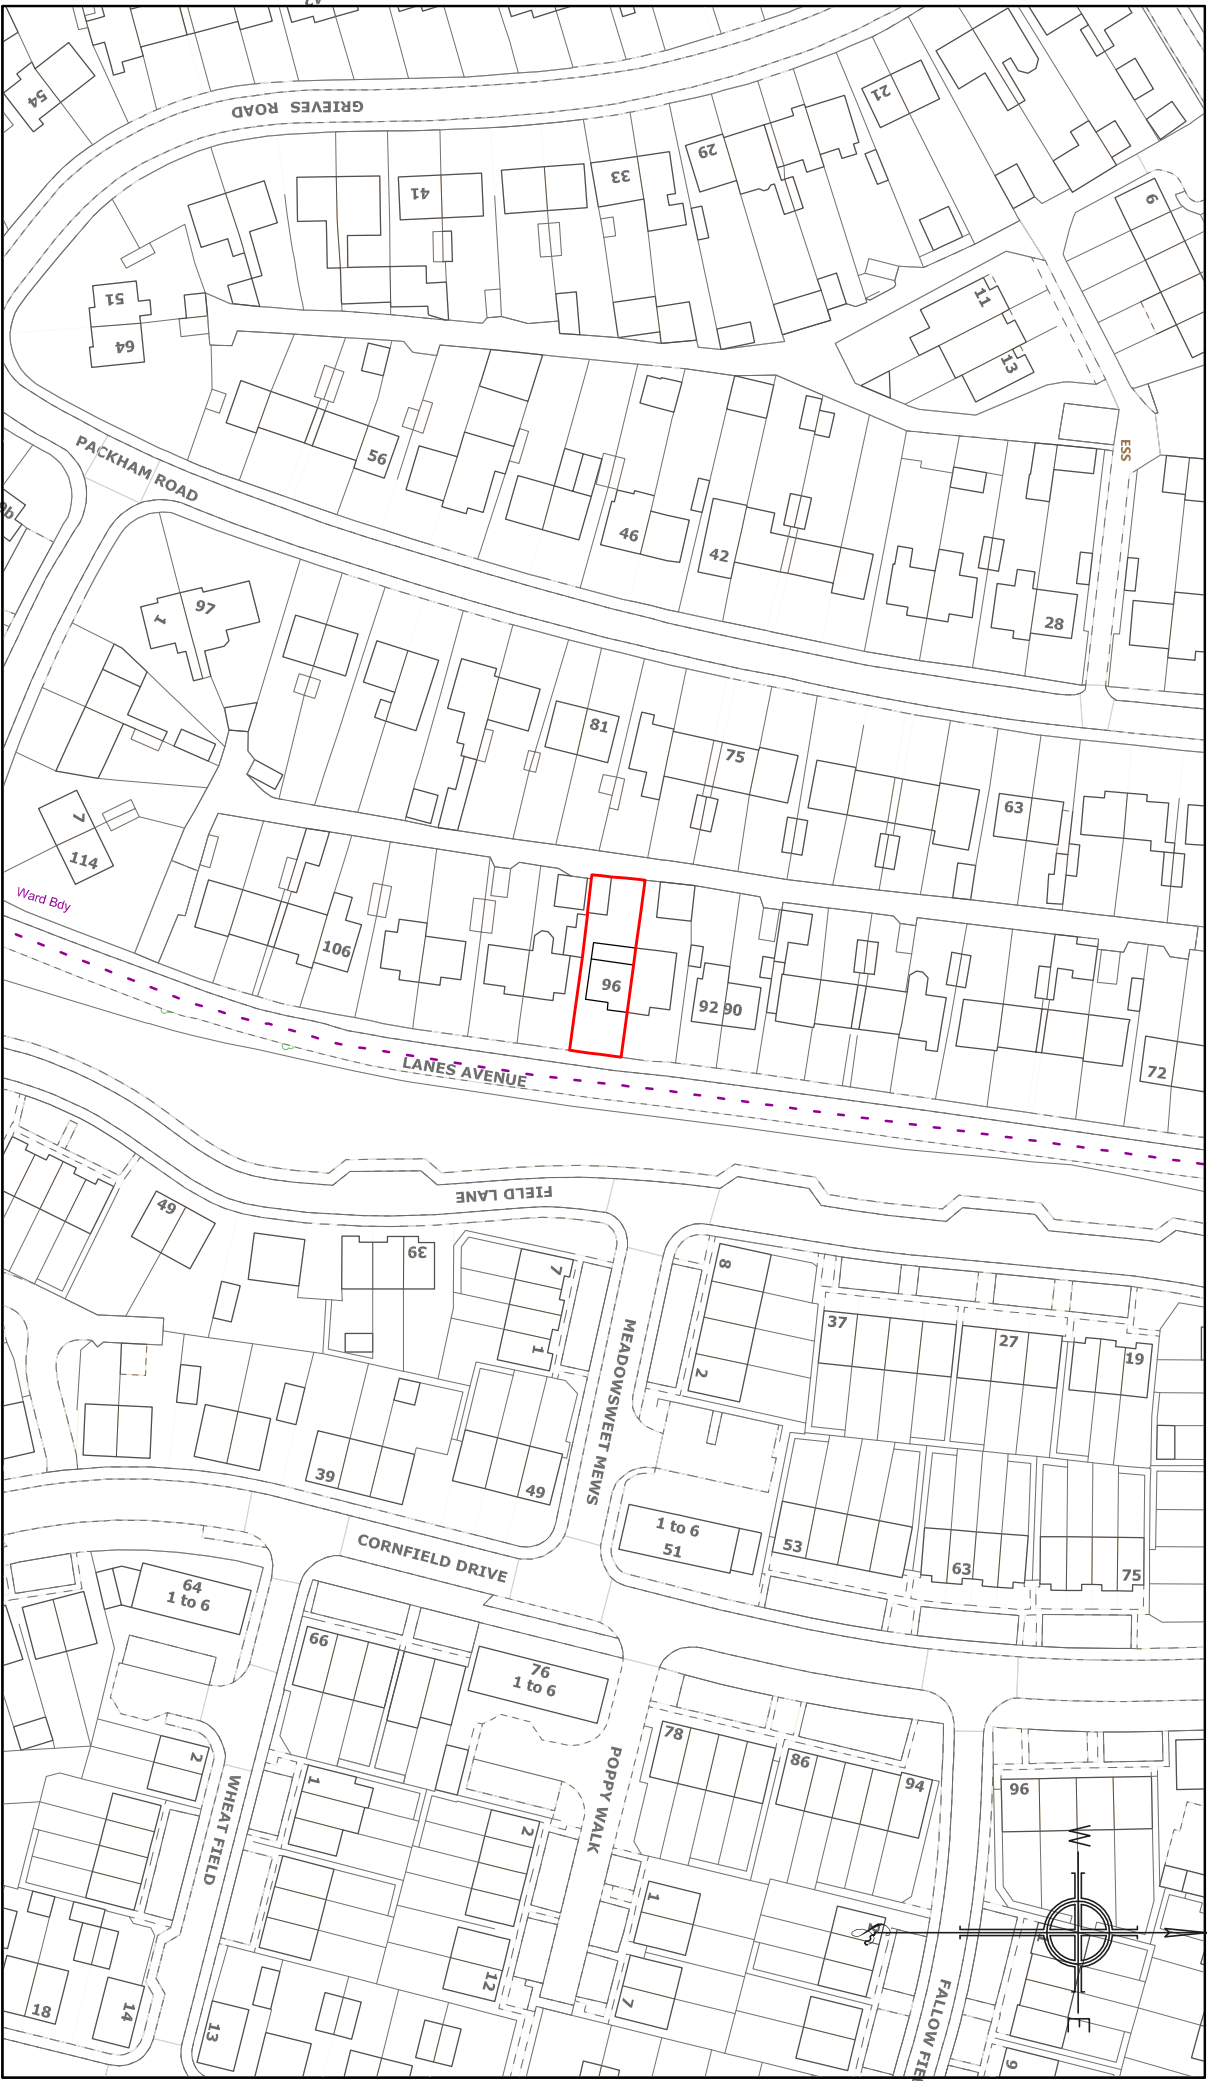

LOCATION PLAN
SCALE 1:1250@A4

