


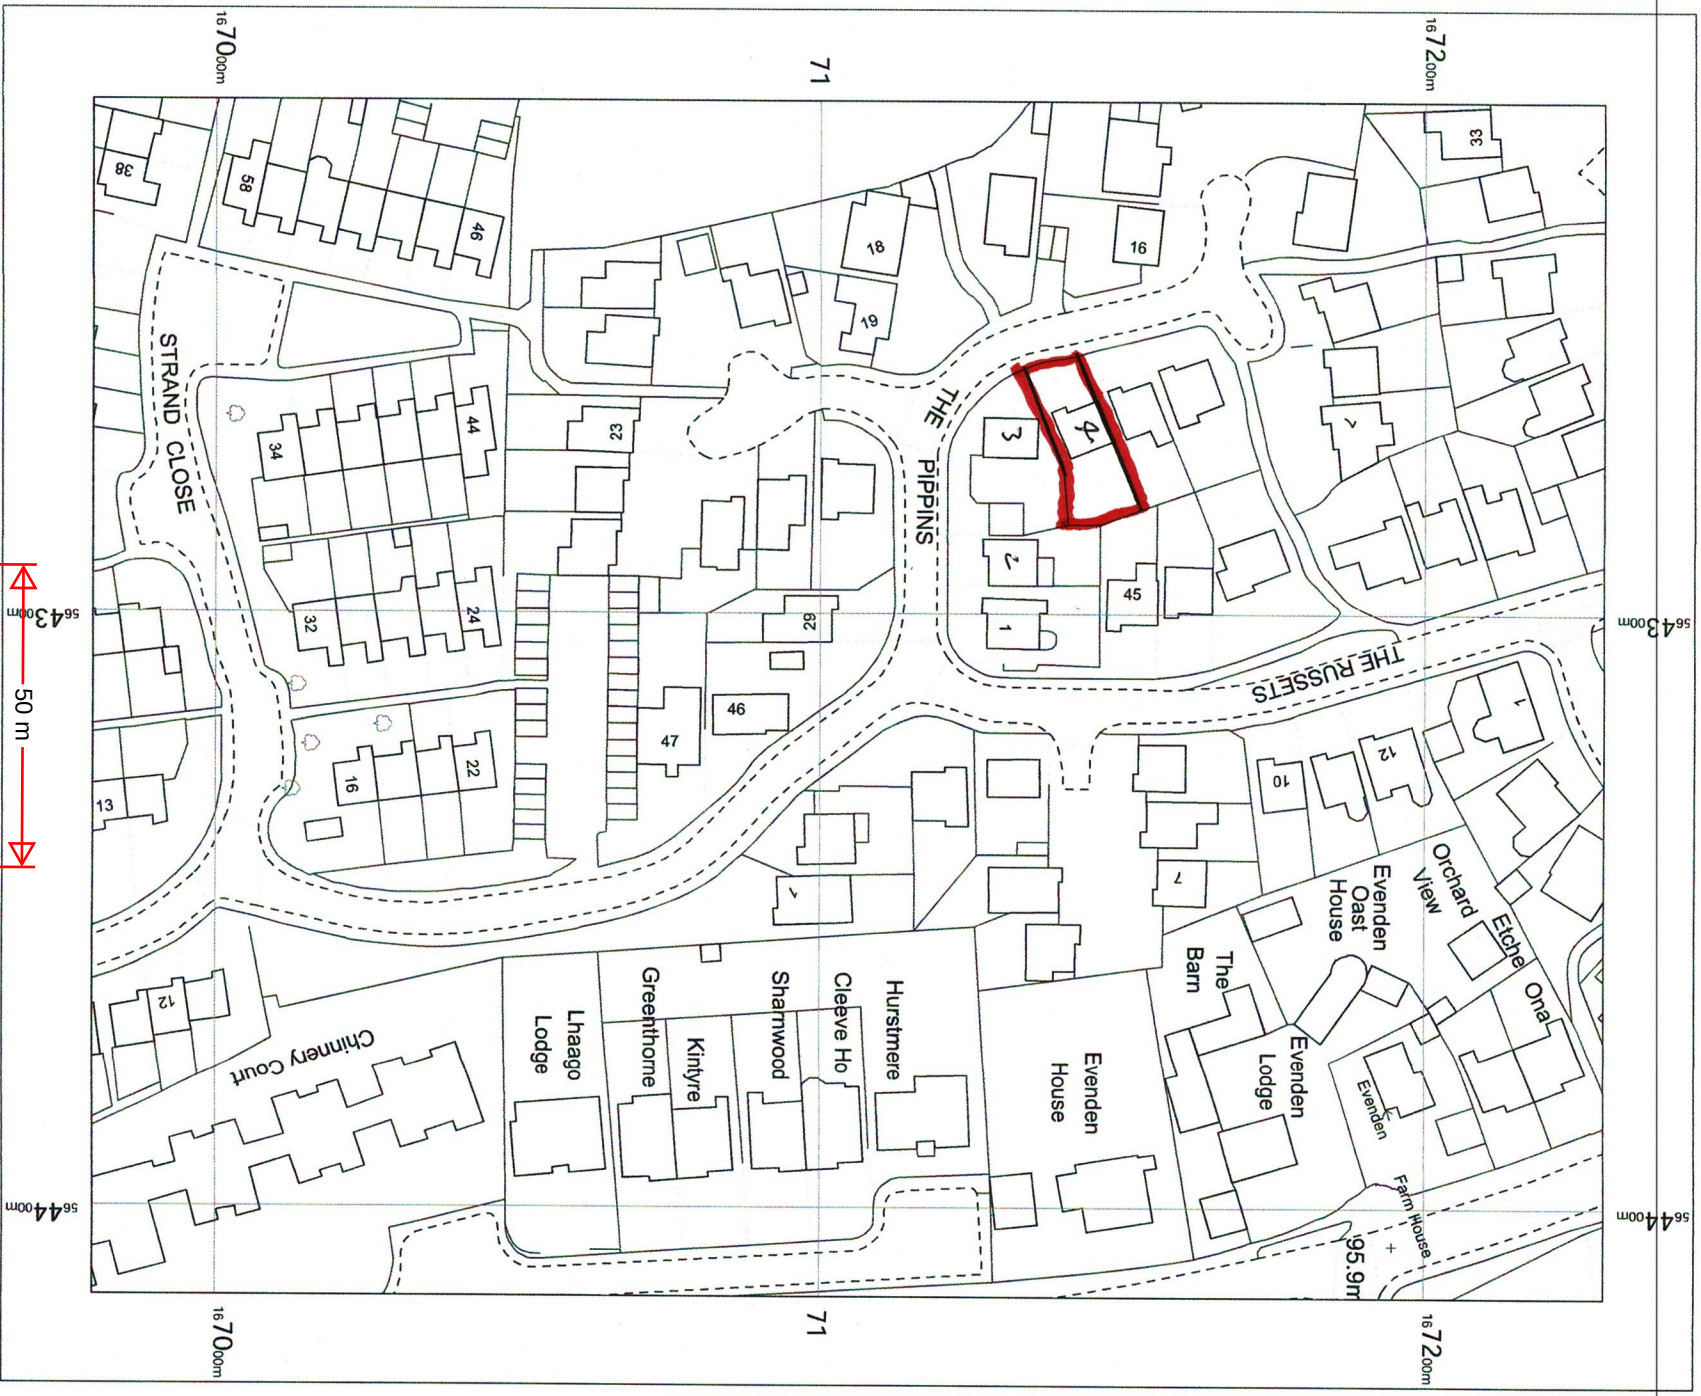

OS MasterMap 1250/2500/10000 scale
Monday, August 19, 2024, ID: CM-01180872
www.centremapslive.co.uk
1:1250 scale print at A4, Centre: 564315 E, 167105 N
©Crown Copyright Ordnance Survey. Licence no.
AC00000849896

