



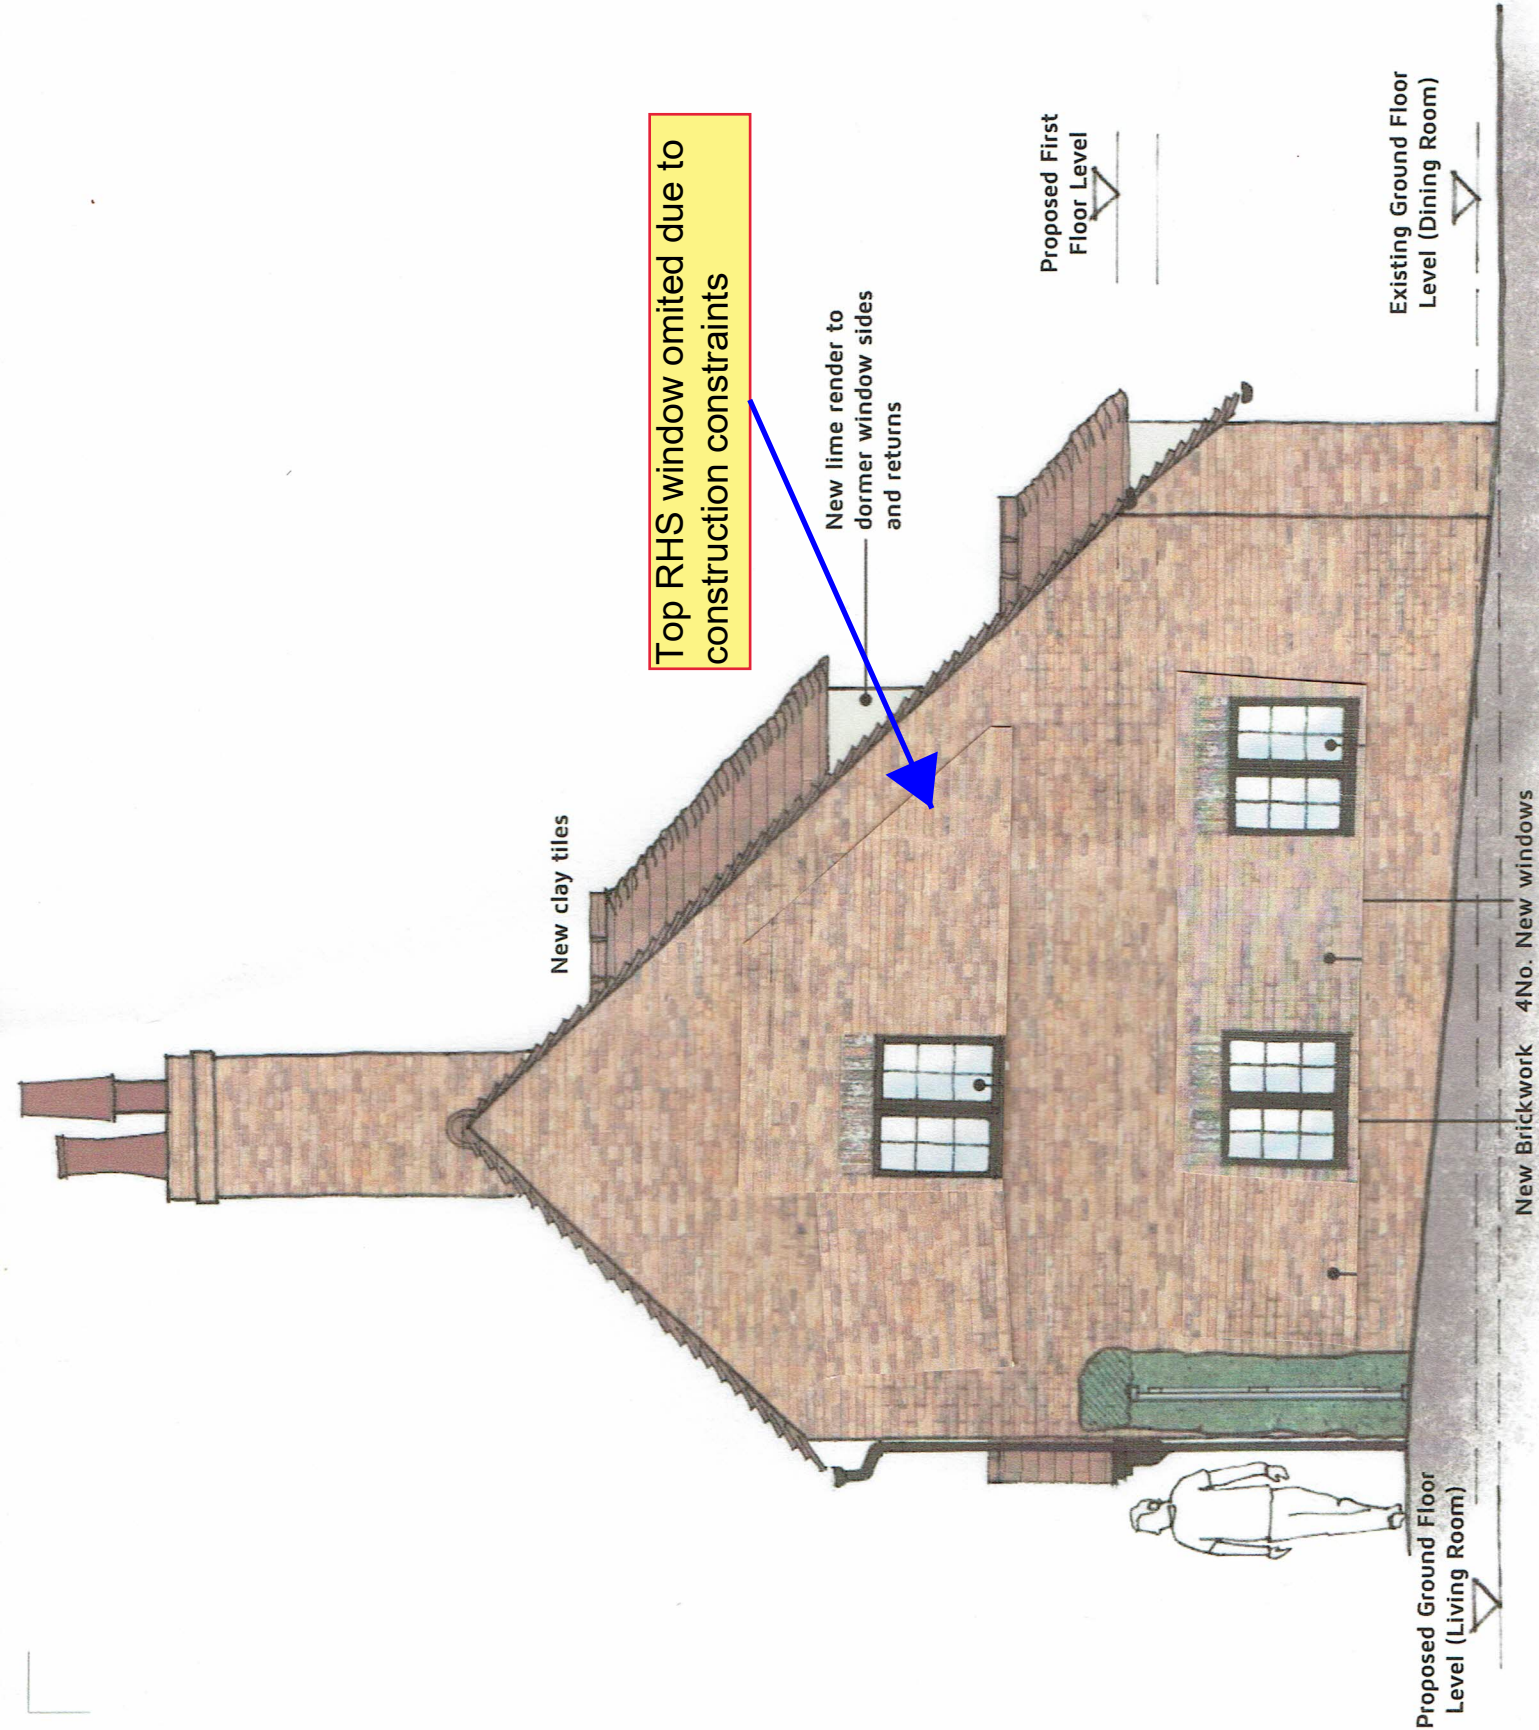

1. Existing Side Elevation
1:50 @ A3

2. Existing Section A-A
1:50 @ A3

Proposed Side Elevation and Section
1:50 @ A3

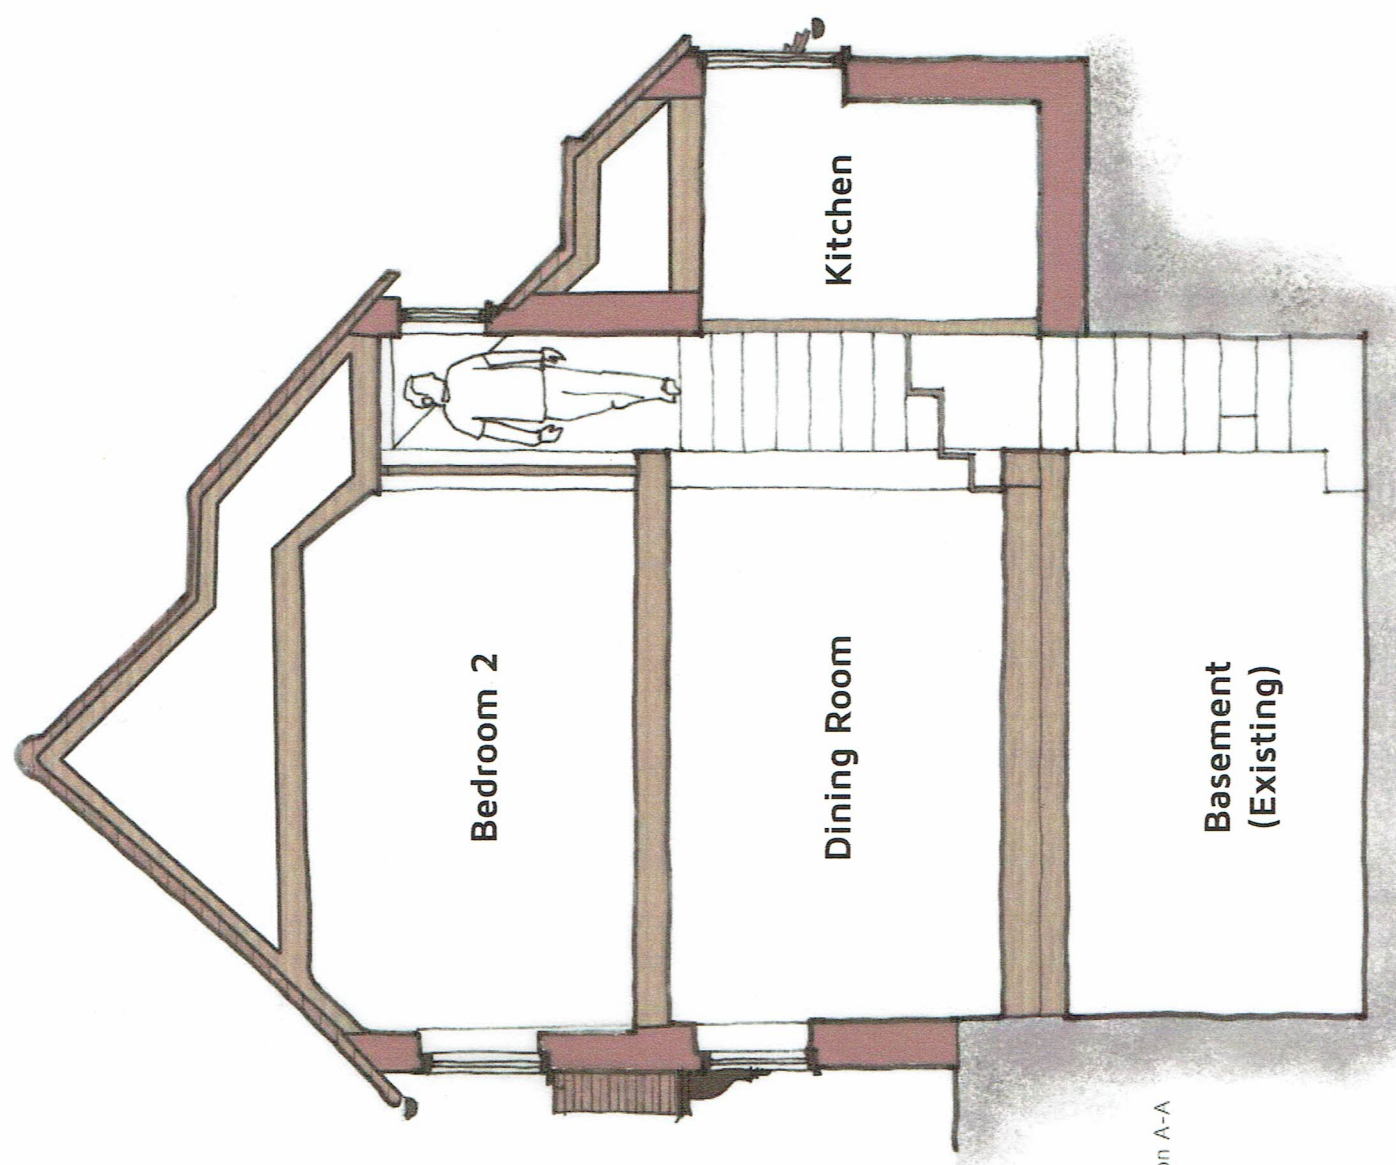

Client	MR A. SMITH
Date	
Project	2 CHURCH COTTAGES, WROTHAM ROAD.
Rev	
Reason	
Date	20.12.22
Drawn	AS
Drawing No	SK002
Title	Proposed Updated End Elevation
Rev	

dha
Eclipse House, Eclipse Park, Sittingbourne Road
Maidstone, Kent ME14 3EN
01622 776227
www.dhaplanning.co.uk
Production by any method of any part of this document
without the consent of the copyright holders
is for Town and Country planning purposes only
© Copyright 2019 All rights reserved. Licence Number: 102031961
Source: DHA_14283_CHURCH_COTTAGES.dwg
A3