


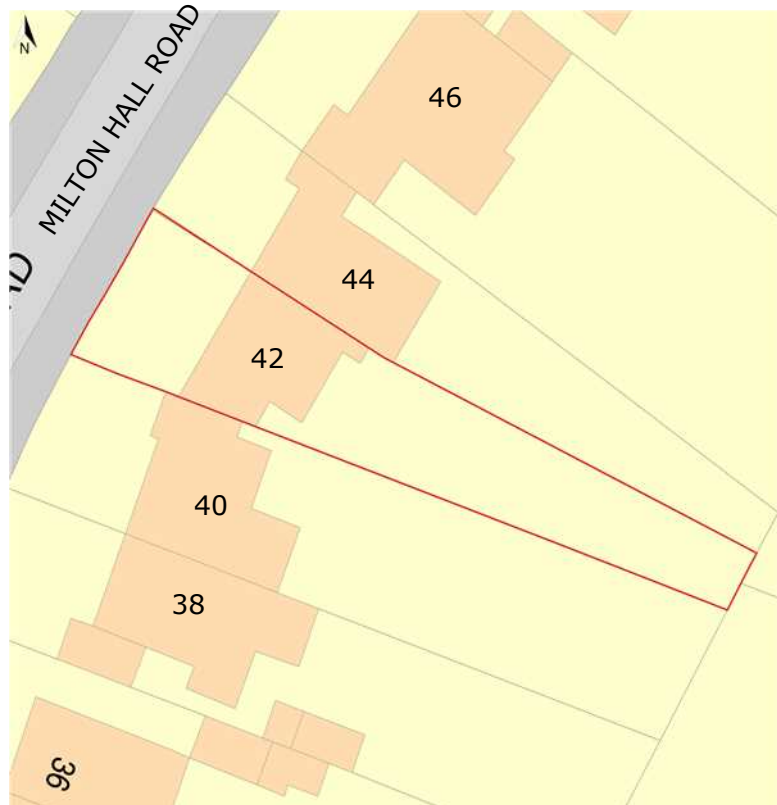


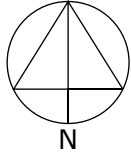

Block Plan. Existing. Scale 1:500

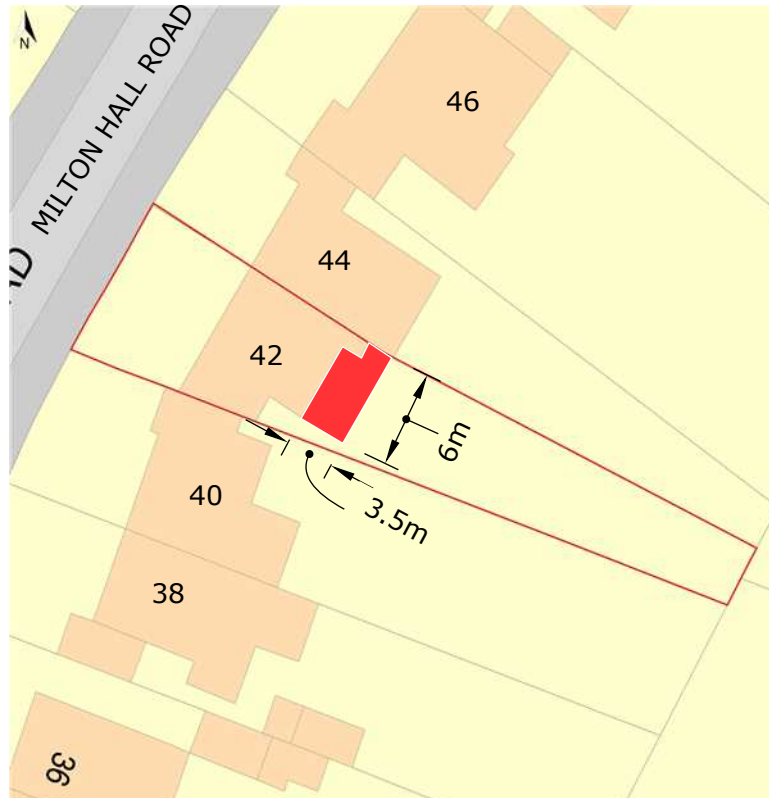

Block Plan. Proposed. Scale 1:500

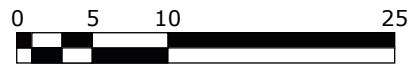

This drawing is copyright of
MEOB Consulting Limited.

All dimensions to be verified on site before
construction.

Do not scale unless for planning application
purposes.

MEOB

MEOB Consulting Limited
13 Singlewell Road, Gravesend,
Kent, DA11 7PN

Project Name

42 Milton Hall Road, Gravesend,
Kent, DA12 1QW

Drawing Title

EXISTING AND PROPOSED
BLOCK PLANS

Drawing Status

PLANNING

Drawn by MB

Date 23/07/23

Drawing Name

MEOB - MHR - BP - 001