


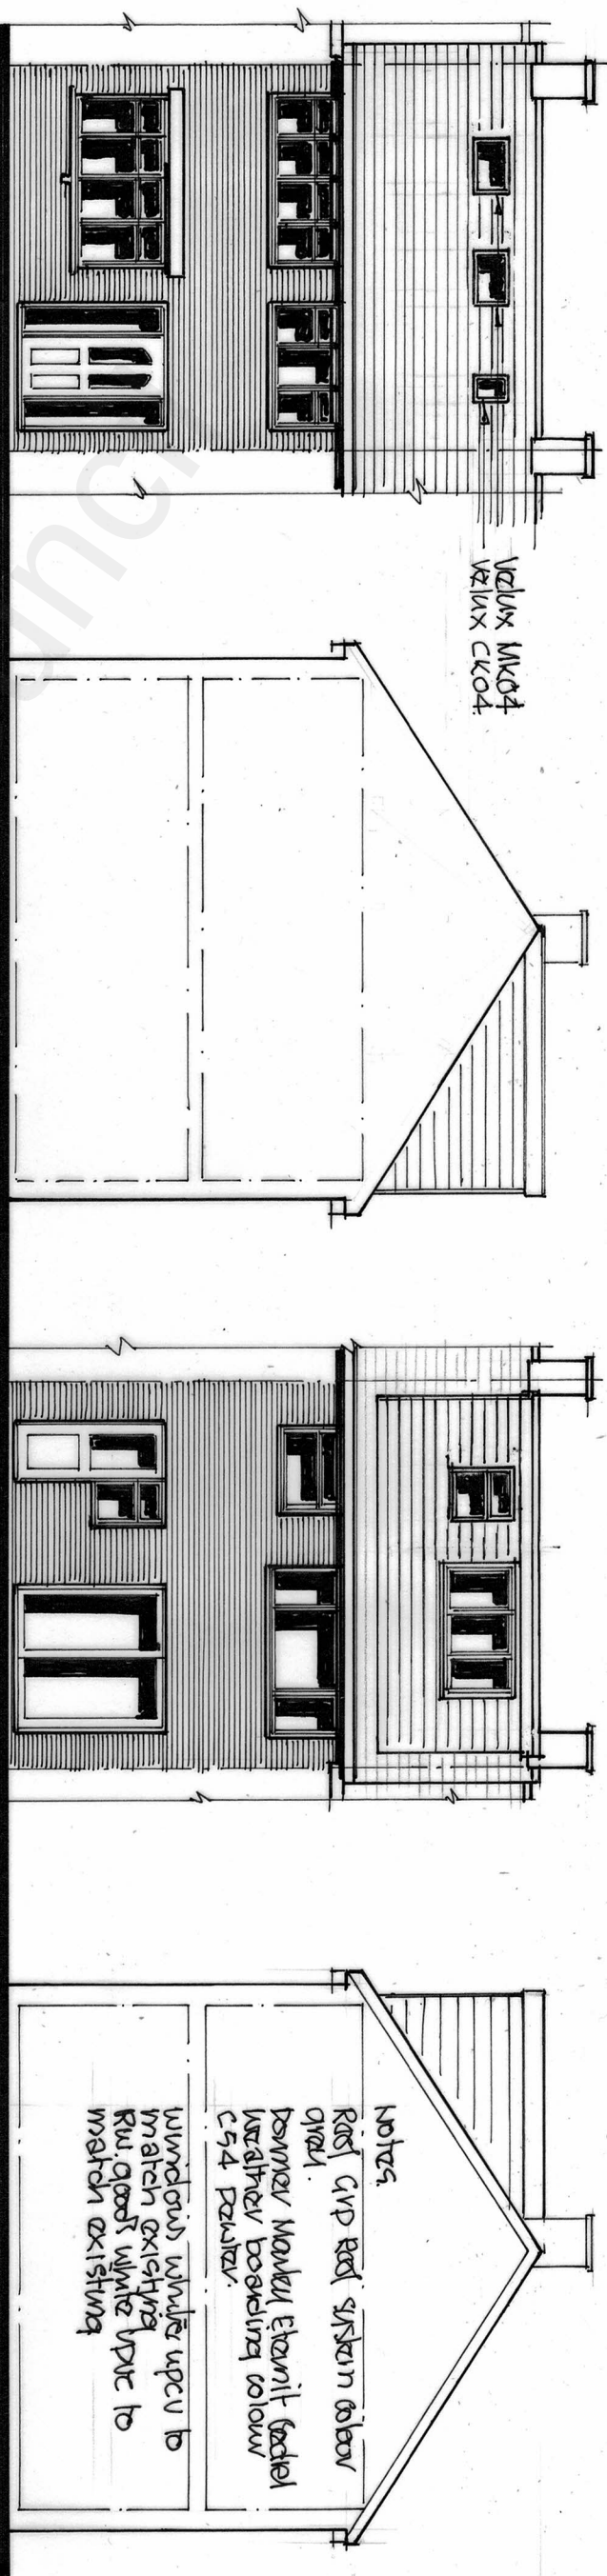


PROPOSED FRONT ELEV. 1:100

PROPOSED SECTION/SIDE ELEV. 1:100


PROPOSED REAR ELEV. 1:100

PROPOSED SECTION/SIDE ELEV. 1:100 north

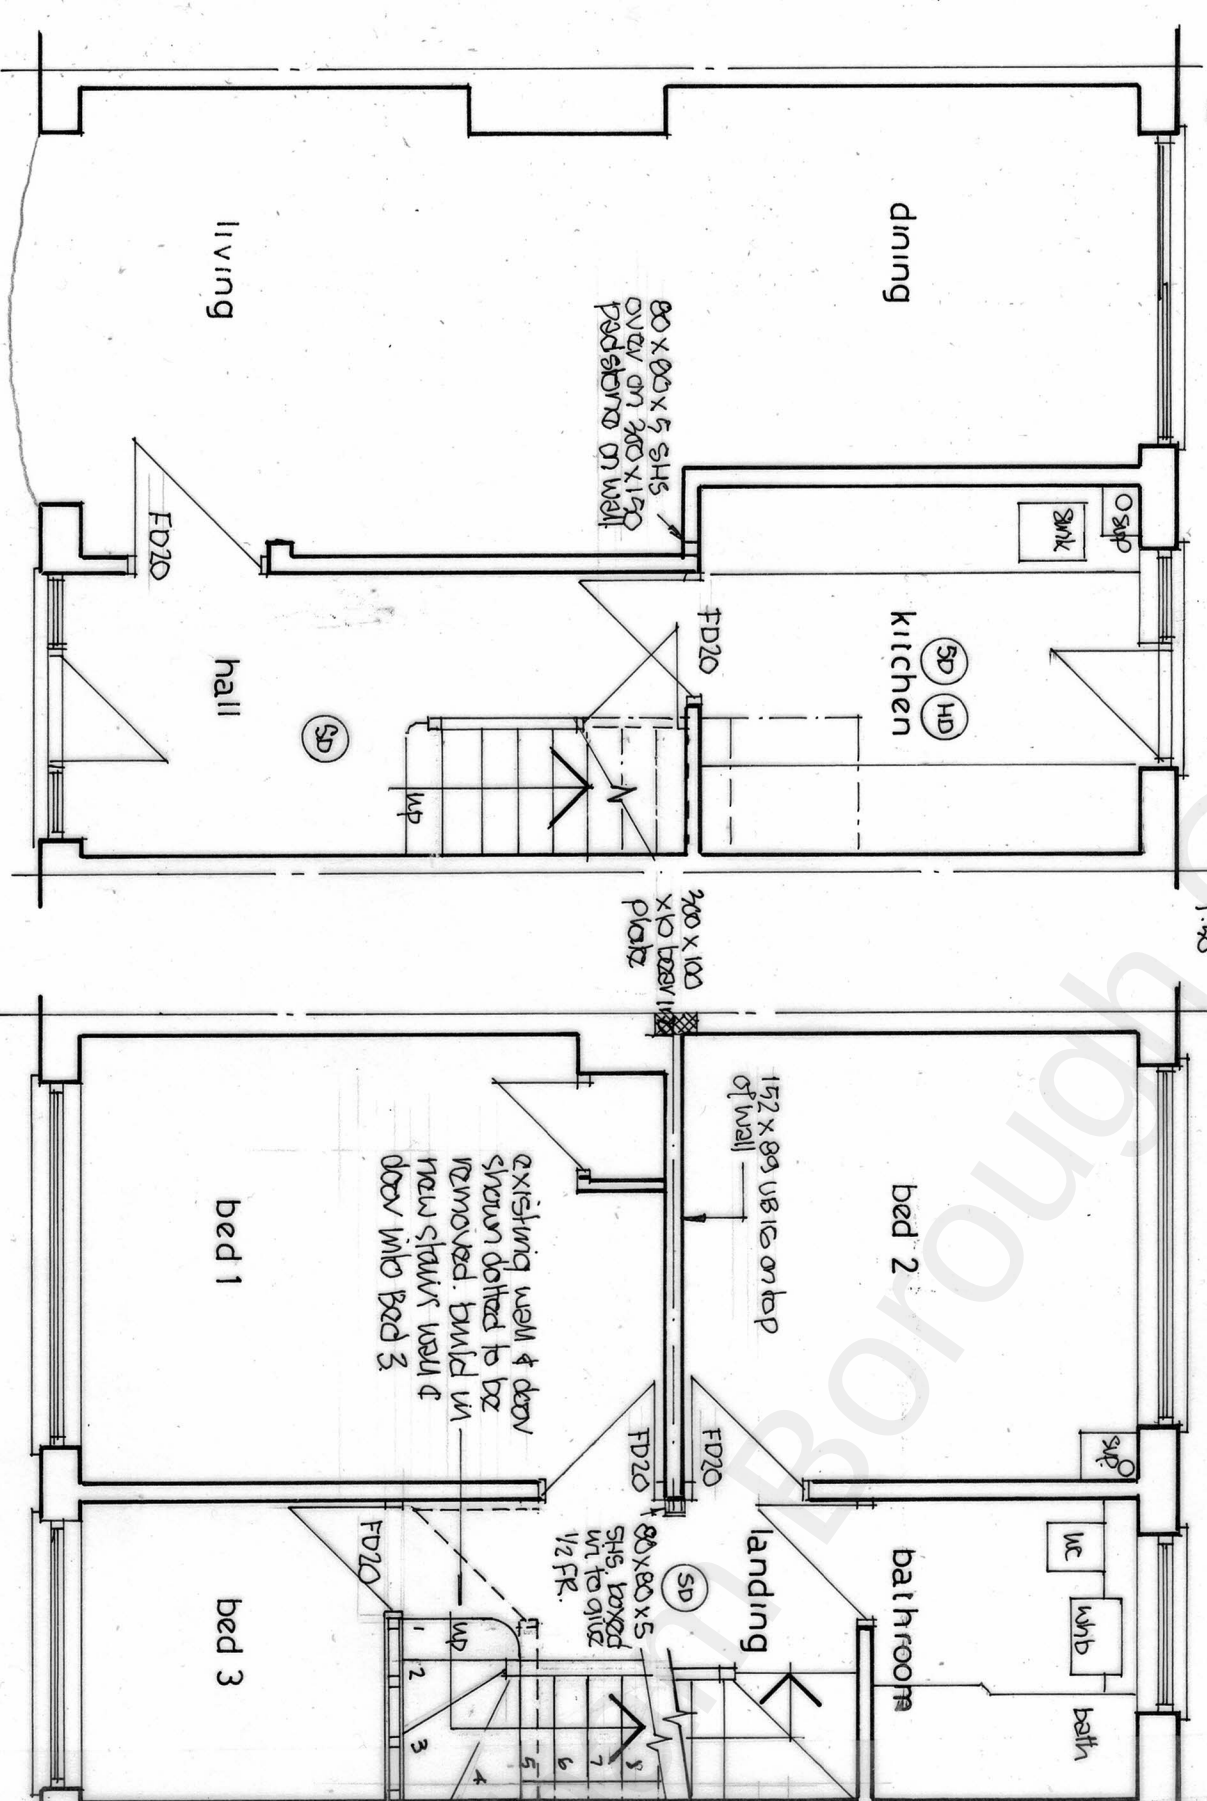

PROPOSED GROUND FLOOR PLAN 1:50

PROPOSED FIRST FLOOR PLAN 1:50

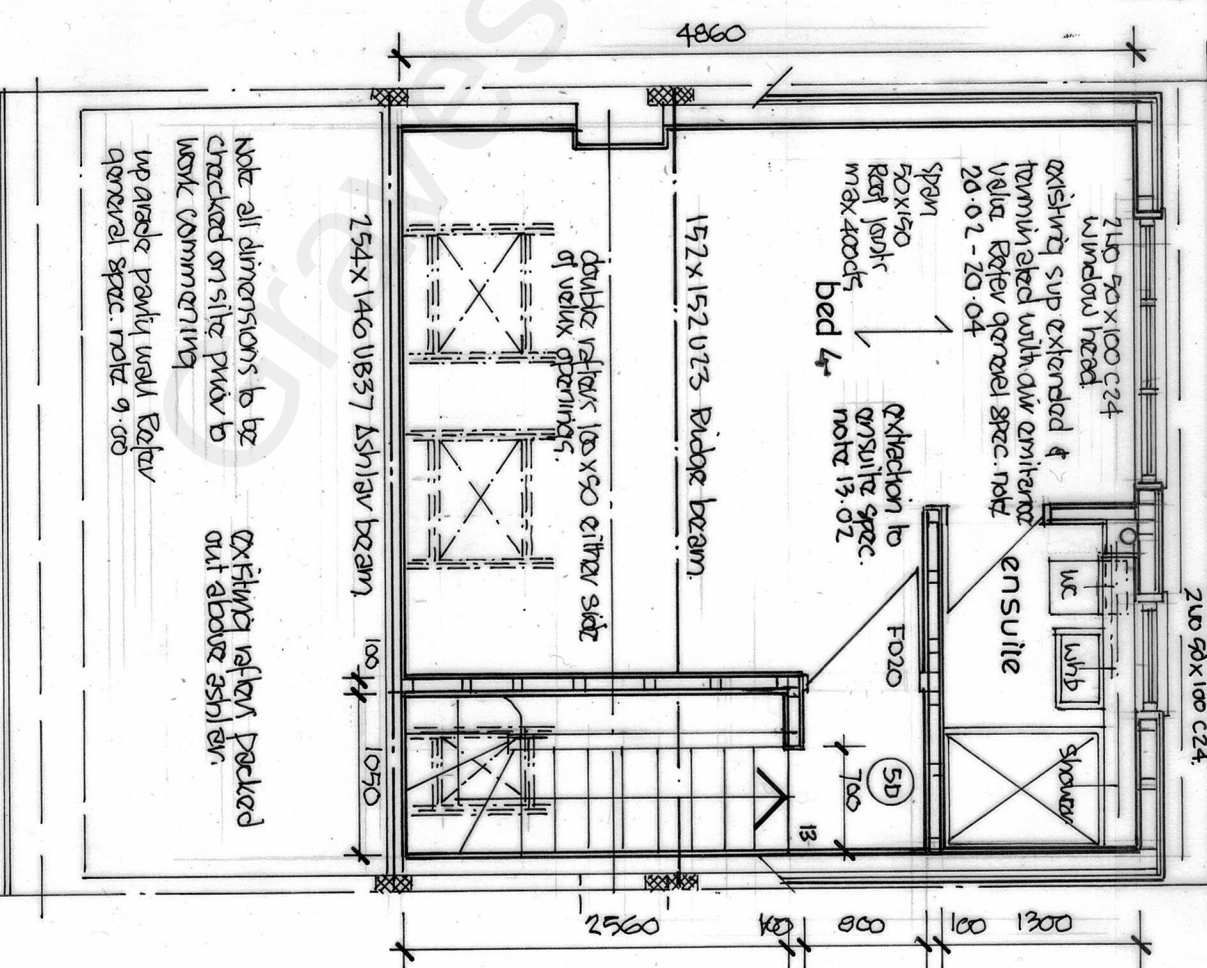

PROPOSED SECOND FLOOR PLAN 1:50

This drawing has been produced for the purposes of obtaining planning permission and building regulation approval only. All dimensions are to be checked on site prior to work commencing and any discrepancies reported. This drawing to be read in conjunction with General Specification. This drawing to be read in conjunction with relevant structural engineer. Details and Design Calculations sheets 2193/01-34v10