


Norah Lane

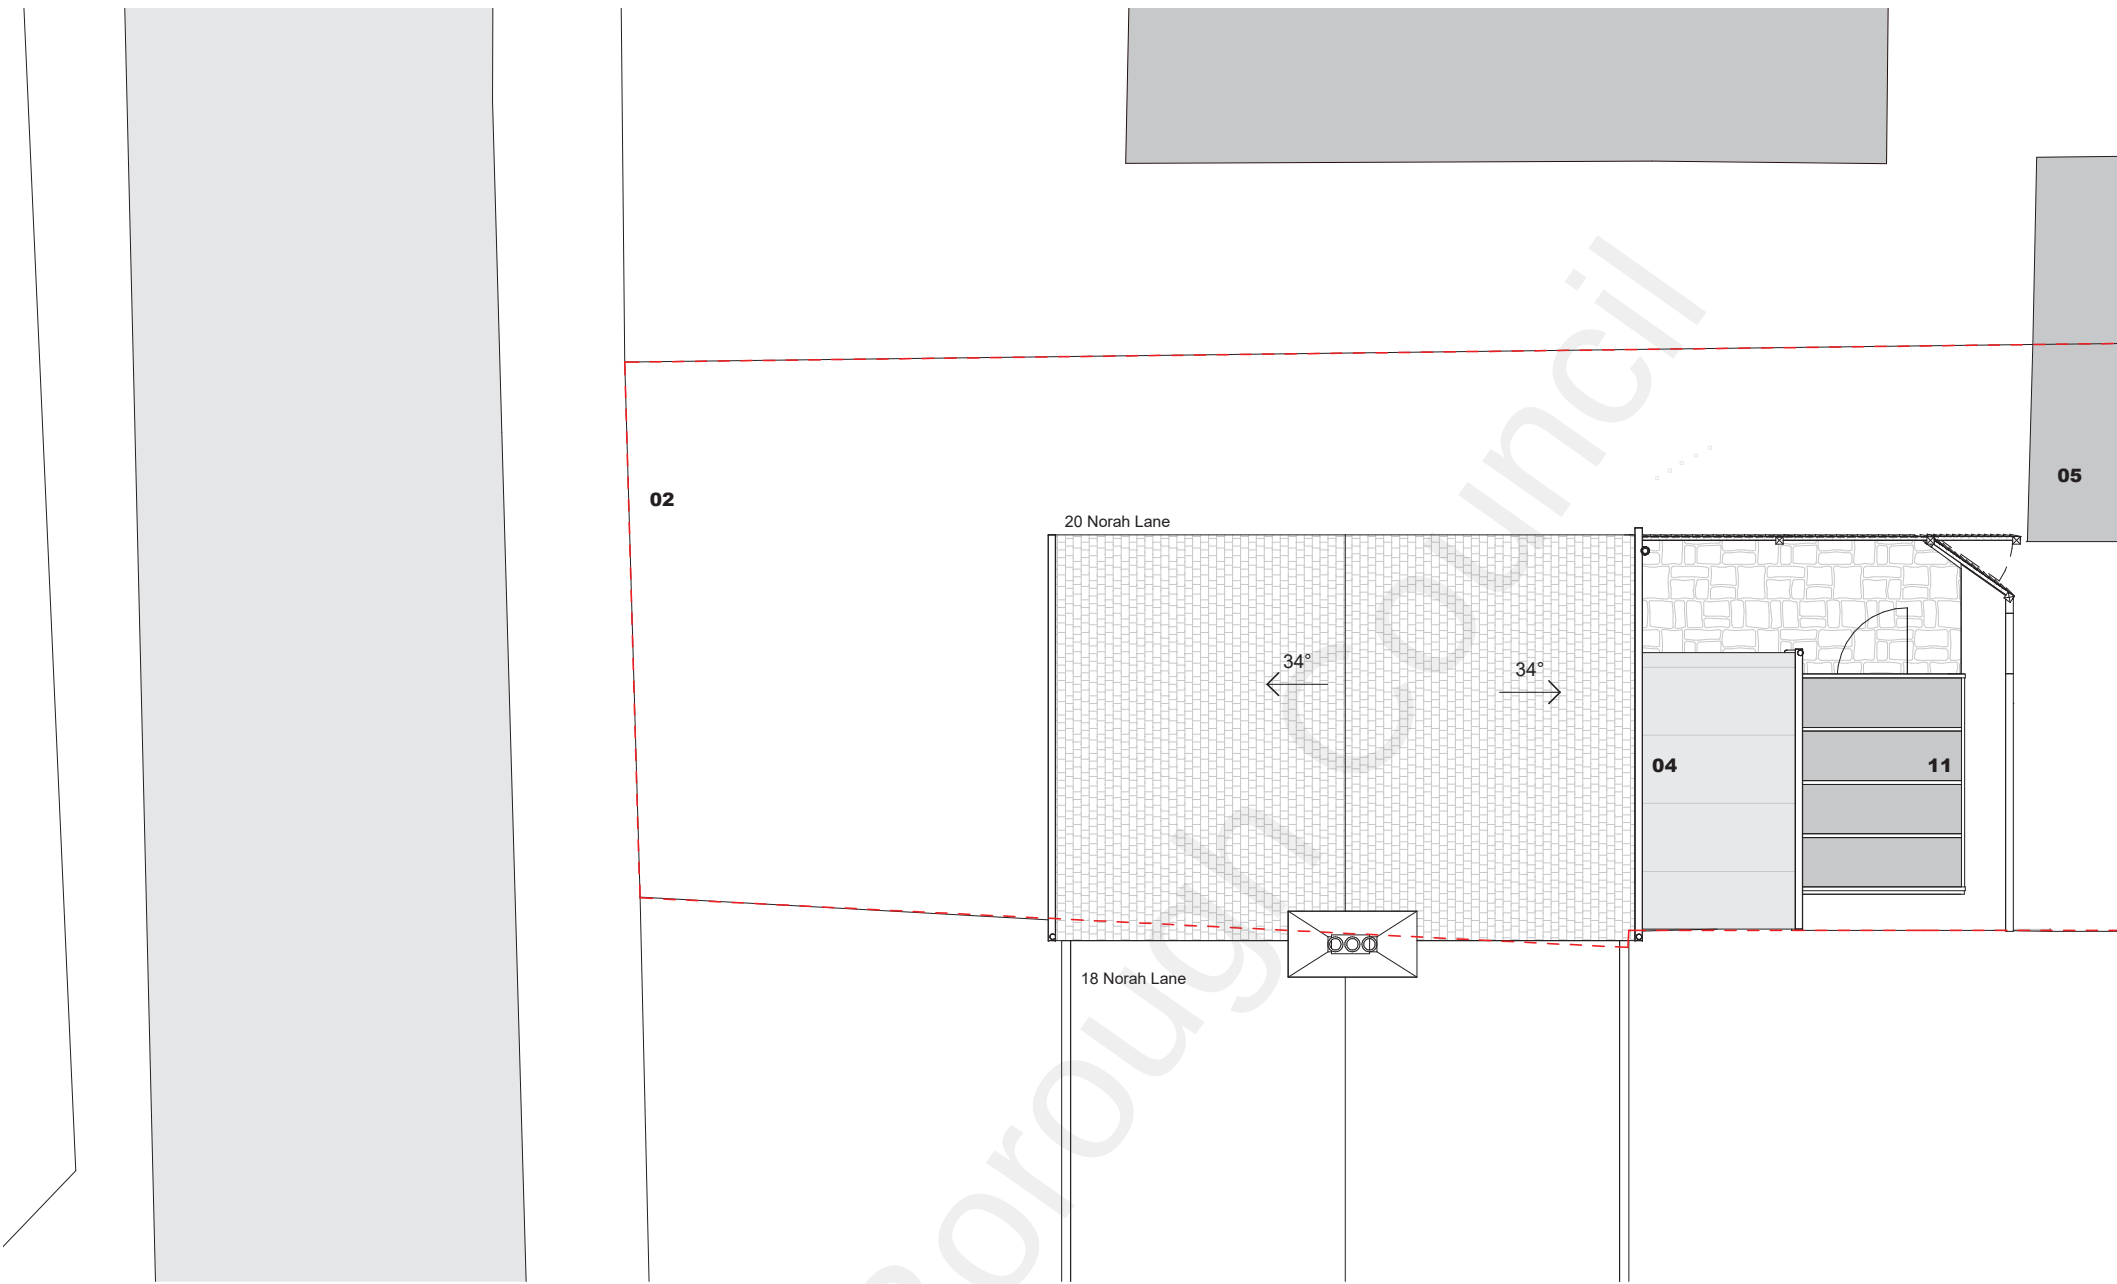

- KEY**
- 02 existing front garden
 - 03 existing back garden
 - 04 existing rear extension
 - 05 existing garage
 - 11 existing conservatory



- KEY**
- Red Line - Property Boundary
 - Black Lines - Exist. Structures



PROJECT
House Refurbishment

CLIENT
Alex & Tom Doherty

ADDRESS
20 Norah Lane
Higham
ME3 7EP

TITLE
Existing Site

PURPOSE OF ISS
Planning

A3