




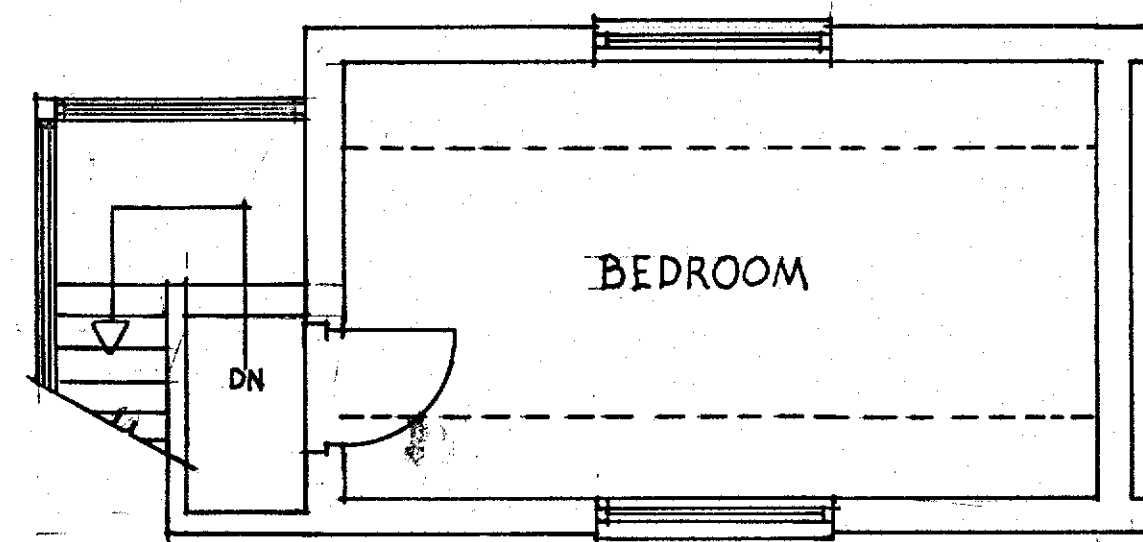


FIRST FLOOR ABOVE GARAGE

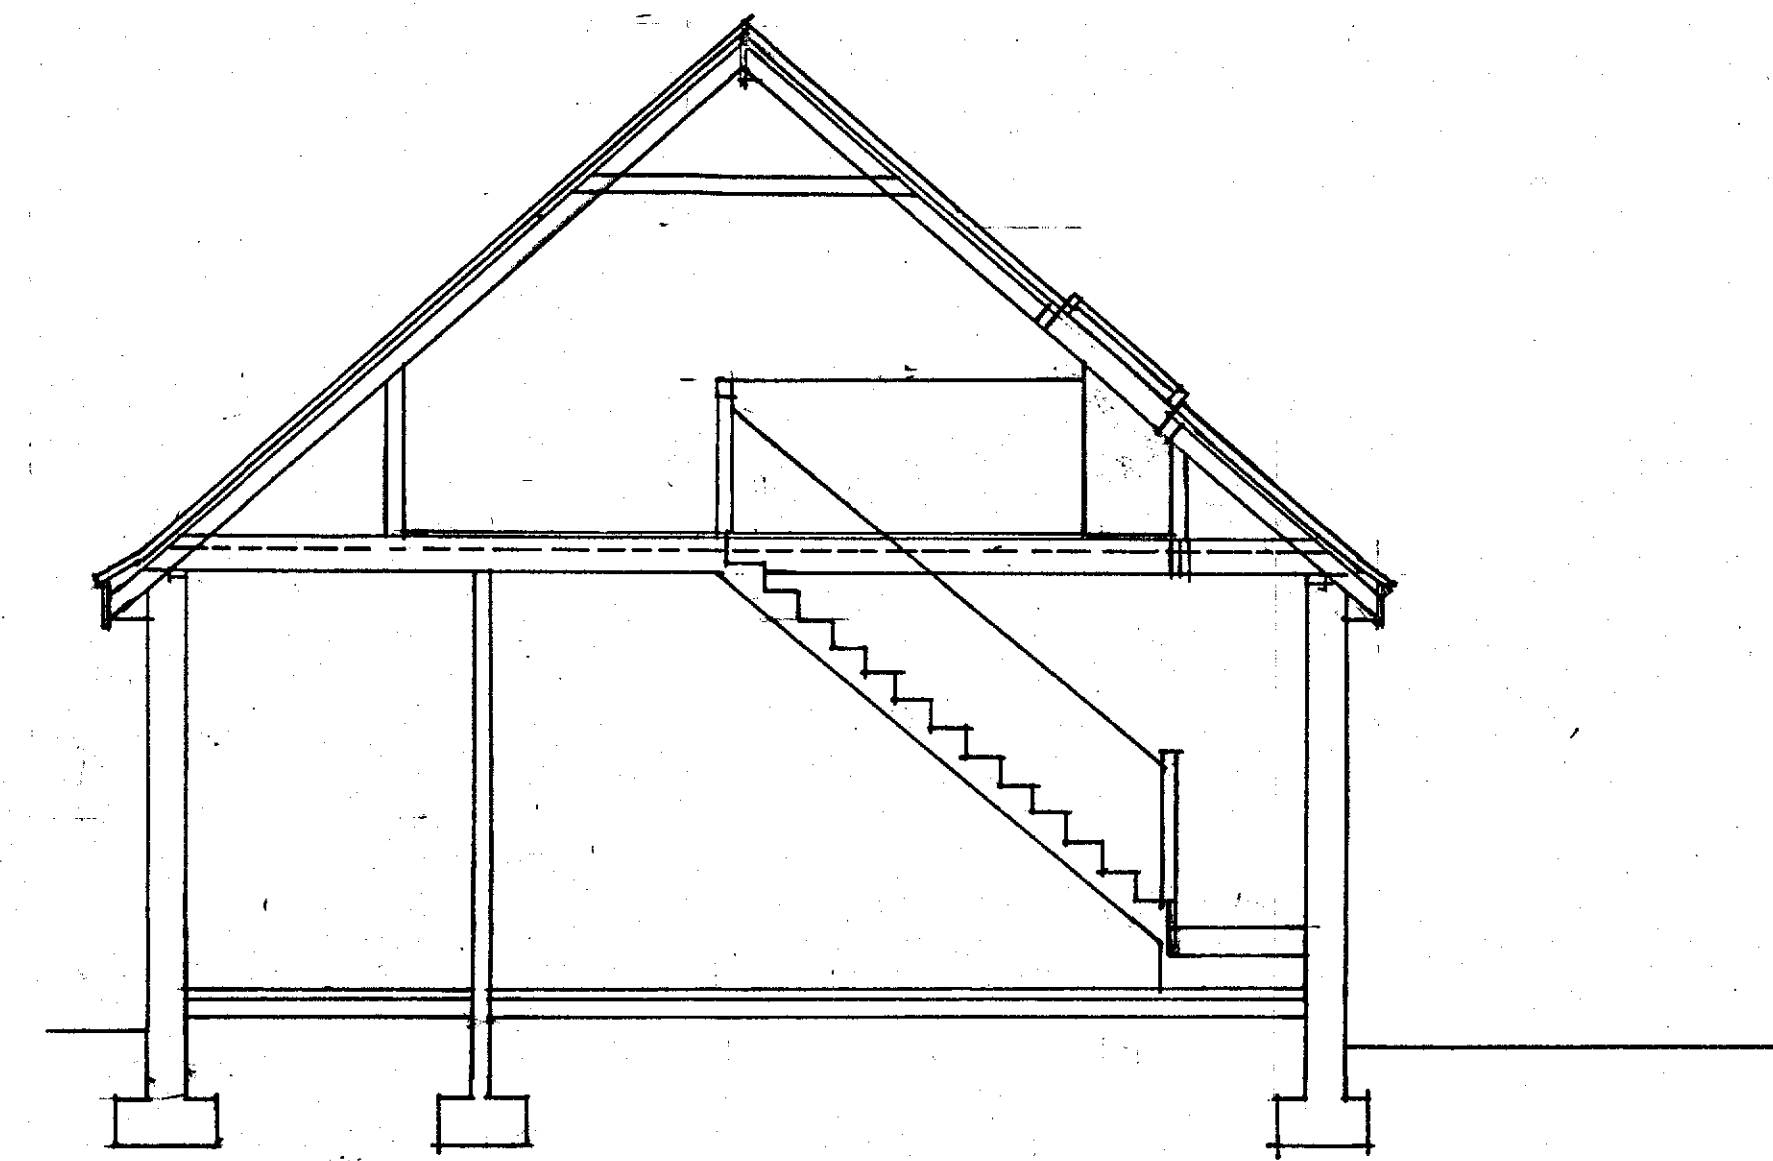


CROSS SECTION THRO' STAIRS

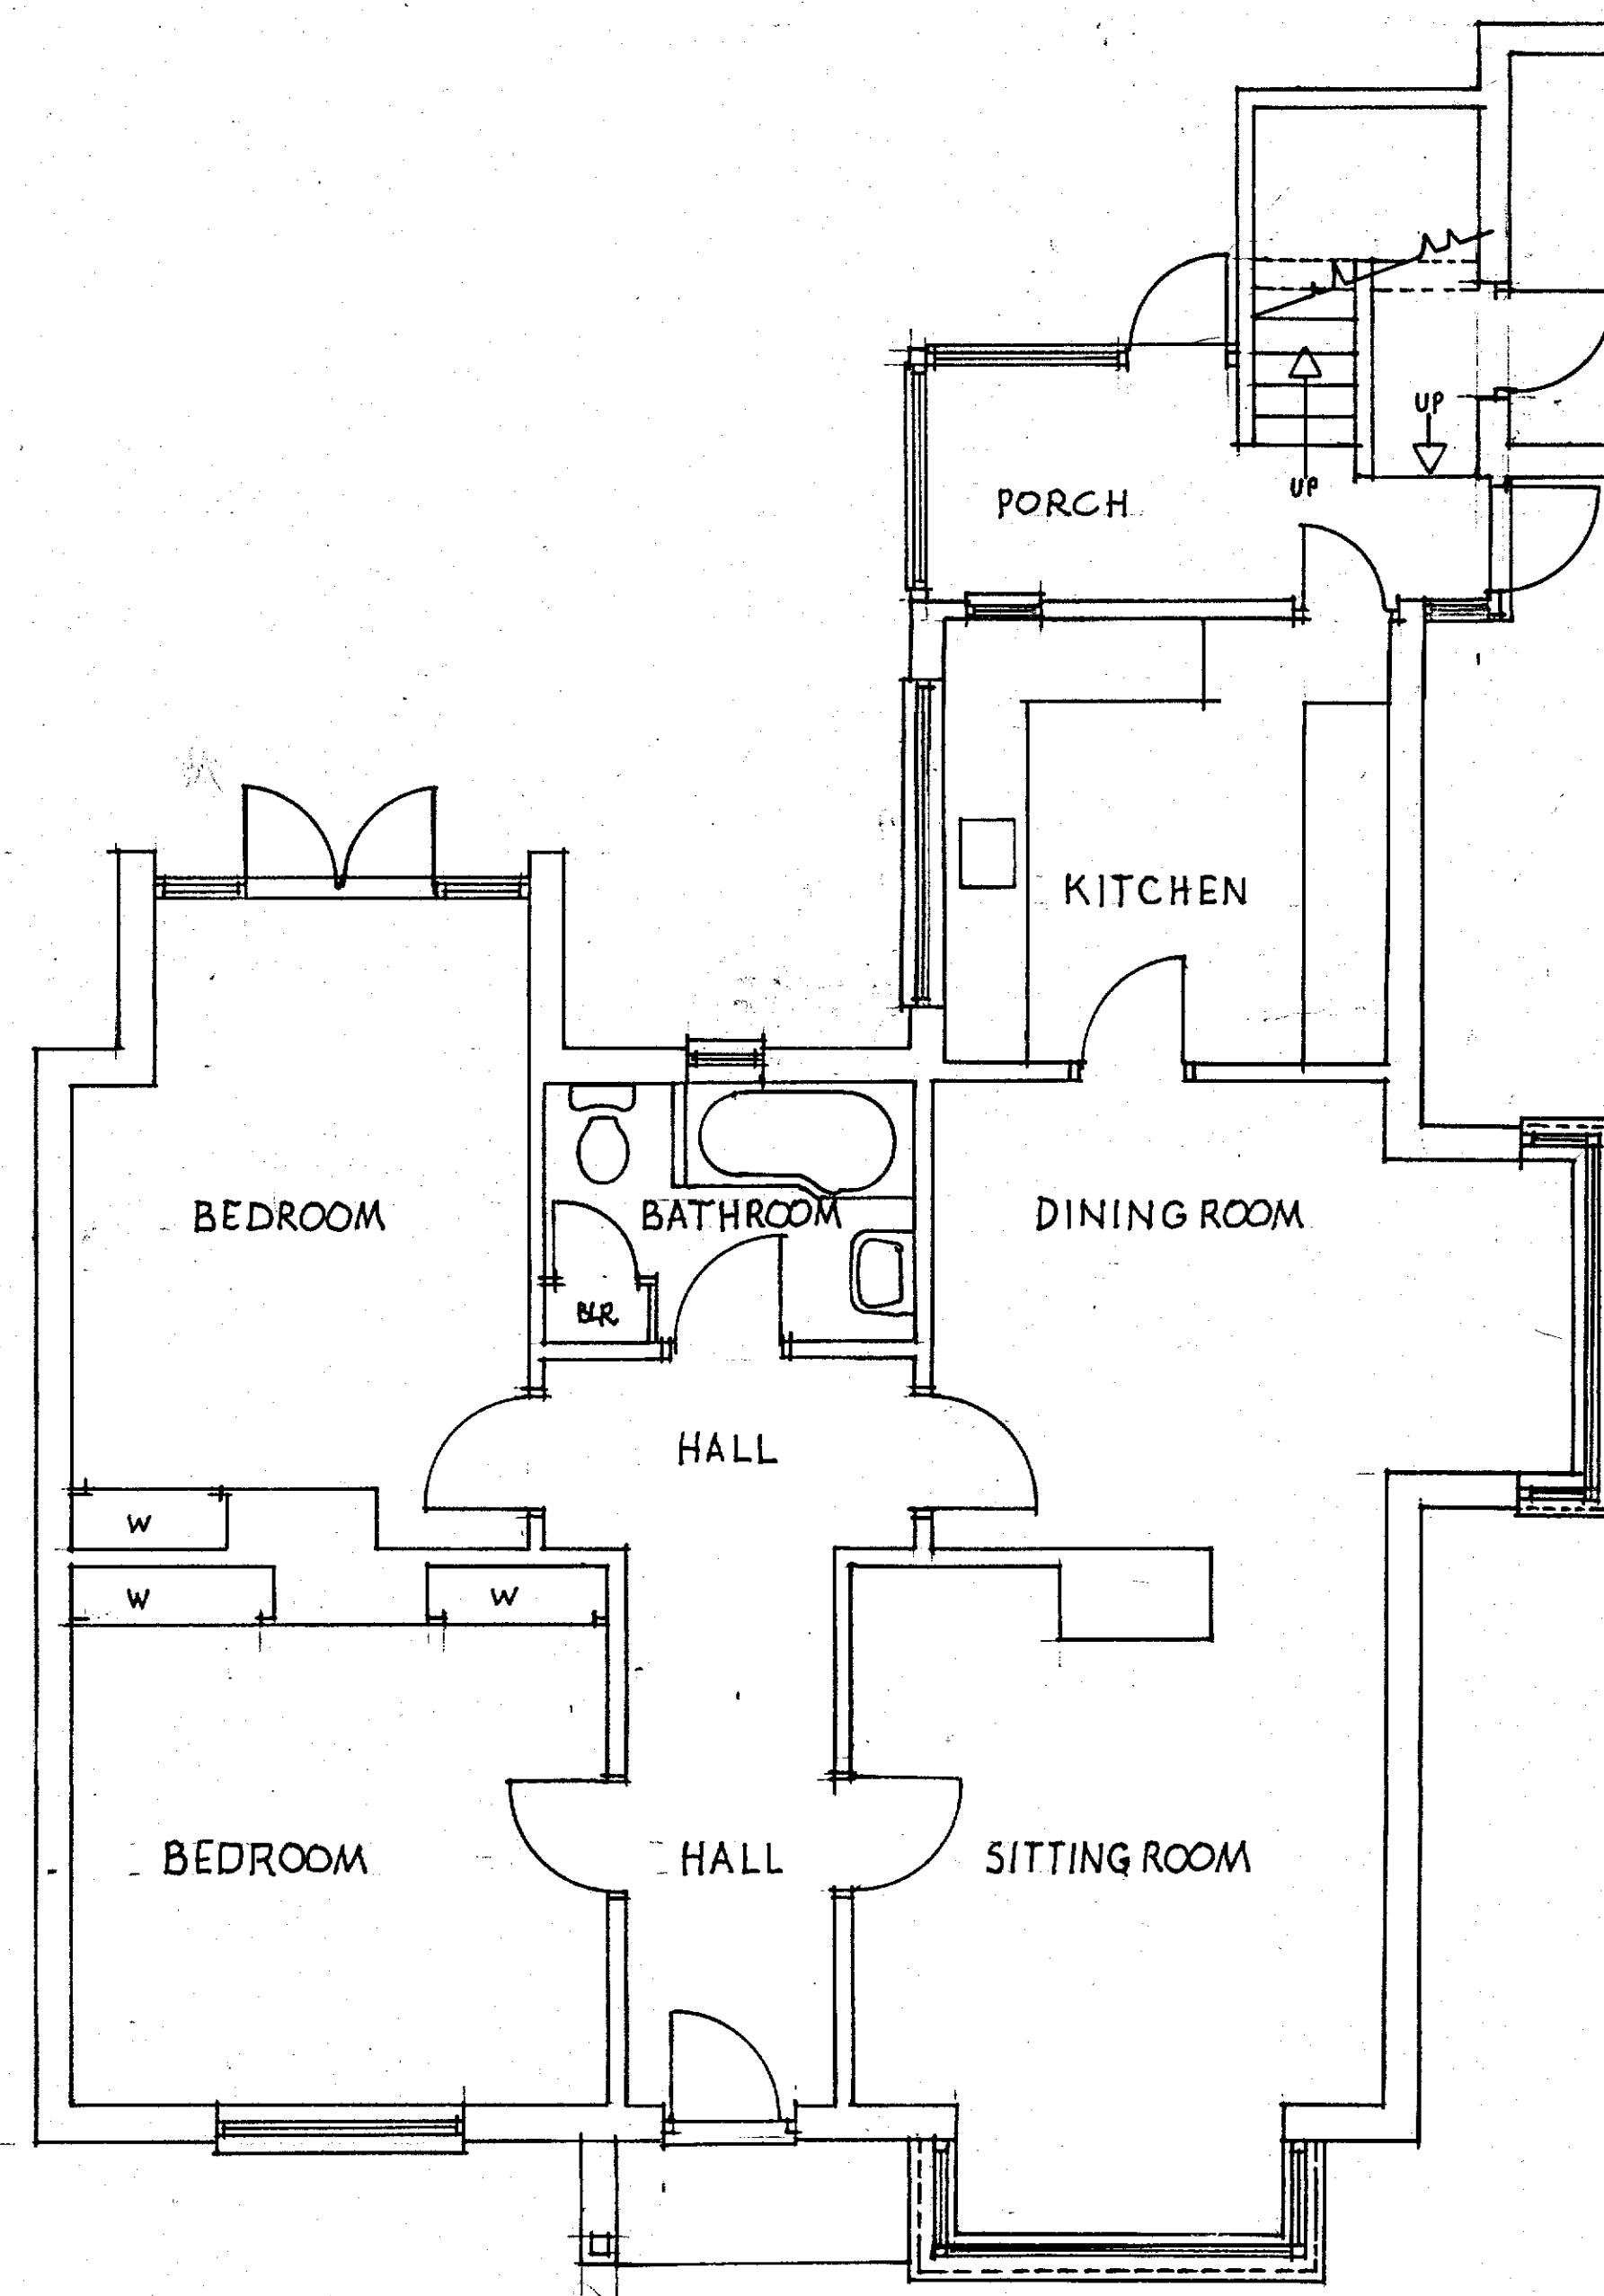

GROUND FLOOR PLAN AS EXISTING

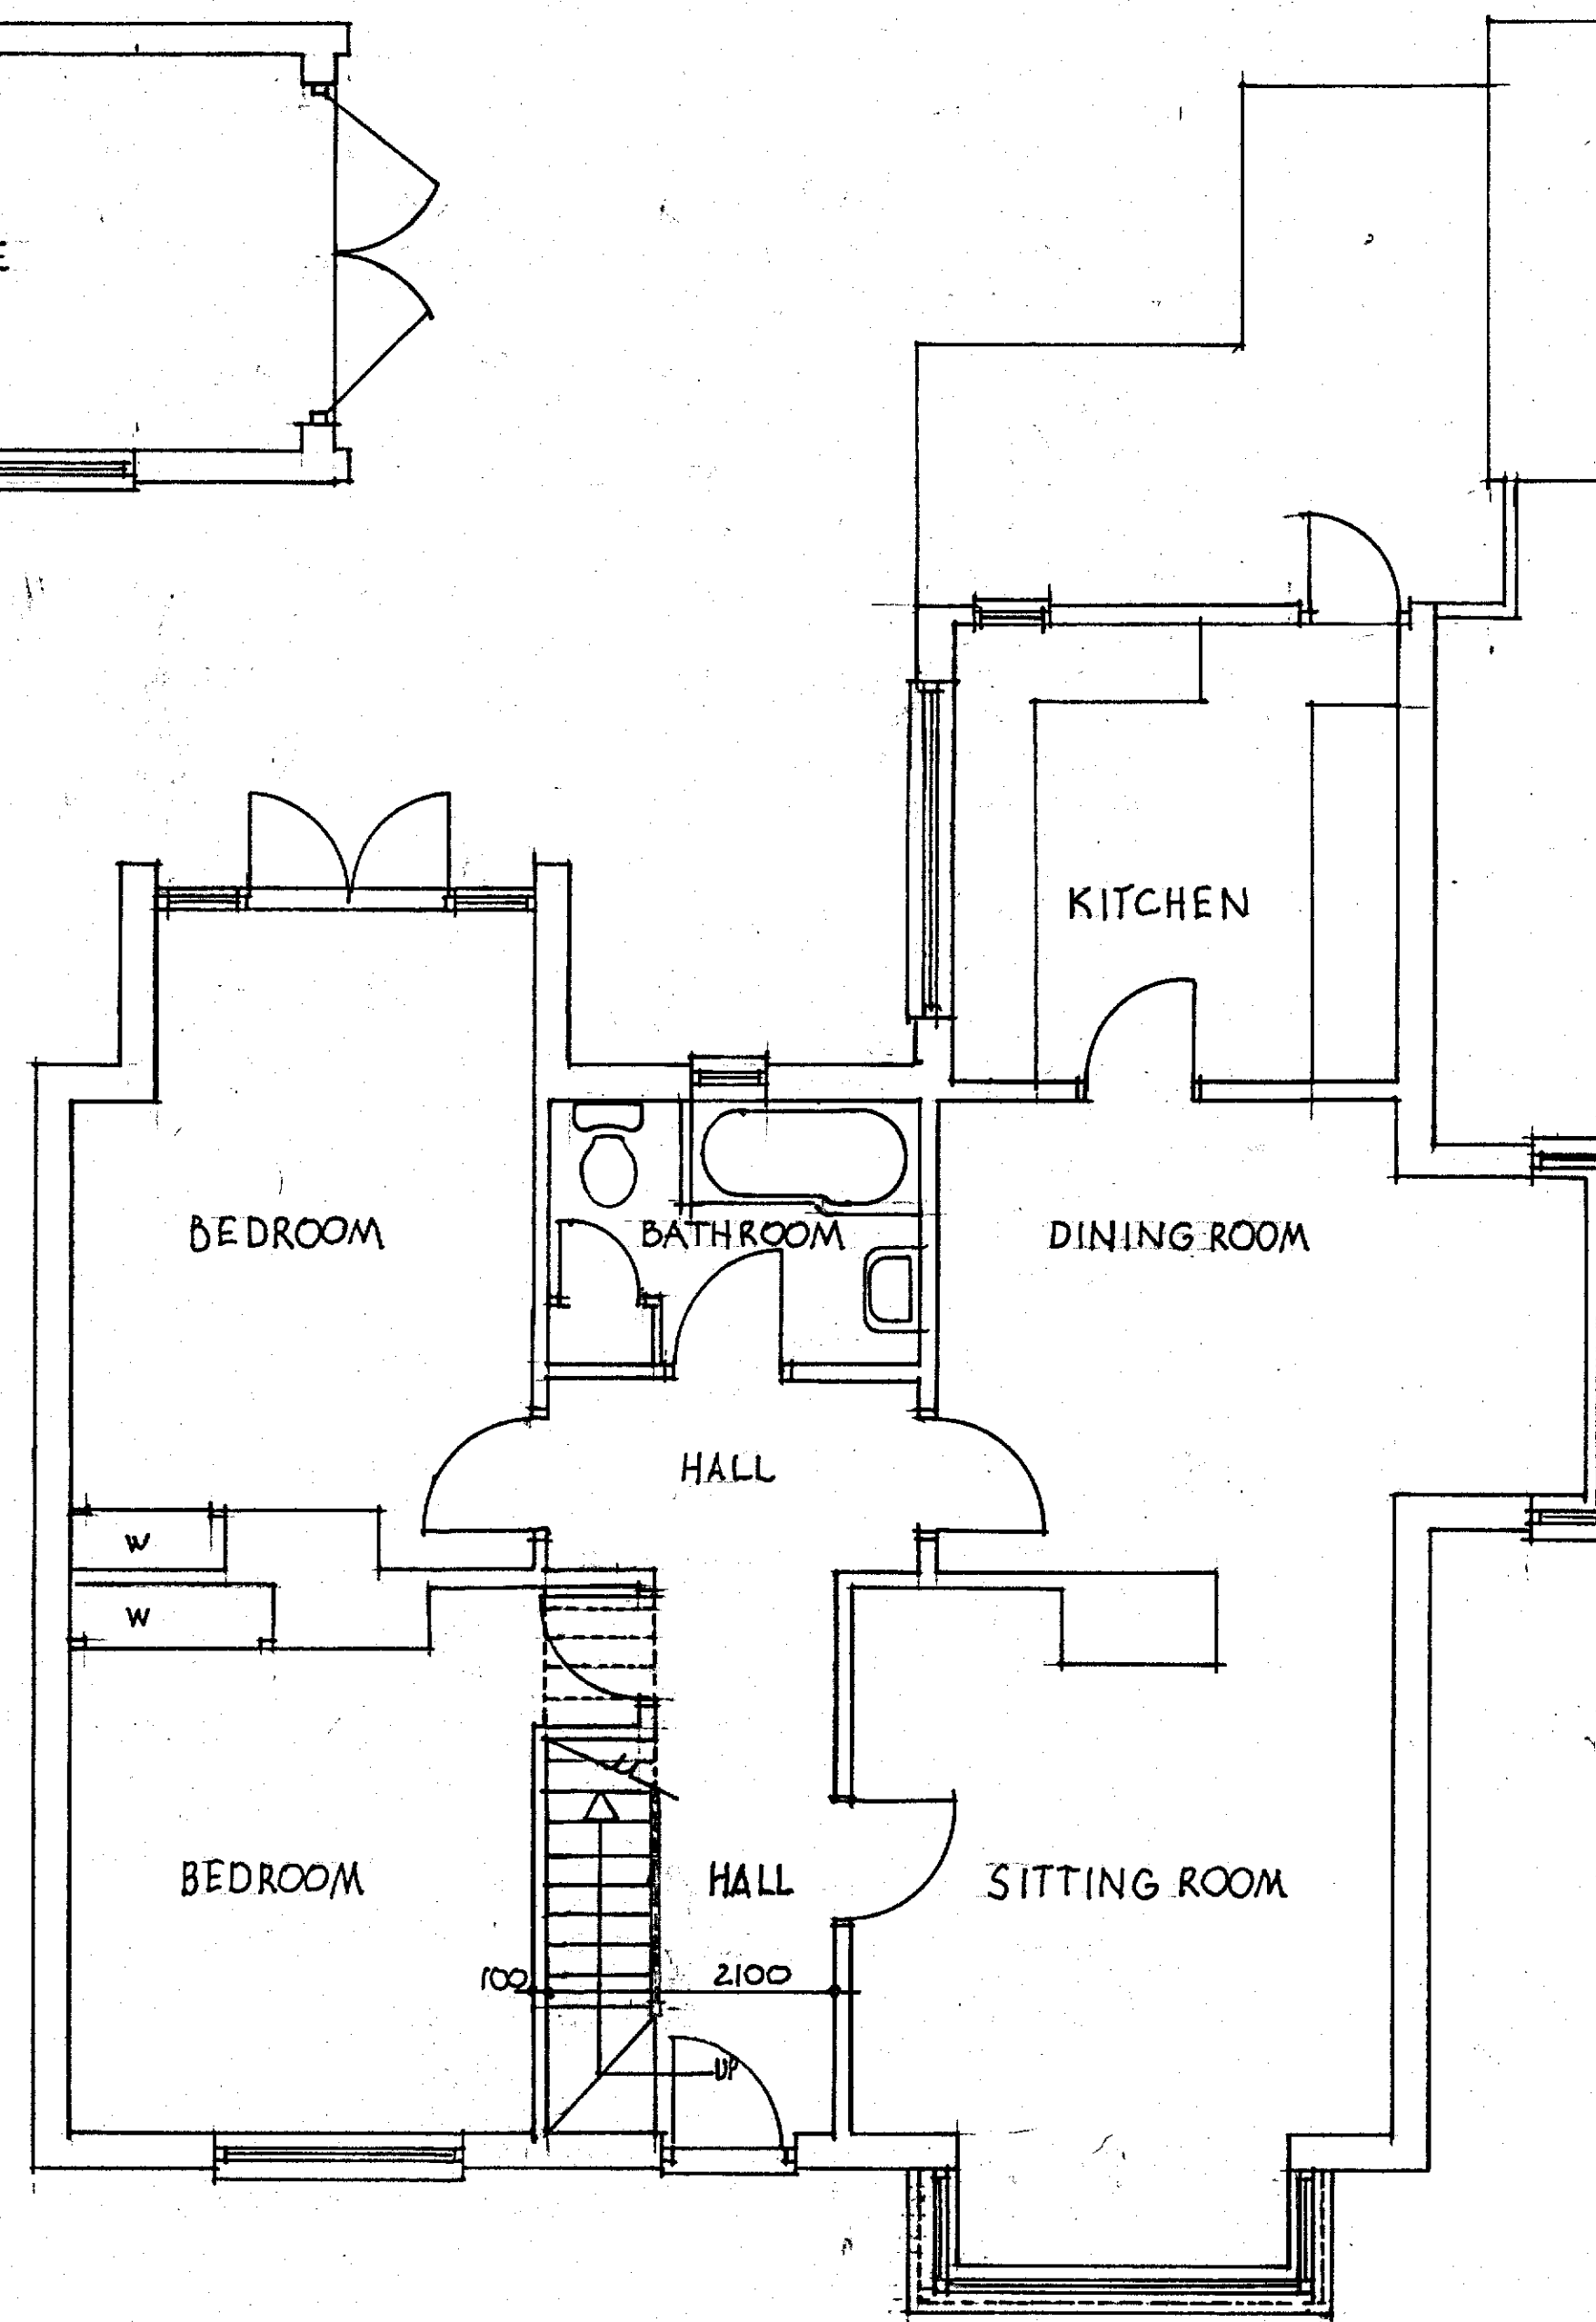

GROUND FLOOR PLAN AS PROPOSED

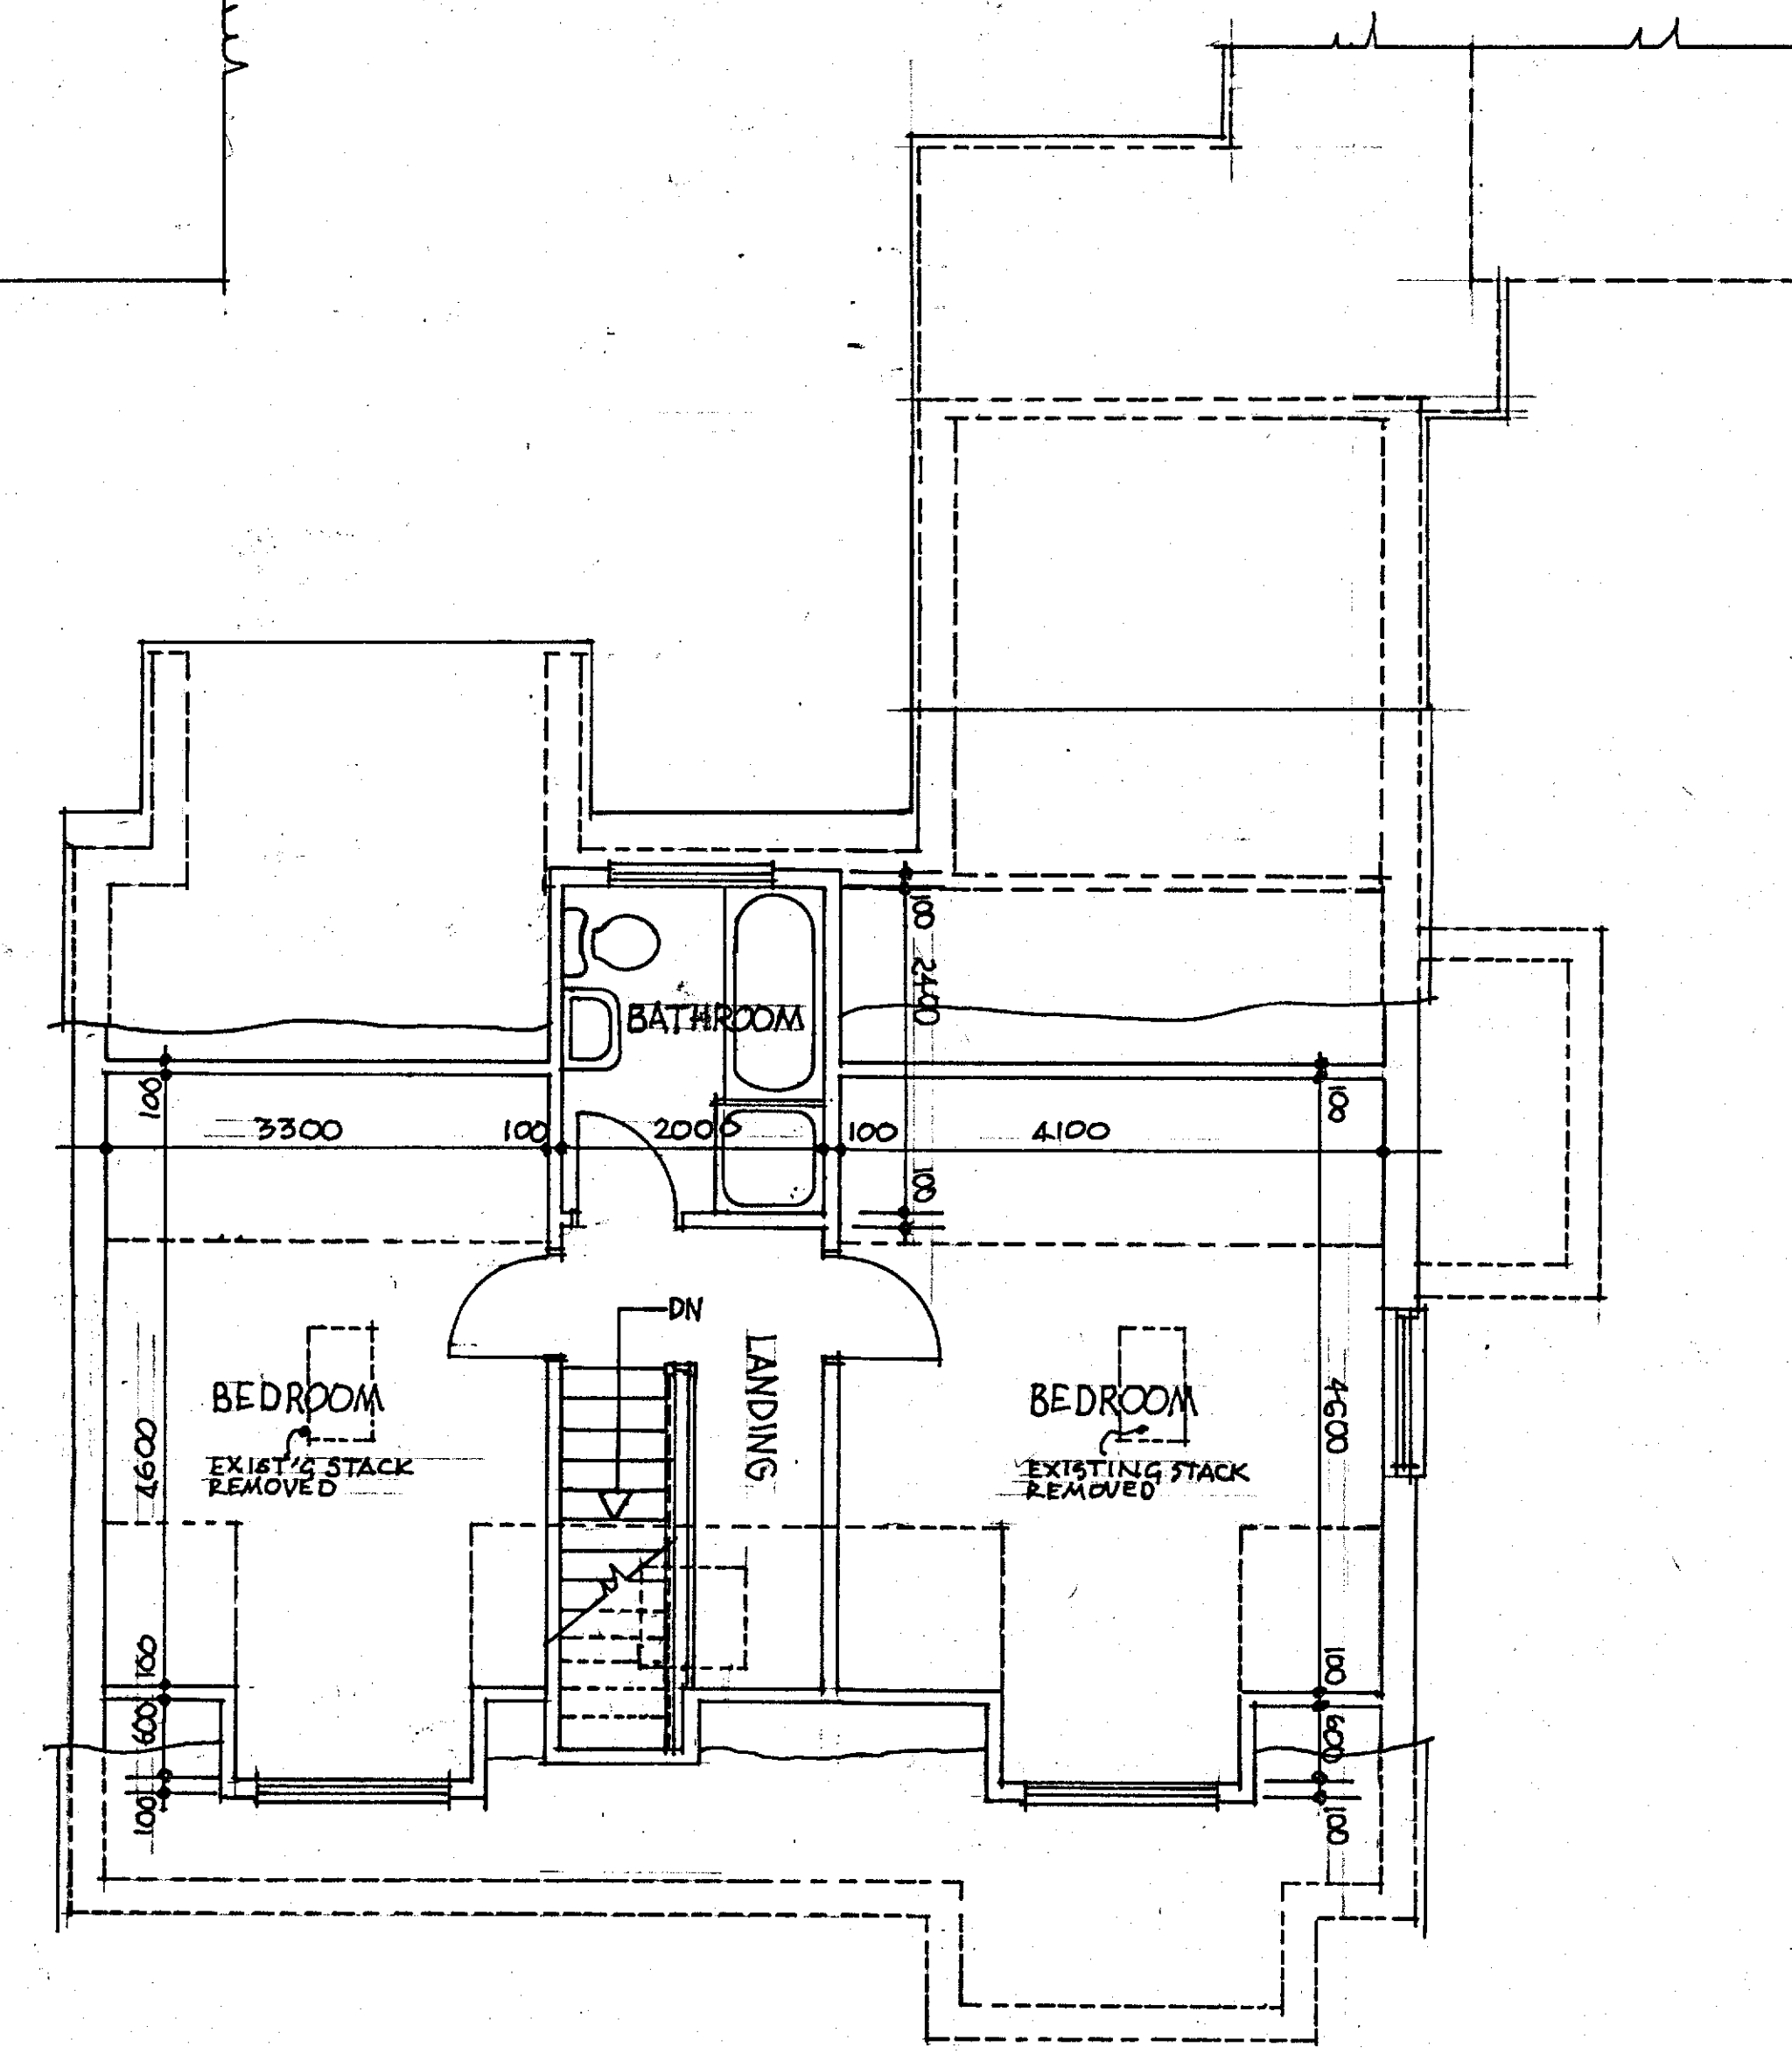

LOFT PLAN AS PROPOSED