

NOTES:
This drawing is the copyright of Hyland Edgar Driver. It must not be copied or reproduced without written consent. Only figured dimensions are to be taken from this drawing. All contractors must visit the site and be responsible for taking and checking all dimensions related to the works shown on this drawing.

Legend

01. Rootball
02. Adjacent paving
03. Galvanised steel support structure
04. Concrete foundation to Engineers detail
05. Galvanised steel tree grille recessed for paving infill
Green Blue Urban - CASTLE18A 1800 x 1800mm
Twin or equivalent
06. Aeration and manual irrigation tube
07. Underground guying system
08. 200mm free draining material
09. Root barrier - where required
10. Free draining structural urban tree soil
CBR rating to equal 5% as a minimum
Greentech or equivalent
11. Movement joints to Engineers detail
12. Drainage outlet (subject to requirement)
13. Infill paving to match adjacent

Notes:

-

P01	First issue	01/06/2020	JSW
P02	Stage 4 Issue	18/03/2021	JSW
C1	Issue for information / approval	11/03/2022	AW

REVISIONS

H | E | D
Hyland Edgar Driver

Landscape Architects and Urban Designers

One Wessex Way, Colson Common, Winchester, Hampshire, SO21 1WQ
Telephone 01962 711900 Facsimile 01962 713945

PROJECT

The Charter
Horn Yard and Market Square

SUBJECT

Tree planting
Hard Surface Finish

DATE 16.03.21 DRAWN BY JSW

SCALE As Shown CHECKED BY DP


DRAWING NUMBER L-1344-HED-ZZ-EX-DR-L-509 C1

REVISION F

DRAWING STATUS F

A - PRELIMINARY B - ISSUED FOR PLANNING C - ISSUED FOR DESIGN D - ISSUED FOR TENDER

E - ISSUED FOR APPROVAL F - ISSUED FOR CONSTRUCTION G - AS BUILT

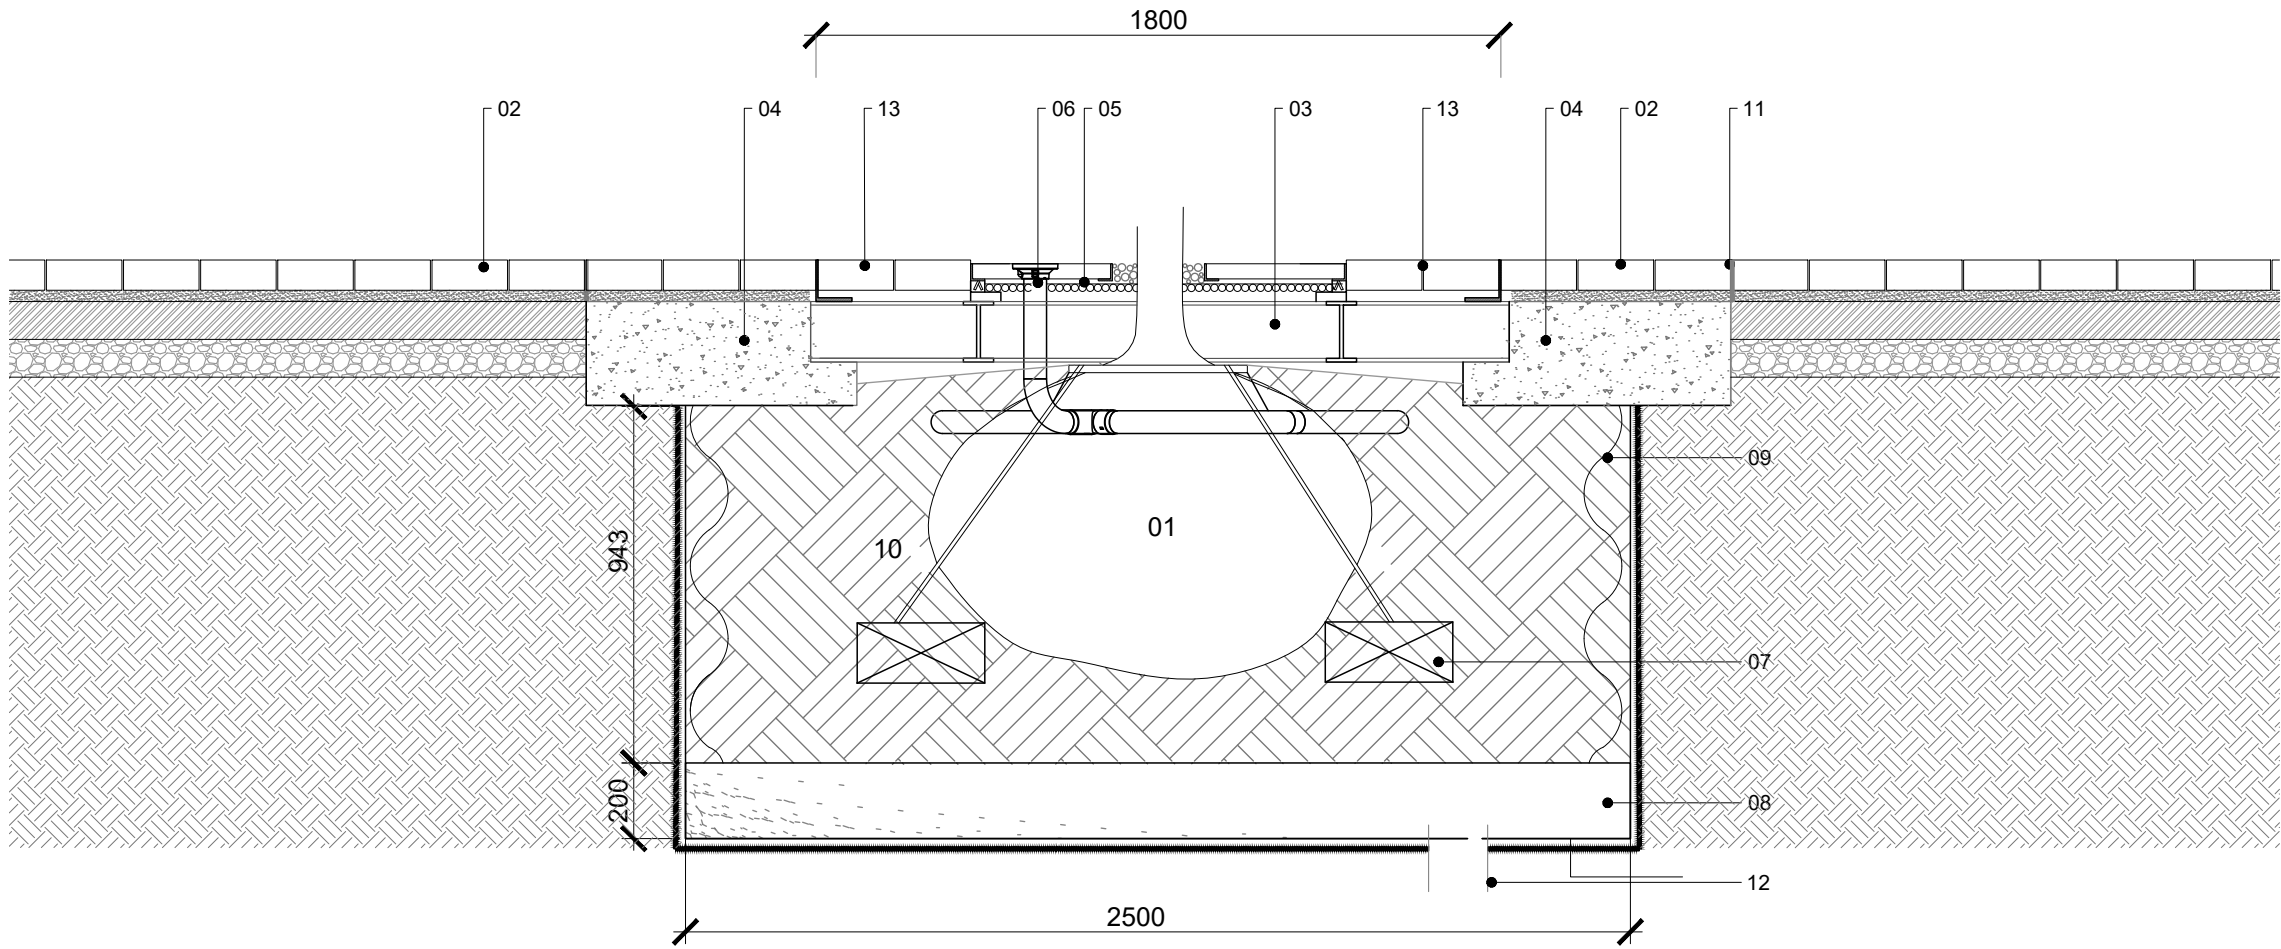

1 Typical Section View: Hard Surface Finish
Scale 1 : 20@A3