



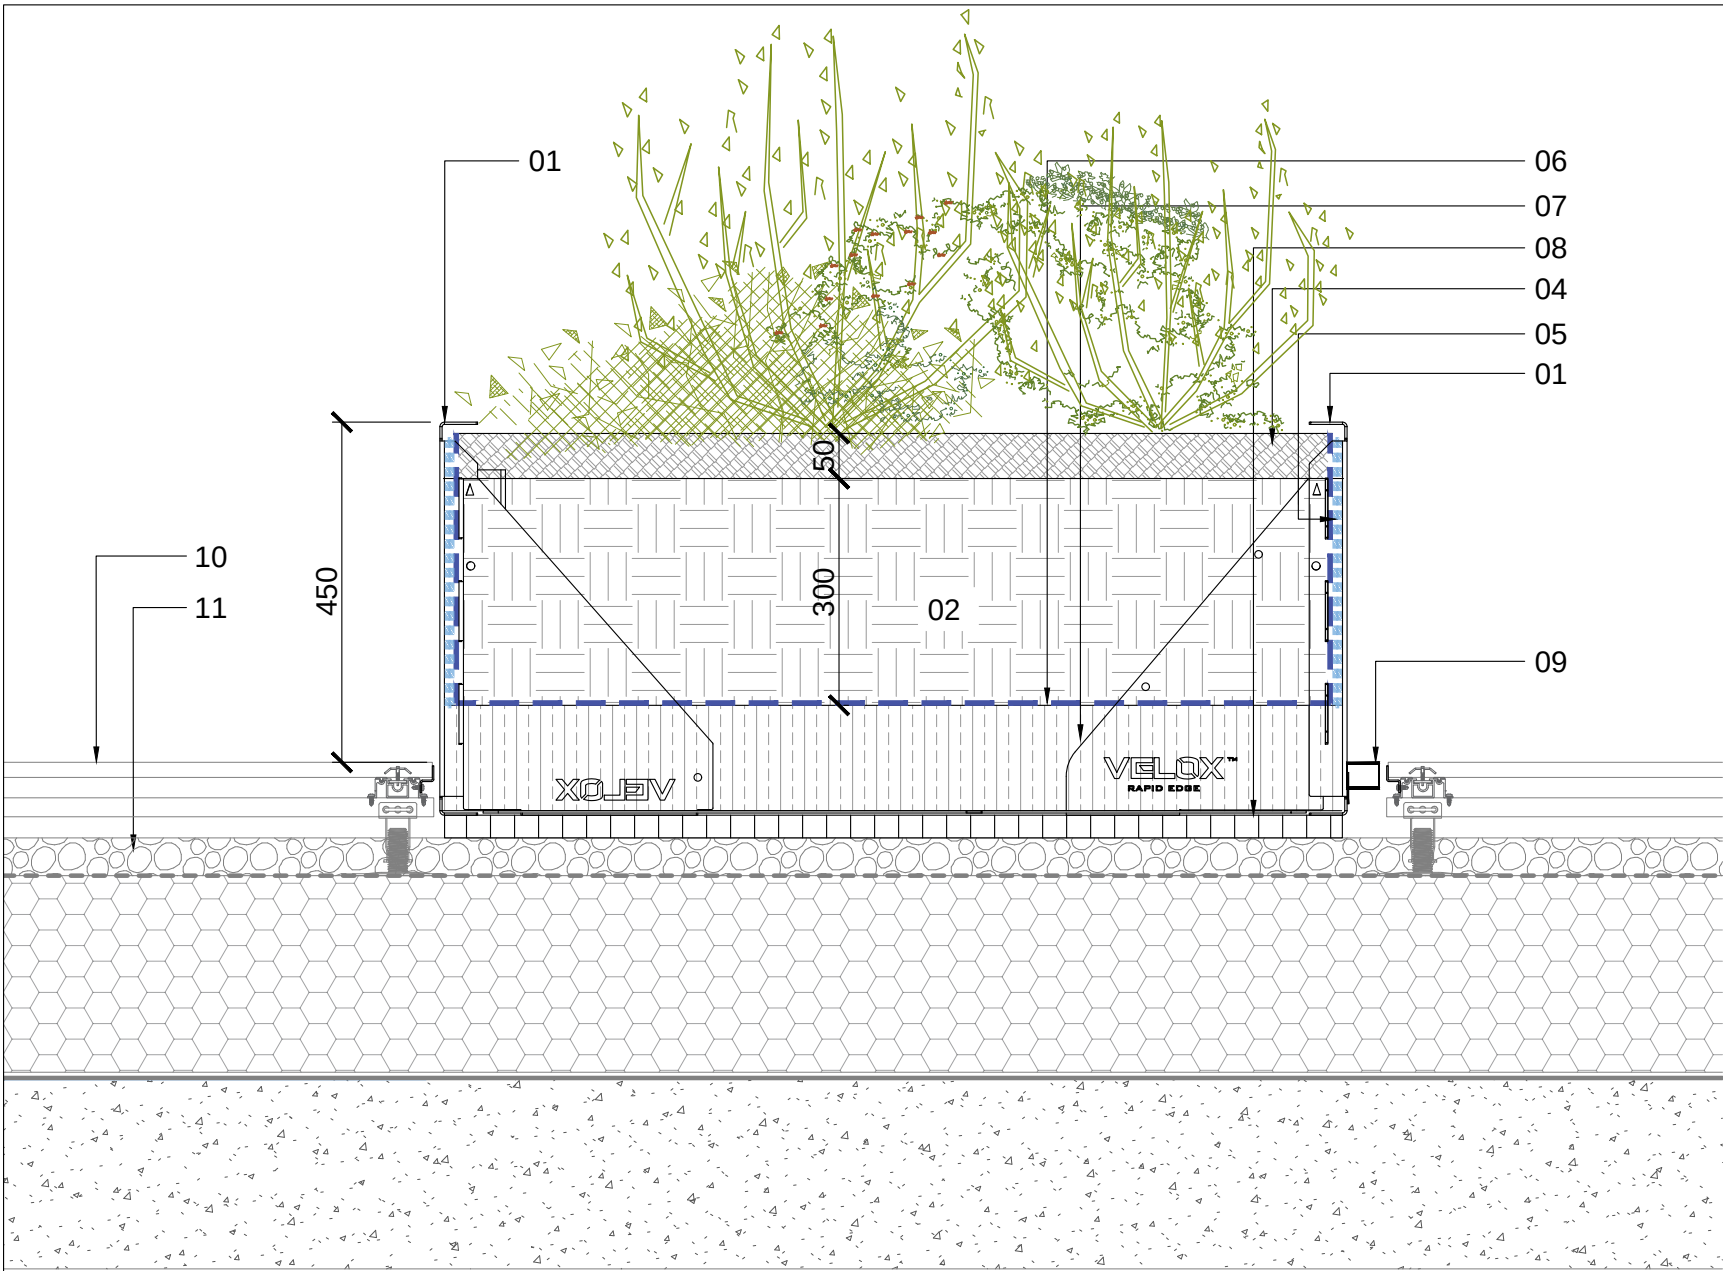


SERVICE VOID

INTERNAL


1 TYPICAL PLANTER DETAIL: SHRUB PLANTING
1:10

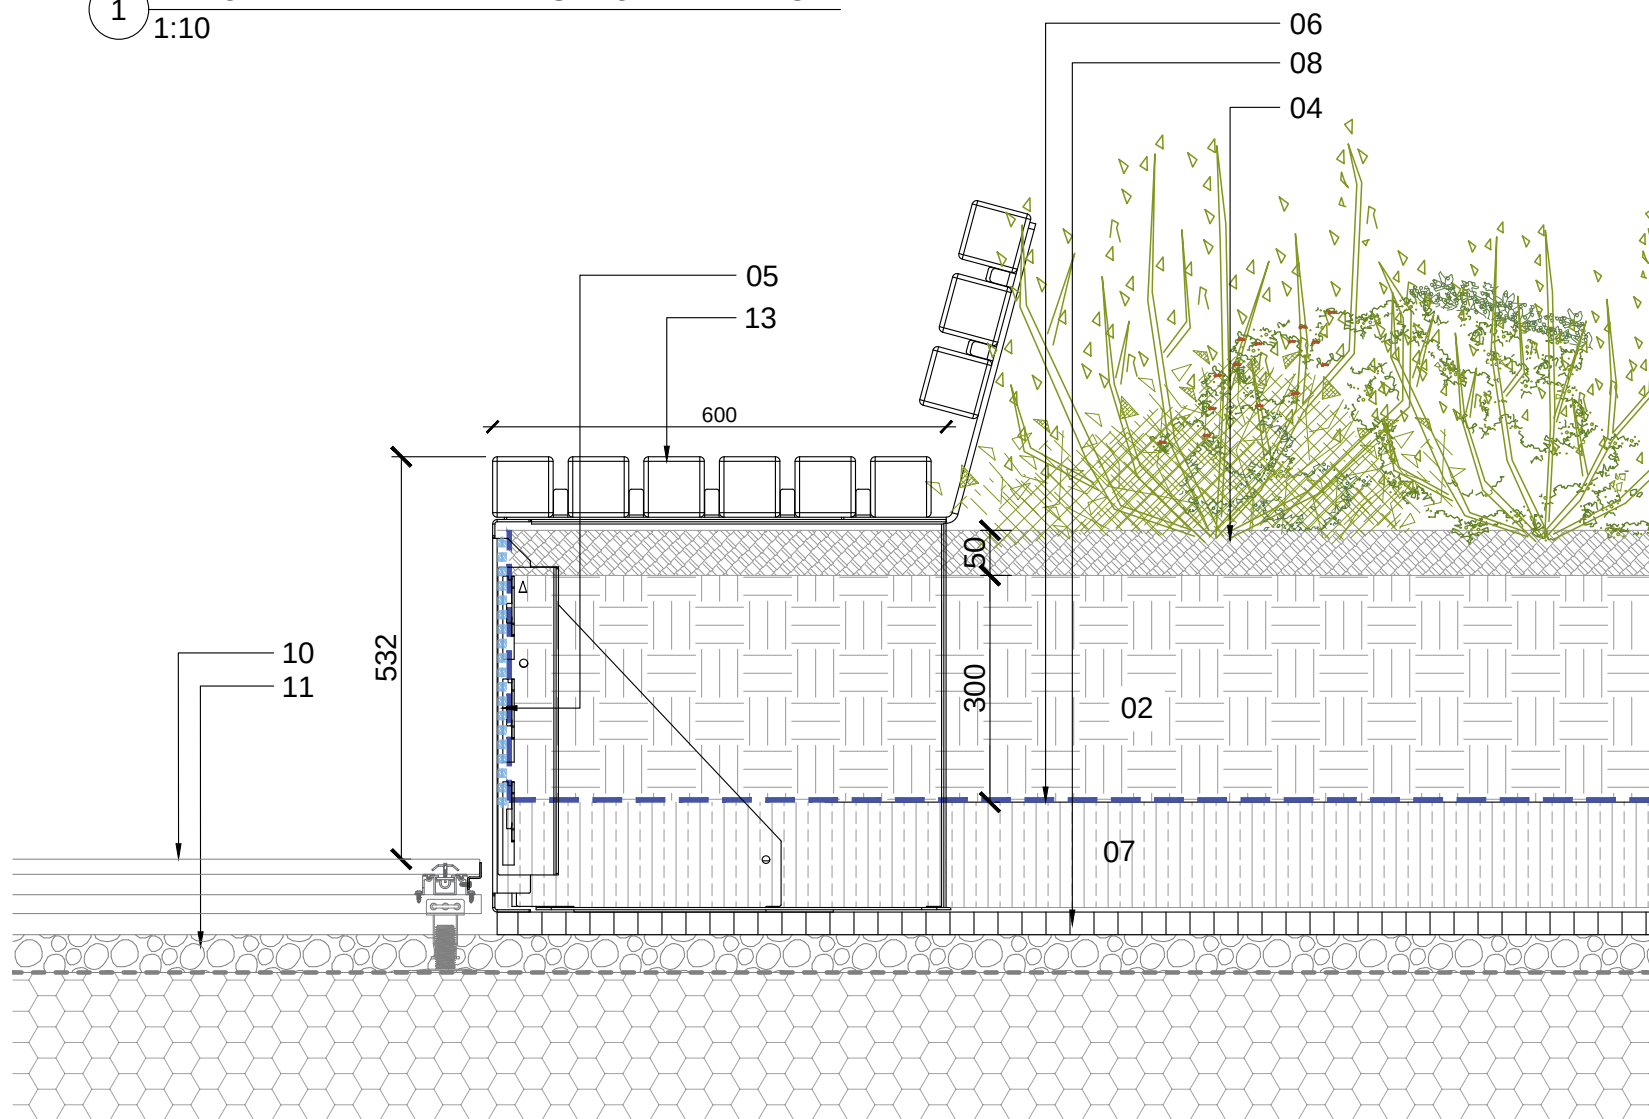


3 INTEGRATED TIMBER SEATING DETAIL: TYPE F7.2
1:10

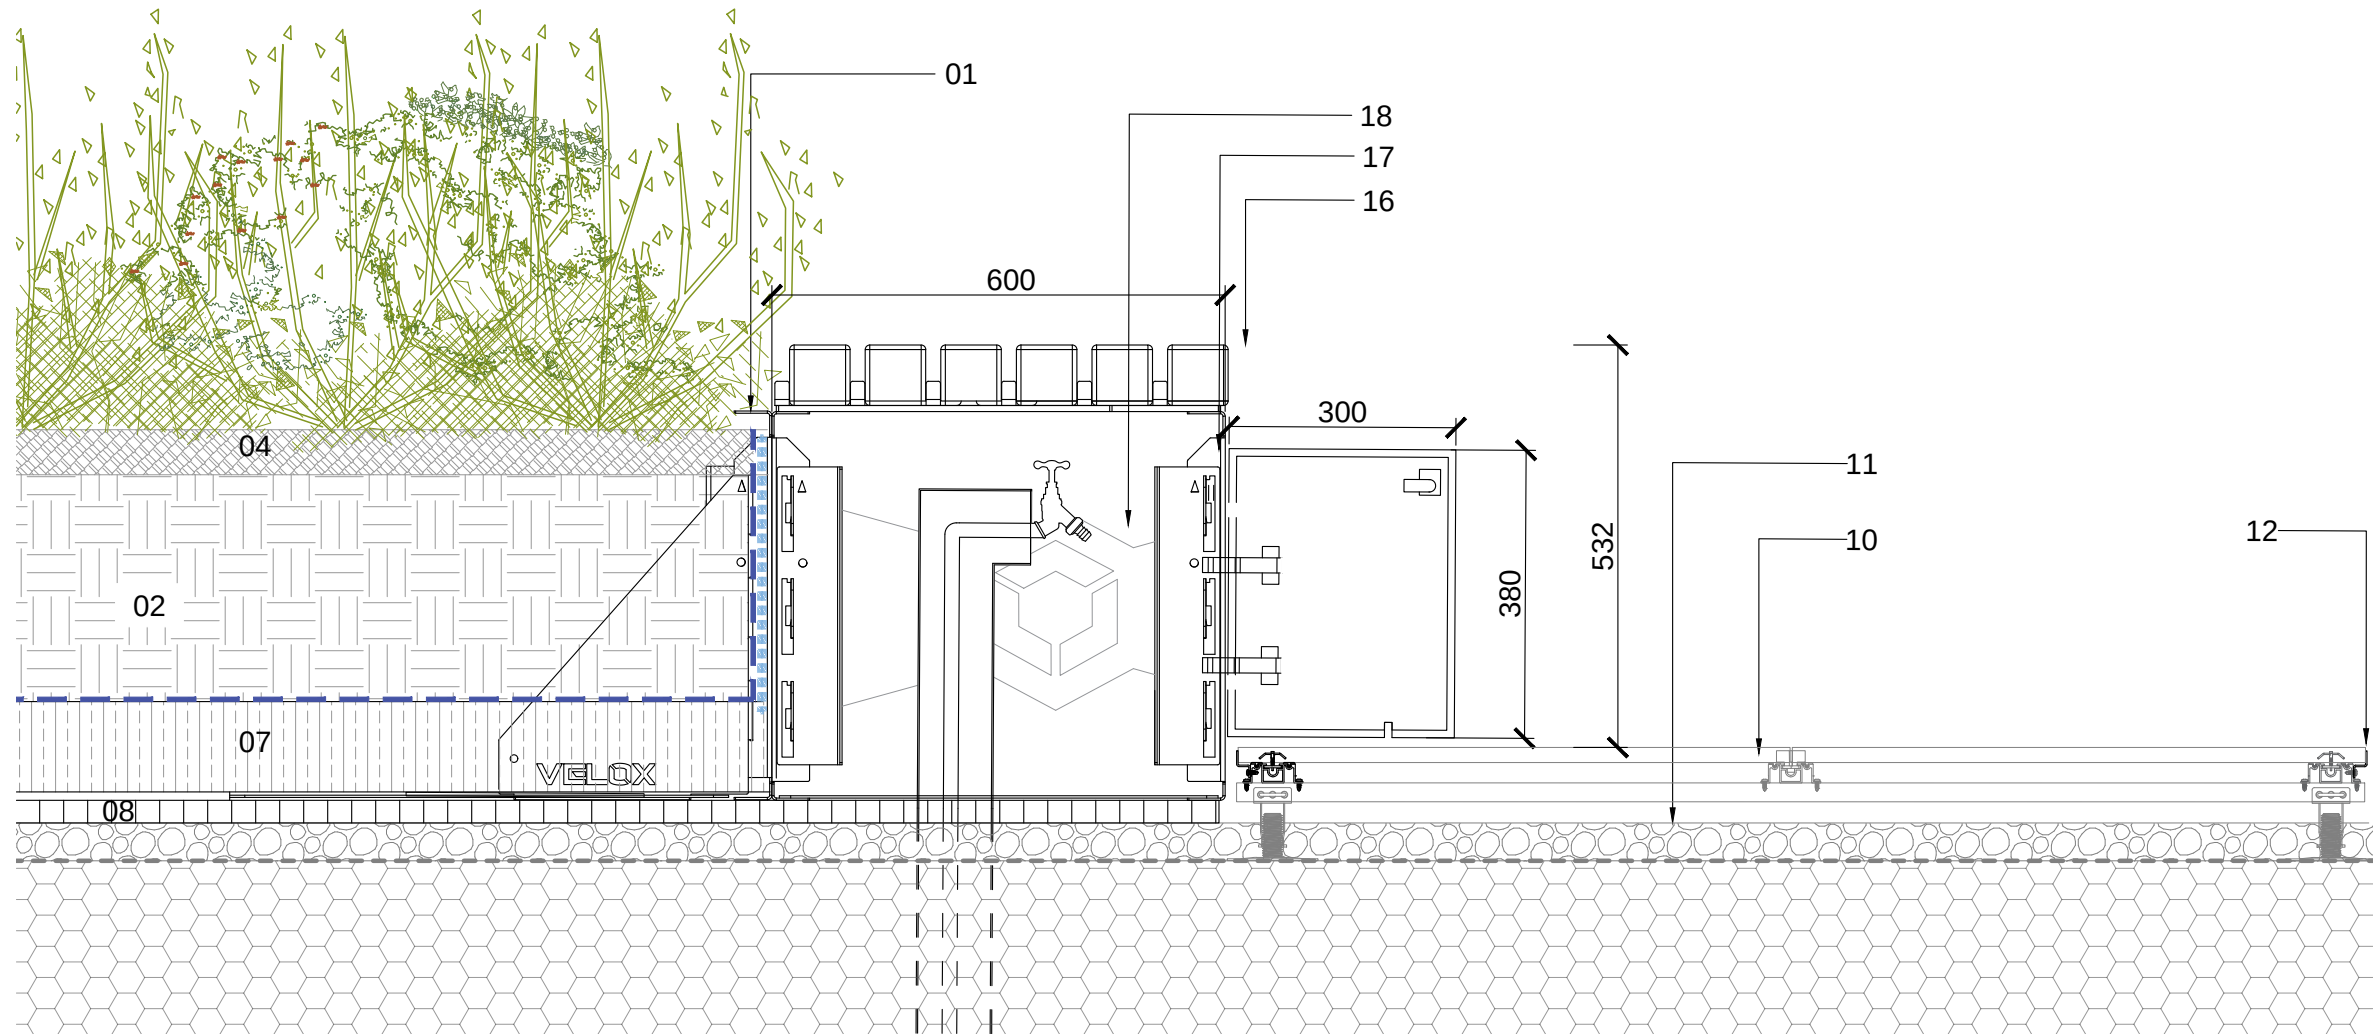


7 TYPICAL PLANTER DETAIL: F10 BIB-TAP STORAGE
1:10

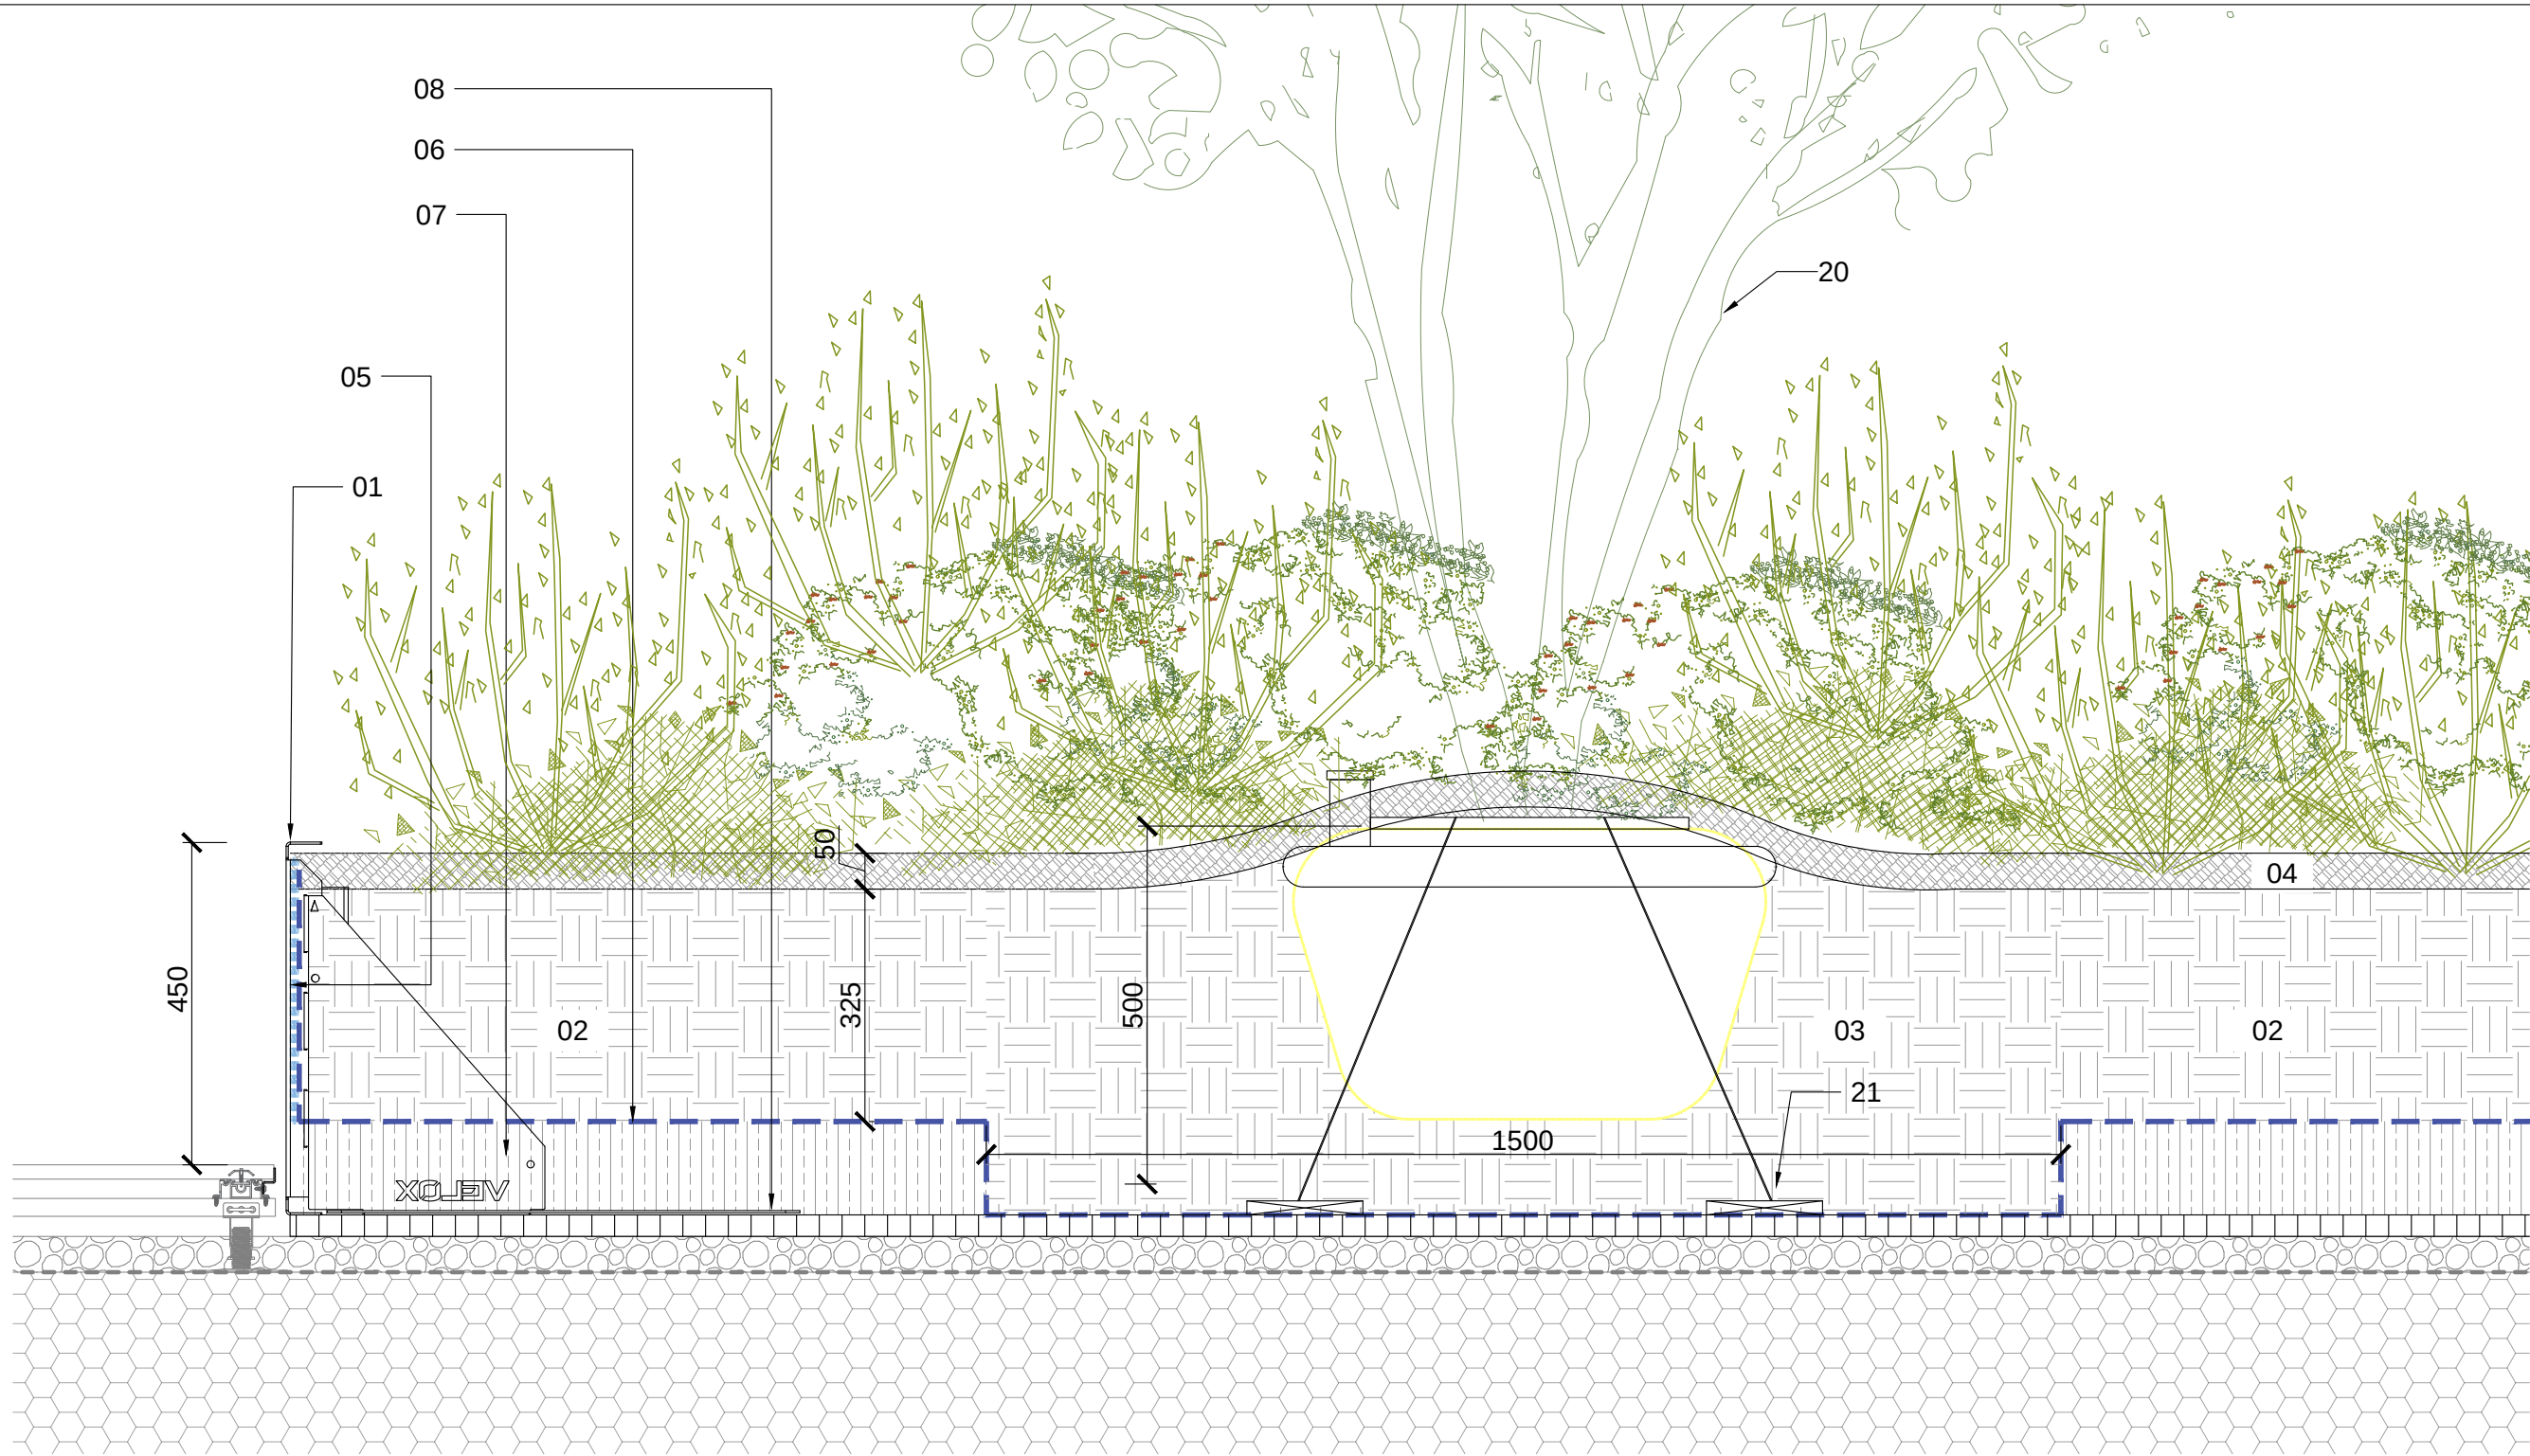


2 TYPICAL PLANTER DETAIL: TREE PLANTING
1:10

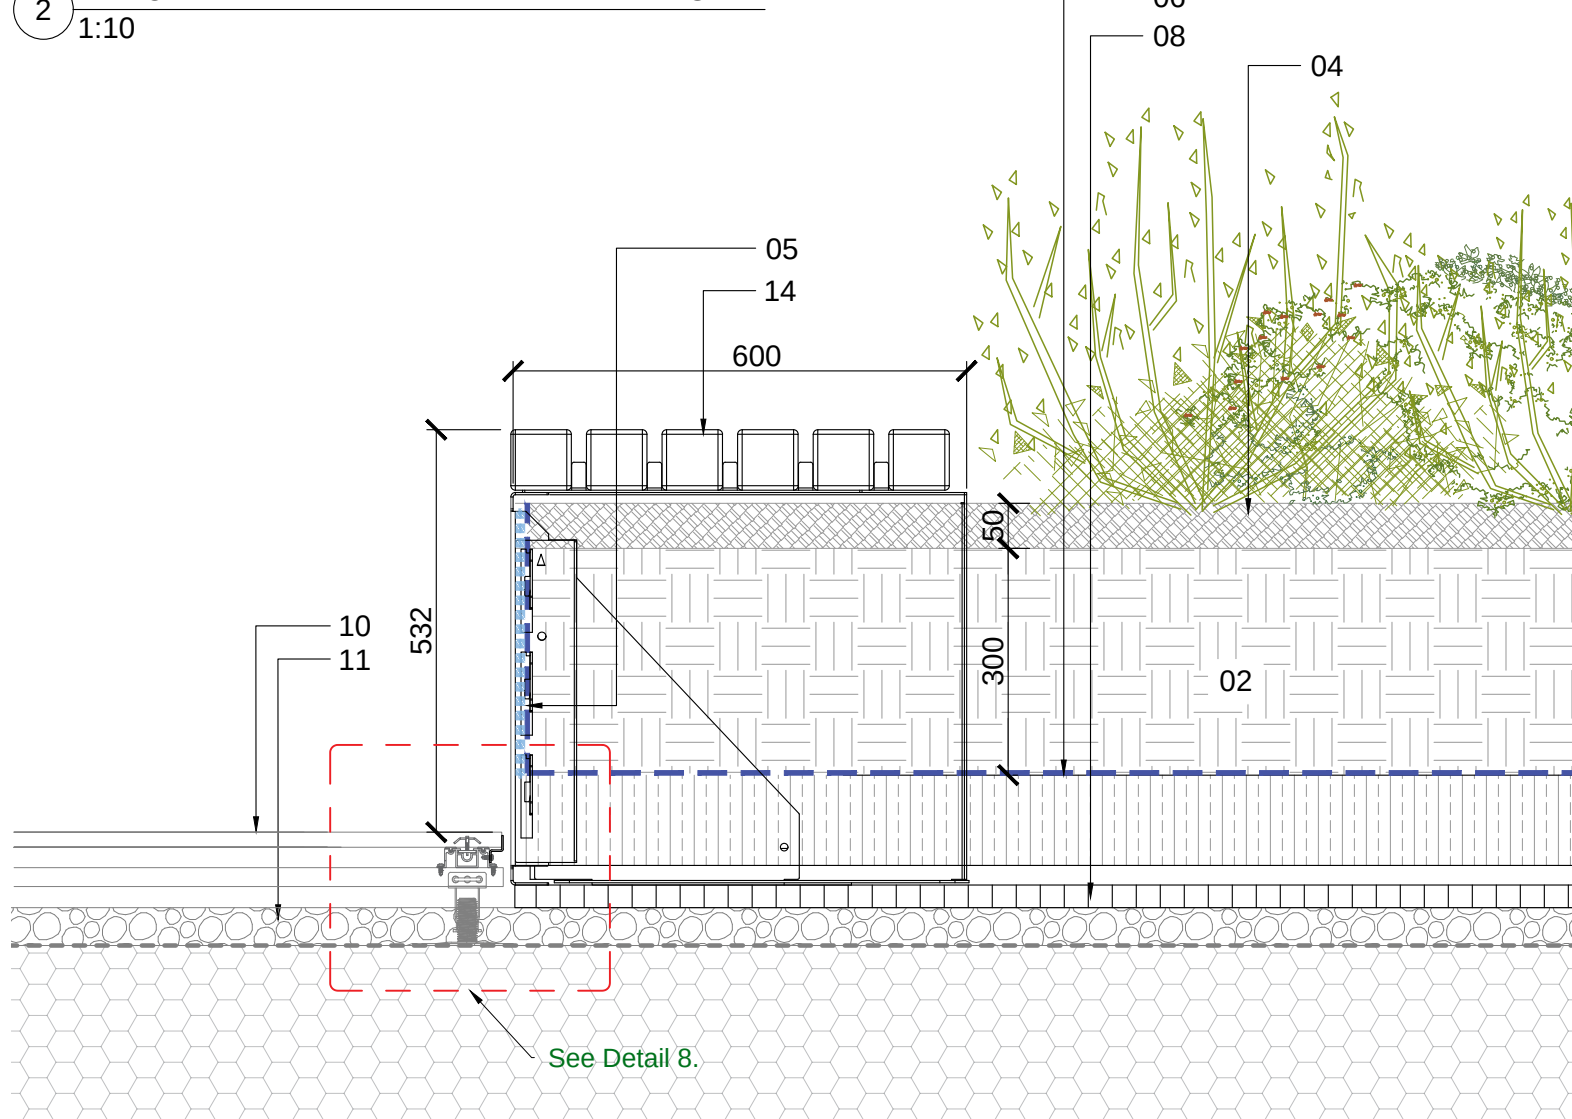

4 INTEGRATED TIMBER BENCH DETAIL: TYPE F7.3
1:10

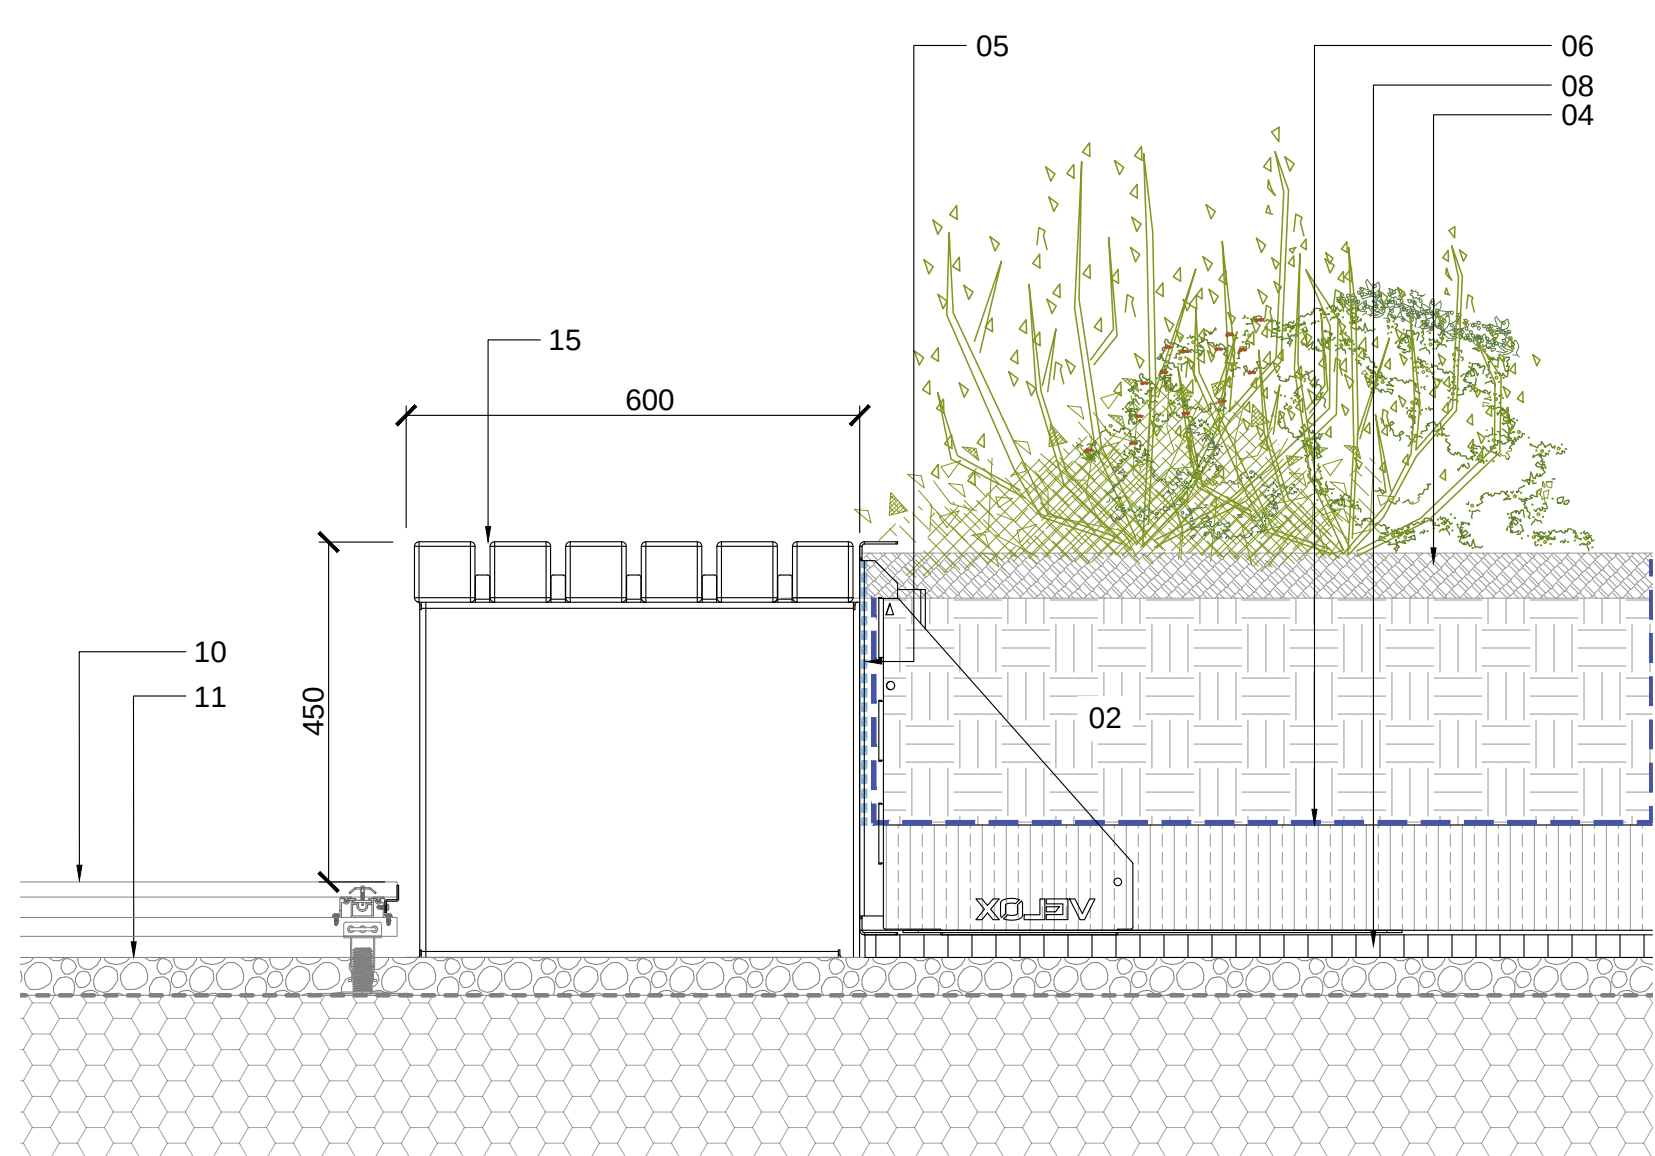

5 TIMBER BENCH DETAIL: TYPE F8.1 & F8.3
1:10

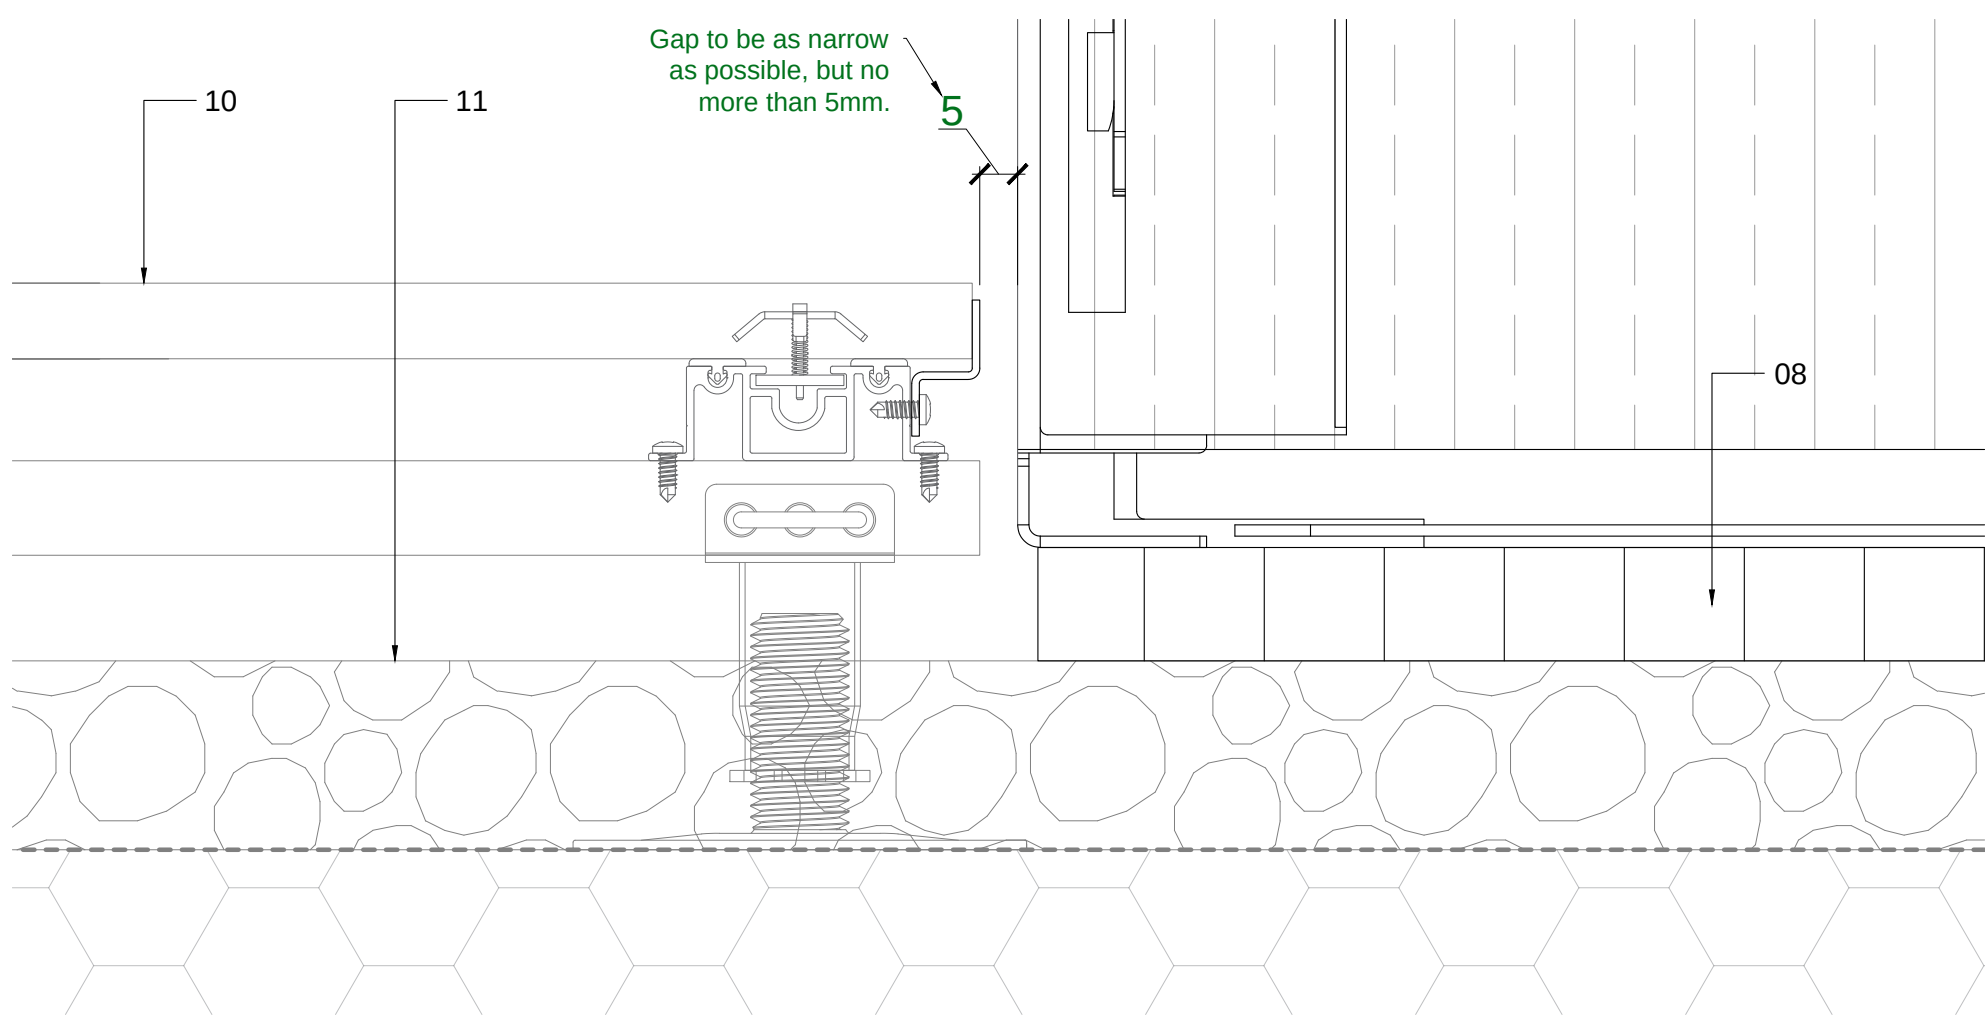

8 TYPICAL INTERFACE - TILES / PLANTER
1:5

NOTES:
This drawing is the copyright of Hyland Edgar Driver. It must not be copied or reproduced without written consent. Only figured dimensions are to be taken from this drawing. All contractors must visit the site and be responsible for taking and checking all dimensions related to the works shown on this drawing.

Legend:

- Velox Rapid Edge Raised Metal Edge planter by Logic Bespoke or equivalent. 450mm high from deck surface.
- Topsoil depth varies, 300mm for shrub planting.
- Topsoil depth, 450 - 550mm for specimen trees, approximately 1.5m x 1.5m area - full depth with local mounding (no steeper than 1 in 3).
- 50mm depth ornamental bark mulch.
- 10mm thick Insulation to inside face of raised metal edge
- Geotextile membrane.
- Filcor by Cordek - void fill to raise levels.
- Reservoir Drainage & Mineral Layer. 30mm RootCell Drainage System and filter sheet by Geosynthetics or equivalent.
- Additional planter drainage outlet.
- Paving tiles and support system to LJA details.
- Ballast protection layer to LJA details.
- Restraint bracket to LJA details.
- Integrated Seat with backrest. Modal by Logic or equivalent. Timber Finish: UK grown Timber in Douglas Fir.
- Integrated Bench, Modal by Logic or equivalent approved. Timber Finish: UK grown Timber in Douglas Fir.
- Seating, Modal by Logic or equivalent approved. Timber Finish: UK grown Timber in Douglas Fir. Metal finish to match planter
- Storage Box. With Modal Wall bench to be attached to top Doors required on the side elevations to access bib tap and for storage.
- Locations and sizes to be coordinated with M&E.
- Gusset Butterfly system from Logic Velox Rapid Edge Systems
- Balustrade shown indicatively. To architect's details.
- Small Tree as per planting plan.
- Platipus D-Man Plati-mat anchoring system or equivalent.

NOTE:
- Final planter sizes will be as per the laying pattern.
- Porcelain tile sizes and laying pattern to LJA details.
- Planter Fabrication drawings will be required for comment / approval by landscape architect before manufacture.

1:10
0 100 200 500

C4	Amendments to match LJA tiling layout.	06/03/2025	DM
C03	Detail 6 removed. Updated to LJA paving info.	25/02/2025	DM
C02	Issue for information / approval	24/03/2023	DM
C01	Issue for information / approval	11/03/2022	RKC
P03	Details for planter edges updated	12/07/2021	RKC
P02	Stage 4 Issue	18/03/2021	JSW
P01	First Issue	01/06/2020	JSW
REVISIONS			

H | E | D
Hyland Edgar Driver

Landscape Architects and Urban Designers

One Wessex Way, Cobden Common, Winchester, Hampshire, SO21 1WG
Telephone 01962 711600 Facsimile 01962 713945

PROJECT
THE CHARTER
HORN YARD AND MARKET SQUARE

SUBJECT
Roof Terrace Details:
Planters and seating

DATE	06.03.25	DRAWN BY	DM
SCALE	As shown	CHECKED BY	AW
DRAWING NUMBER	L-1344-HED-ZZ-EX-DR-L-503	REVISION	C4
DRAWING STATUS	F		
A - PRELIMINARY	B - ISSUED FOR PLANNING	C - ISSUED FOR DESIGN	D - ISSUED FOR TENDER
E - ISSUED FOR APPROVAL	F - ISSUED FOR CONSTRUCTION	G - AS BUILT	