


NOTES:
This drawing is the copyright of Hyland Edgar Driver. It must not be copied or reproduced without written consent. Only figured dimensions are to be taken from this drawing. All contractors must visit the site and be responsible for taking and checking all dimensions related to the works shown on this drawing.

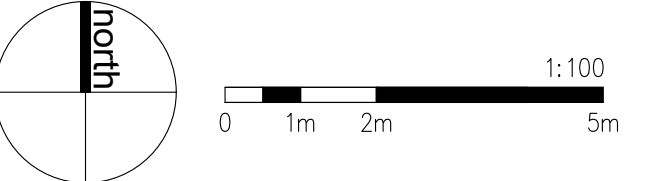

For Planting Schedule, refer to drawings -
L-1344-HED-ZZ-EX-DR-L-301 & 302

SCHEDULE UPDATED

Planting Schedule: HORN YARD & MARKET YARD

PARTIAL PLANTING SCHEDULE (REFER L-1344-HED-ZZ-EX-DR-L-302 FOR REMAINDER)

TREES: SPECIMENS							
Abbreviation	Botanical Name	Common Name	Height	Specification	Girth	Number	
Al	Amelanchier lamarckii	Juneberry	1.8m	Multi-Stemmed; Umbrella form 1.5m spread :3 Stems		7	
Bpe	Betula pendula	Common Silver Birch	5.0-5.5m	Semi-Mature :Standard :2.5m spread :Clear Stem min. 200	25-30cm	8	
Ph	Platanus x hispanica	London Plane	5.0-5.5m	Semi-Mature :Standard :2.5m spread :Clear Stem min. 200	30-35cm	4	
PcC	Pyrus calleryana 'Chanticleer'	Flowering Pear 'Chanticleer'	4.0-4.5m	Semi-Mature :Standard :1.5m spread :Clear Stem min. 200	25-30cm	3	

CONIFERS						Number	
Abbreviation	Botanical Name	Common Name	Height	Specification			
TAXBA	Taxus baccata	Common Yew		Clipped ball 90cm diameter :Potted		2	

HEDGES							Number	
Abbreviation	Botanical Name	Common Name	Height	Specification	Density			
CARBETP	Carpinus betulus 'Purpurea'	Purple Hornbeam	60-80cm	Hedging: Feather: BR	5/m		245	

SHRUBS								
Abbreviation	Botanical Name	Common Name	Height	Specification	Pot Size	Density	Number	
DAPODAU	Daphne odora 'Aureomarginata'	Gold-edged Winter Daphne	40-60cm	Potted :Bushy :45cm high	15L	Counted	3	
Fj	Fatsia japonica	Japanese Aralia	80-100cm	Potted :Bushy :90cm high	25L	Counted	6	
HaA	Hydrangea arborescens 'Annabelle'	Sevenbark 'Annabelle'	80-100cm	Potted :Bushy :90cm high	10L	Counted	8	
ILECR	Ilex crenata	Japanese Holly		Clipped ball 45cm diameter :Potted		Counted	2	
Mmc	Mahonia x media 'Charity'	Oregon grape	80-100cm	Potted :Bushy :90cm high	10L	Counted	16	
Plo	Prunus laurocerasus 'Otto Luyken'	Cherry Laurel 'Otto Luyken'	60-80cm	Bushy:C	10L	3/m²	59	
SARHOHU	Sarcococca hookerana humilis	Self-fertile Skimmia	40-60cm	Bushy :C	5L	Counted	12	
SKIJARE	Skimmia japonica reevesiana	Snowberry 'Hancock'	40-60cm	Potted :Bushy	5L	Counted	12	
SchA	Symphoricarpos chenaultii 'Hancock'	Snowberry 'Hancock'		Bushy :Potted :25cm high	3L	5/m²	165	
Vi da	Viburnum davidii	David Viburnum		Potted :Bushy :30cm high	5L	1/m²	46	
Vd	Viburnum davidii	David Viburnum		Potted :Bushy :30cm high	5L	Counted	2	


HERBACEOUS								
Abbreviation	Botanical Name	Common Name	Specification	Pot Size	Density		Number	
Amo	Alchemilla mollis	Lady's Mantle	Full Pot	2L	9/m²		370	
AHS	Anemone hybrida 'Honorine Jobert'	Windflower 'Honorine Jobert'	Full Pot	2L	9/m²		39	
GeAT	Geranium 'Anne Thompson'	Geranium 'Anne Thompson'	Bushy :Full Pot	2L	11/m²		46	
GERBLUA	Geranium 'Johnson's Blue'	Cranesbill 'Johnson's Blue'	Full Pot	2L	9/m²		30	
Gcs	Geranium cantabrigiense 'Saint Ola'	Cranesbill 'St. Ola'	Potted :Bushy	2L	11/m²		38	
Hvn	Heuchera 'Velvet Night'	Alum Root 'Velvet Night'	Potted :Bushy :Full Pot	2L	11/m²		38	
Pdp	Penstemon digitalis 'Purpurea'	Foxglove beard-tongue	Potted :20 cm high (leaves)	2L	Counted		13	
Ssv	Sisyrinchium striatum 'Variegatum'	Pale yellow-eyed grass	Potted :Bushy :30cm high (leaves)	2L	Counted		34	
Sisc	Stachys lanata 'Silver Carpet'	Lamb's Ear 'Silver carpet'	Potted :Bushy :Full Pot	2L	11/m²		266	
THYSE	Thymus serpyllum	Creeping Thyme	Full Pot	2L	9/m²		88	
Vbe	Verbena bonariensis	Argentinian Vervain	Potted :60cm high (leaves)	3L	Counted		18	

BULBS						Number	
Abbreviation	Botanical Name	Common Name	Specification	Pot Size	Density		
Nka	Narcissus 'King Alfred'	'King Alfred' Daffodil			Counted		246


GRASSES						Number	
Abbreviation	Botanical Name	Common Name	Specification	Pot Size	Density		
St	Stipa tenuissima	Mexican Feather Grass	Potted :40cm high :Full pot	10L	0.6Ctr		84

GRASSED AREAS					
Seed Mix Name	Seed Mix Supplier	Density	Weight		
EL1 Flowering Lawn	Emorsgate Seeds	4g/m²	50 g		
WFG6 Wildflower Mix	Germinal	5g/m²	1988 g		

PLANTING SPECIES
UPDATED

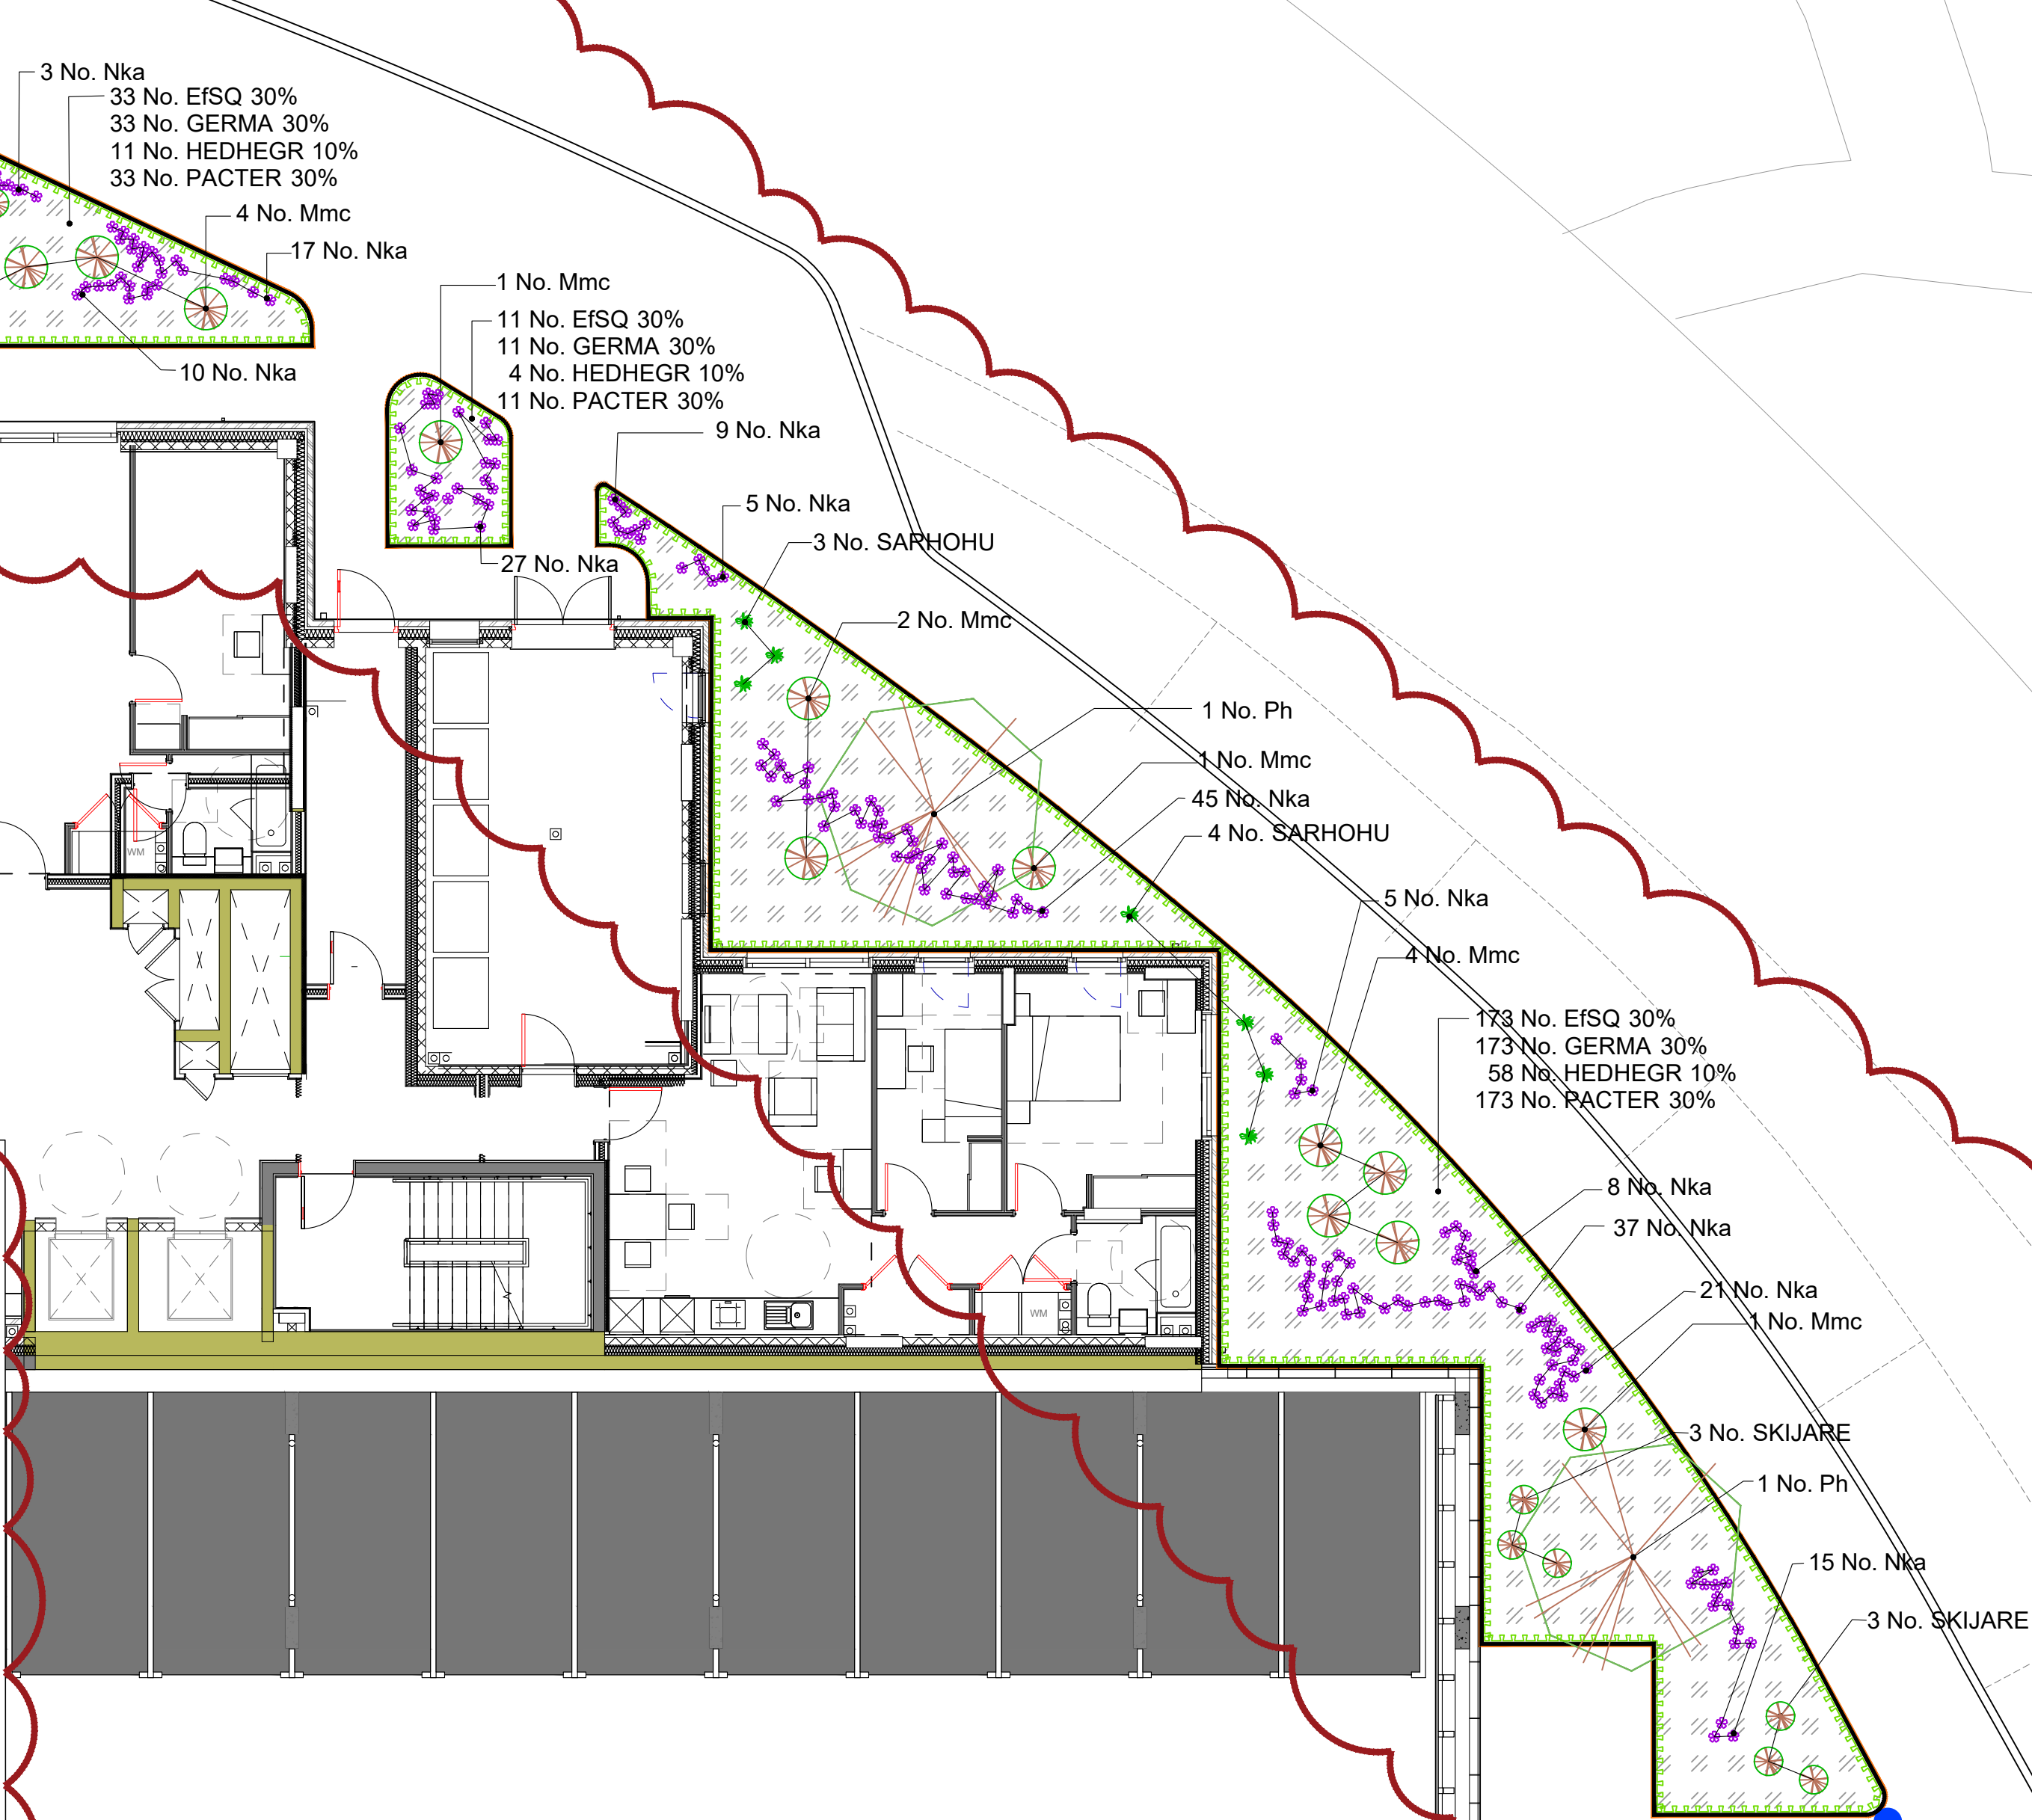

Refer L-1344-HED-ZZ-EX-DR-L-302

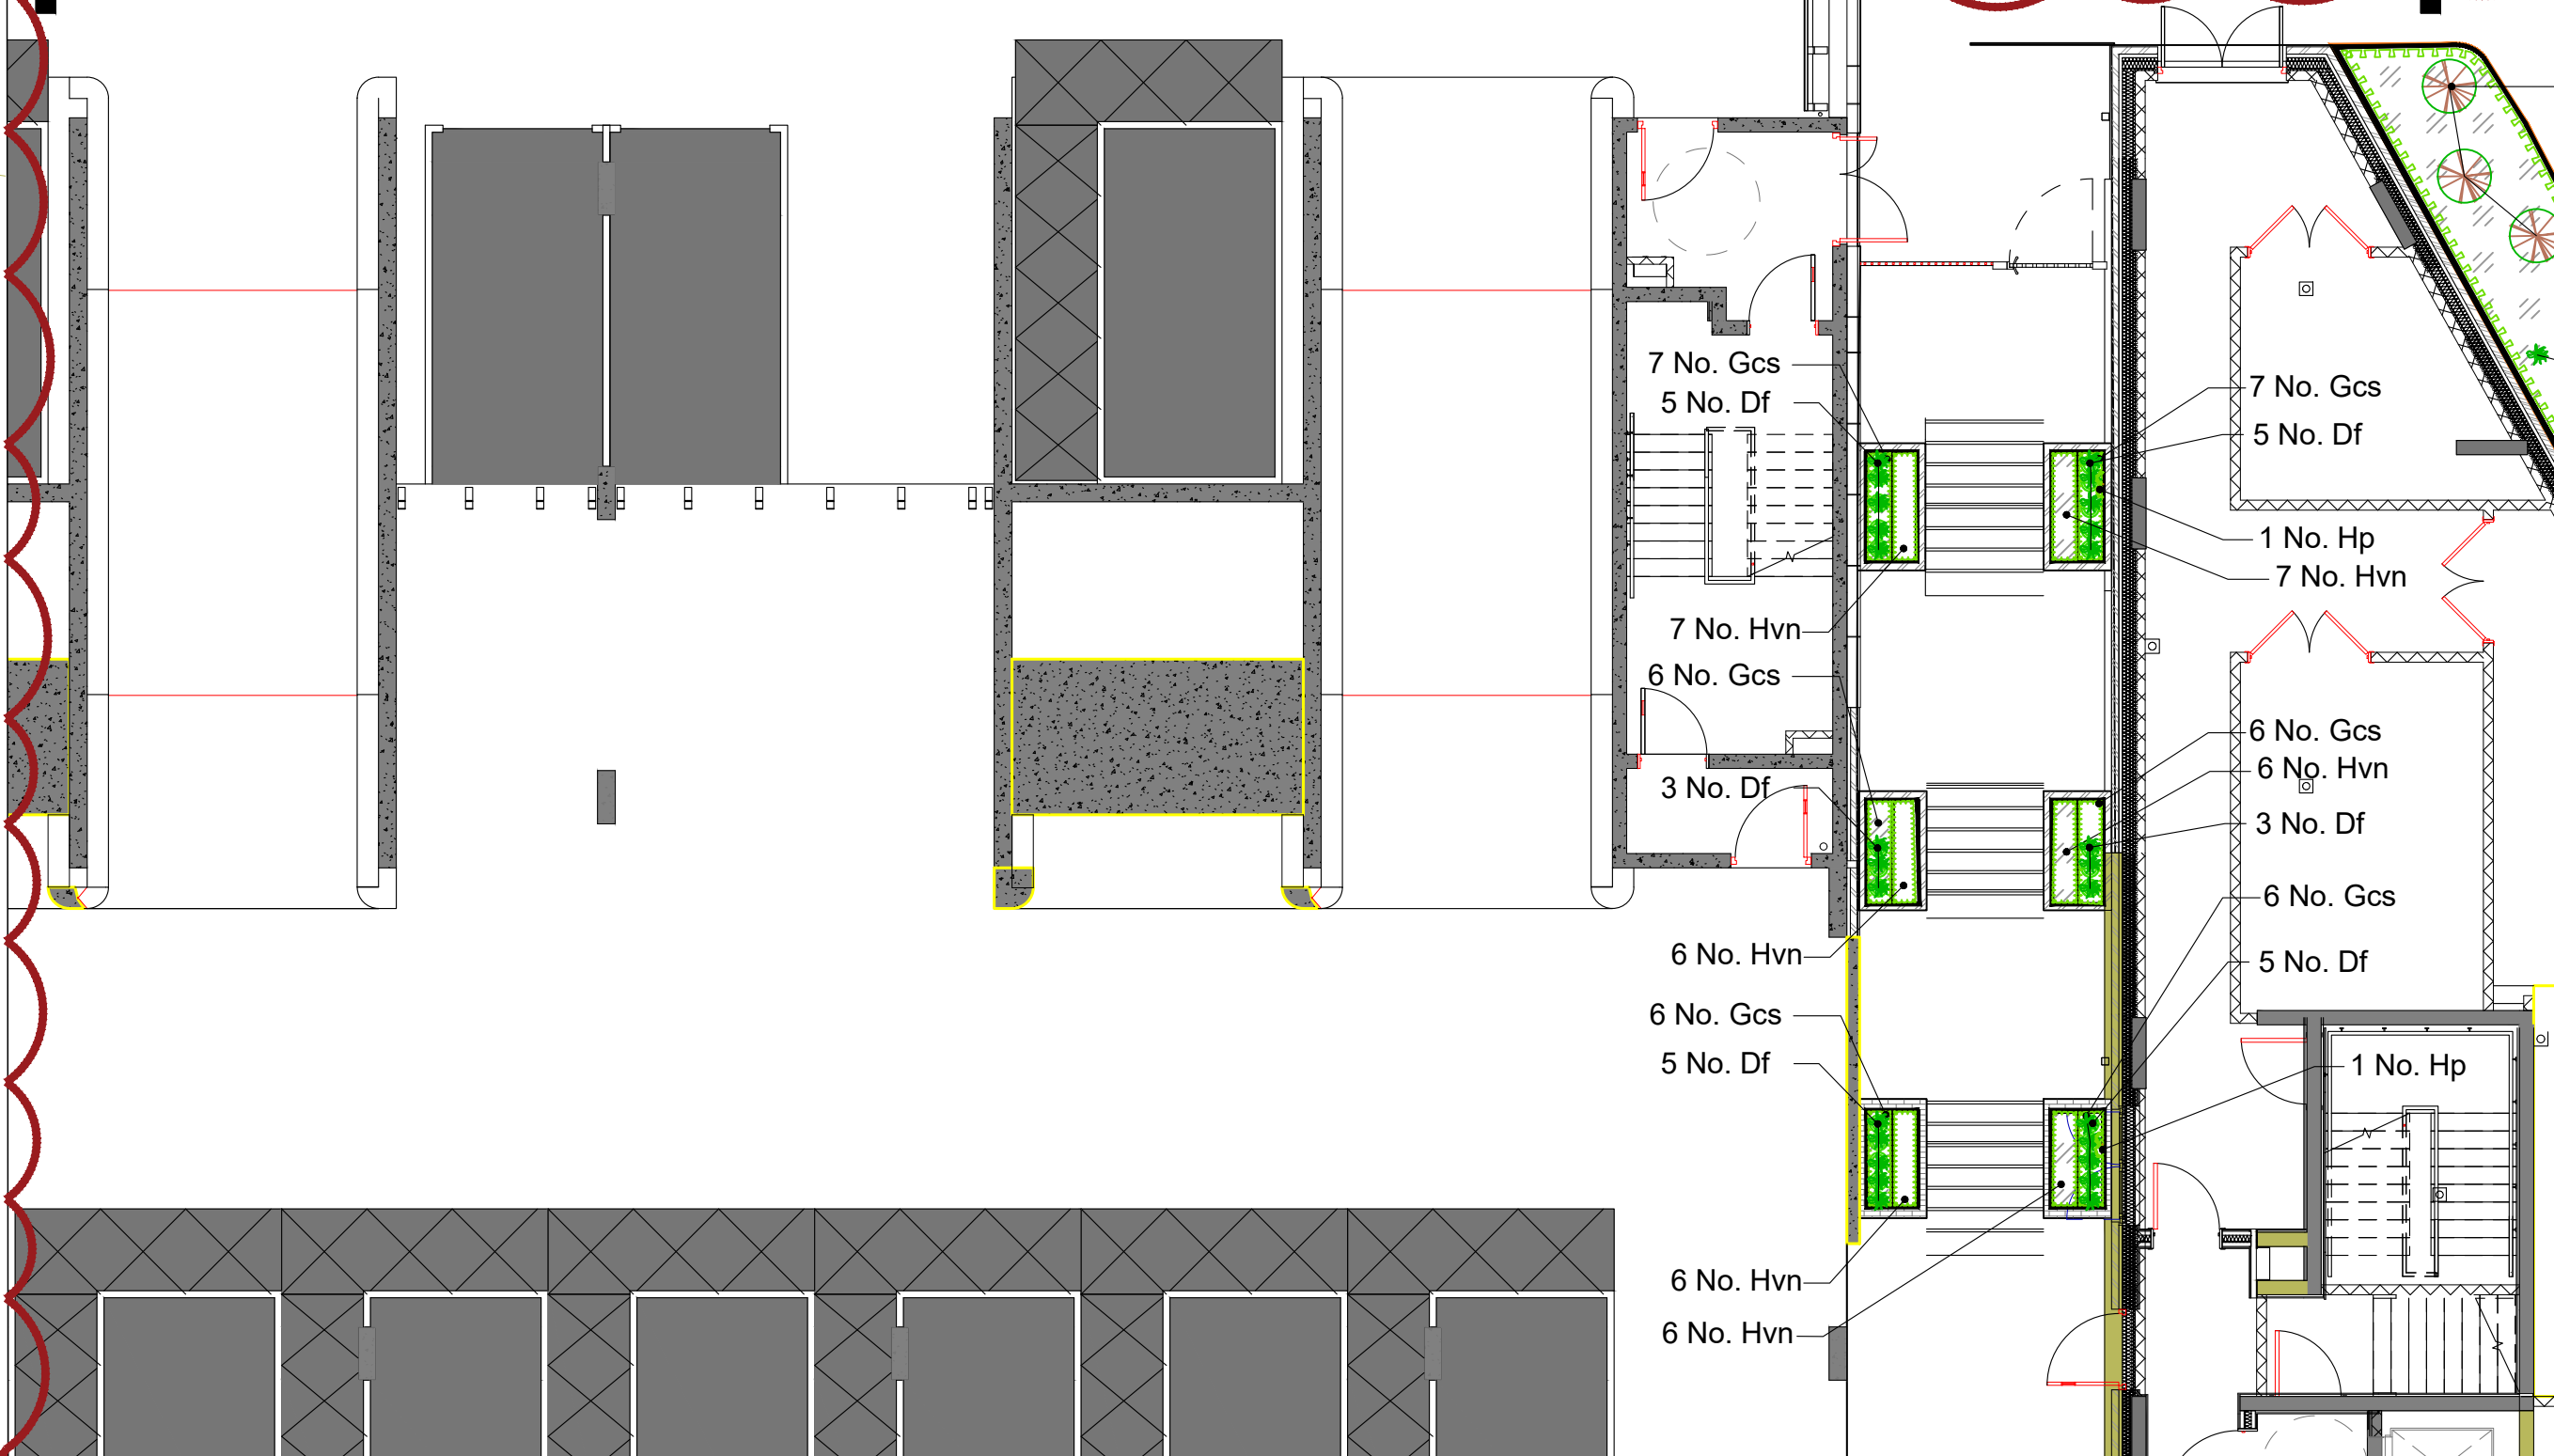

REVISIONS		
P01	Stage 4 issue	25/03/2021 JSW
C01	Issue for information / approval	11/03/2022 AW
C02	Amendments to planting layout	27/03/2025 RKC

HED Hyland Edgar Driver
Landscape Architects
& Urban Designers

One Westex Way, Colson Common, Winchester, SO21 1WG 1 01962 711 600

CLIENT		
CURO		
DATE	DRAWN BY	CHECKED BY
23.03.21	JSW	AW
DRAWING STATUS	SCALE @ A1	
STAGE 5	1:200@A1	
PROJECT		
THE CHARTER		
HORN YARD AND MARKET SQUARE		
DRAWING TITLE		
PLANTING PLAN		
HORN YARD 1 OF 2		
DRAWING NUMBER	REVISION	
L-1344-HED-ZZ-EX-DR-L-301	C02	