
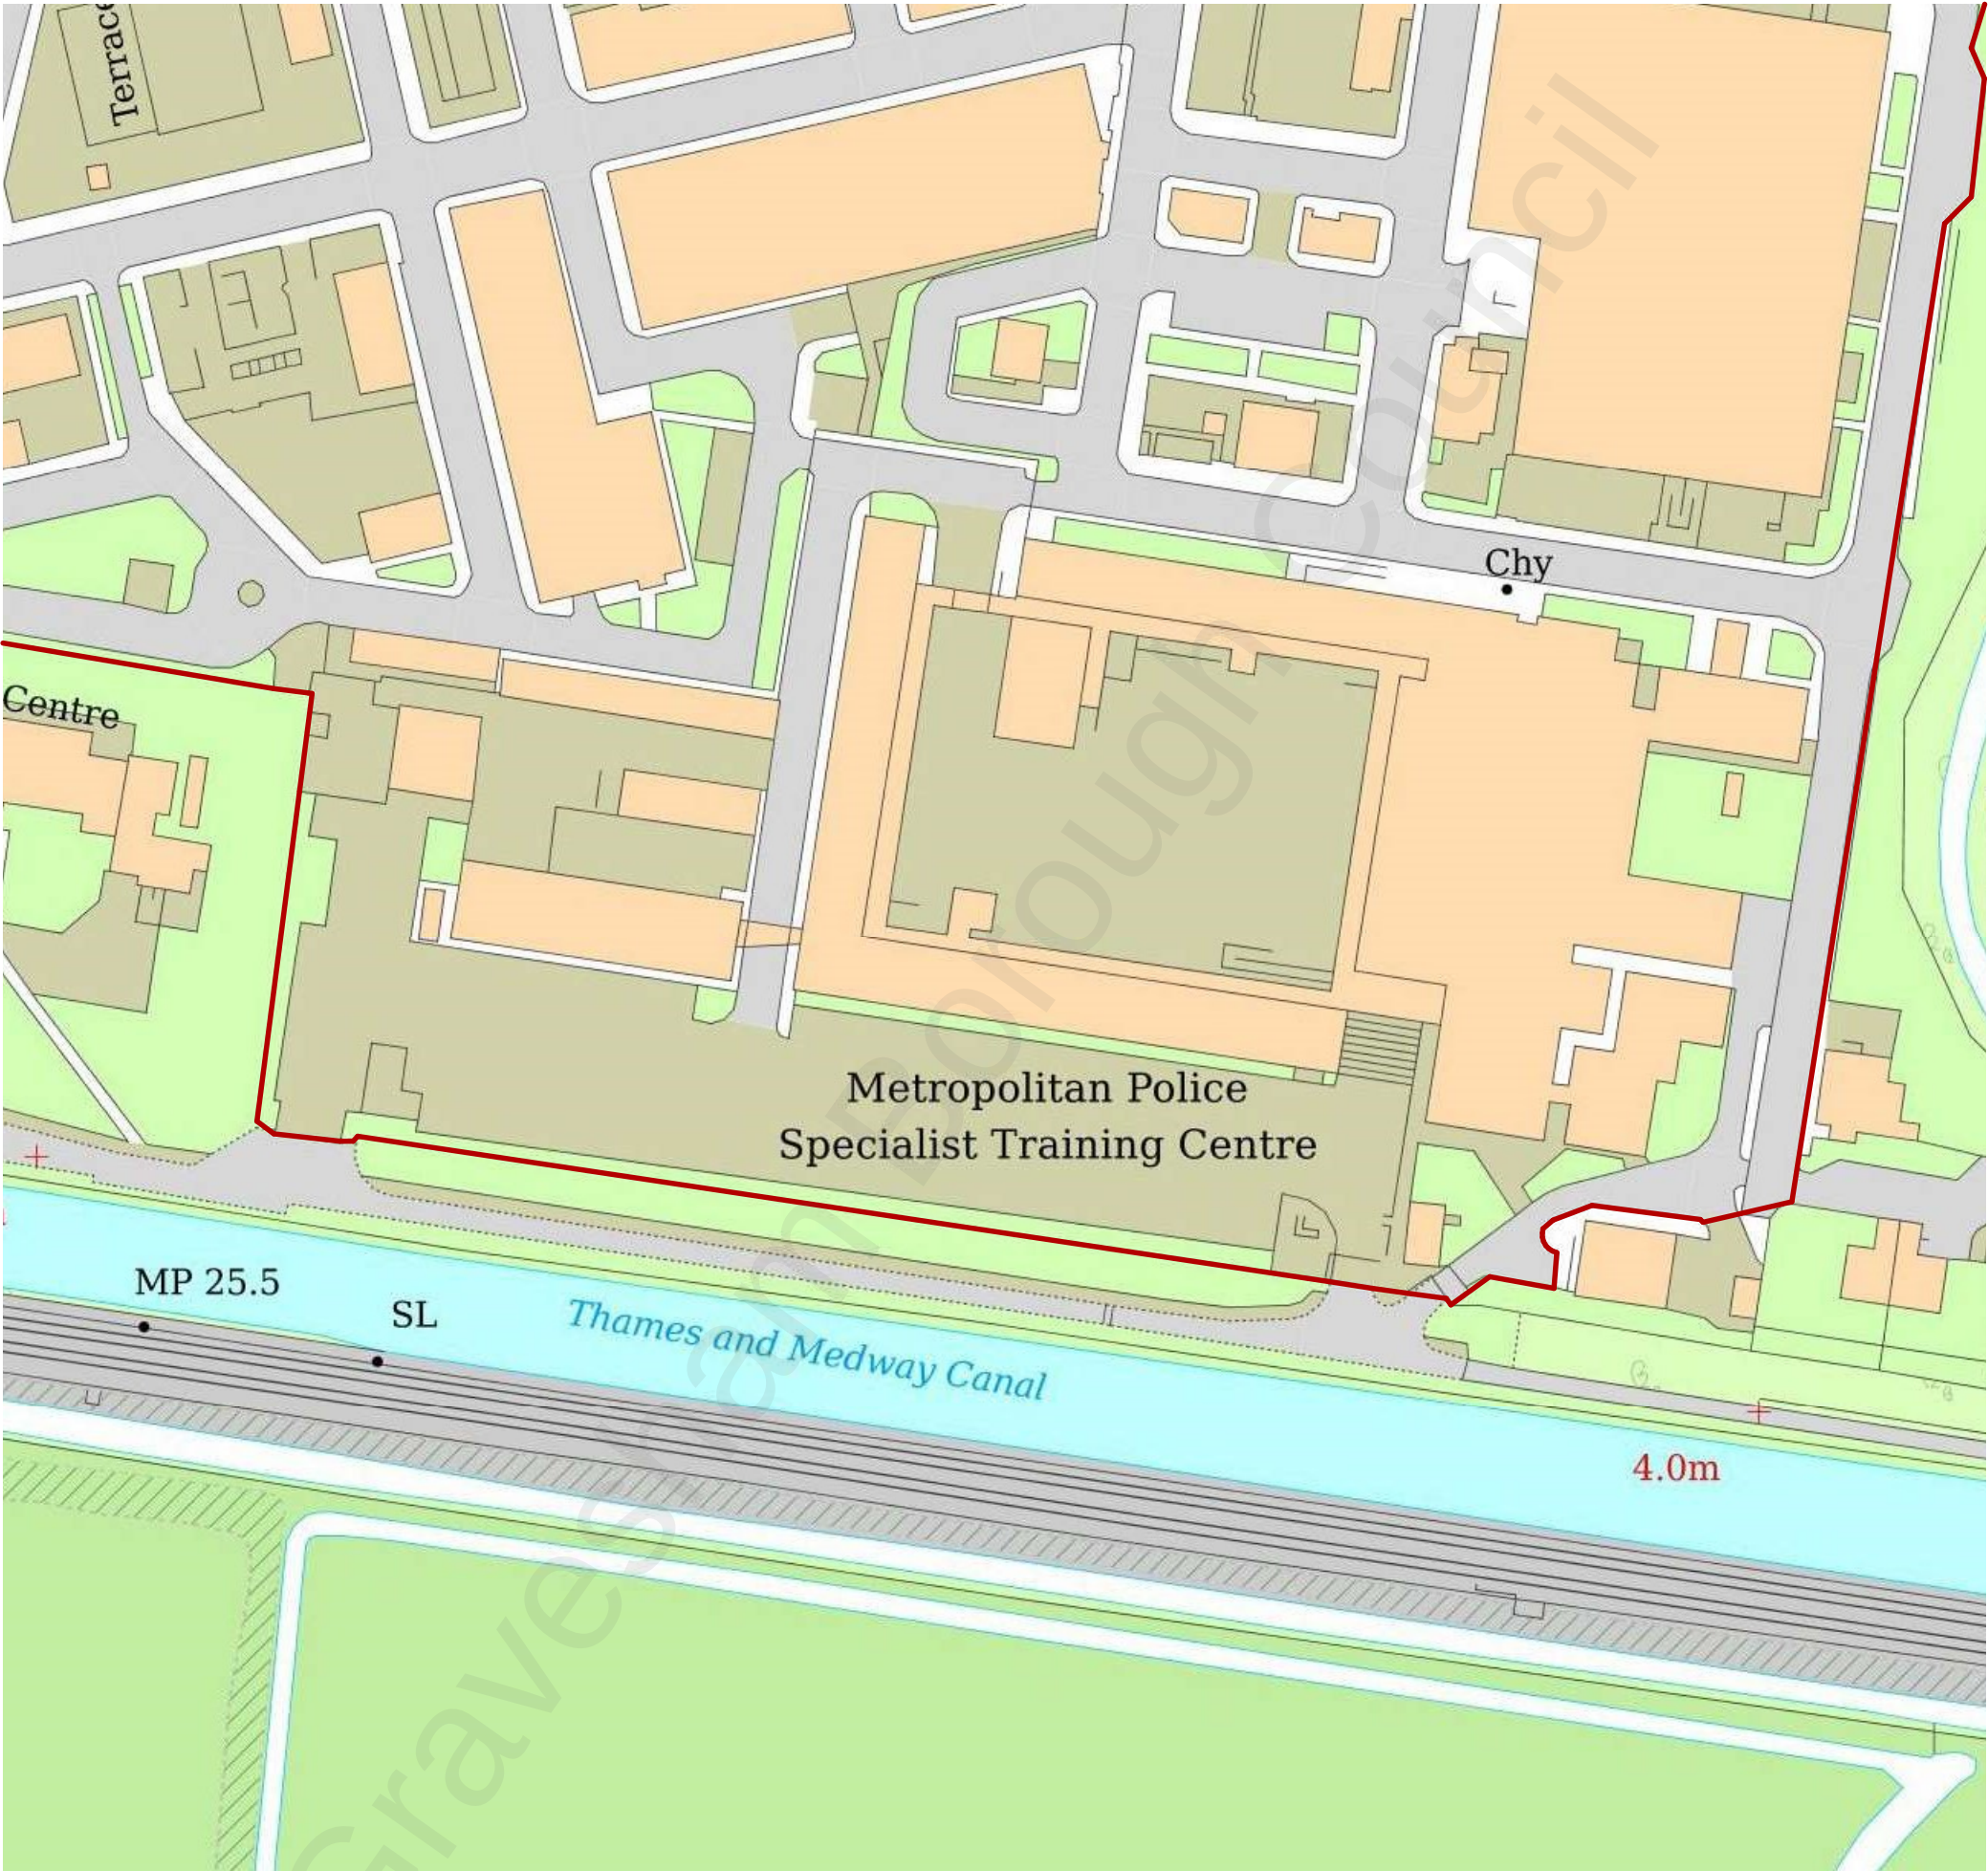


**Metropolitan Police, Metropolitan Police Specialist Training Centre, Mark Lane, Gravesend, DA12
2HN**

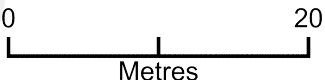

Scale: 1:500 at A1 
Scale: 1:1000 at A3 