



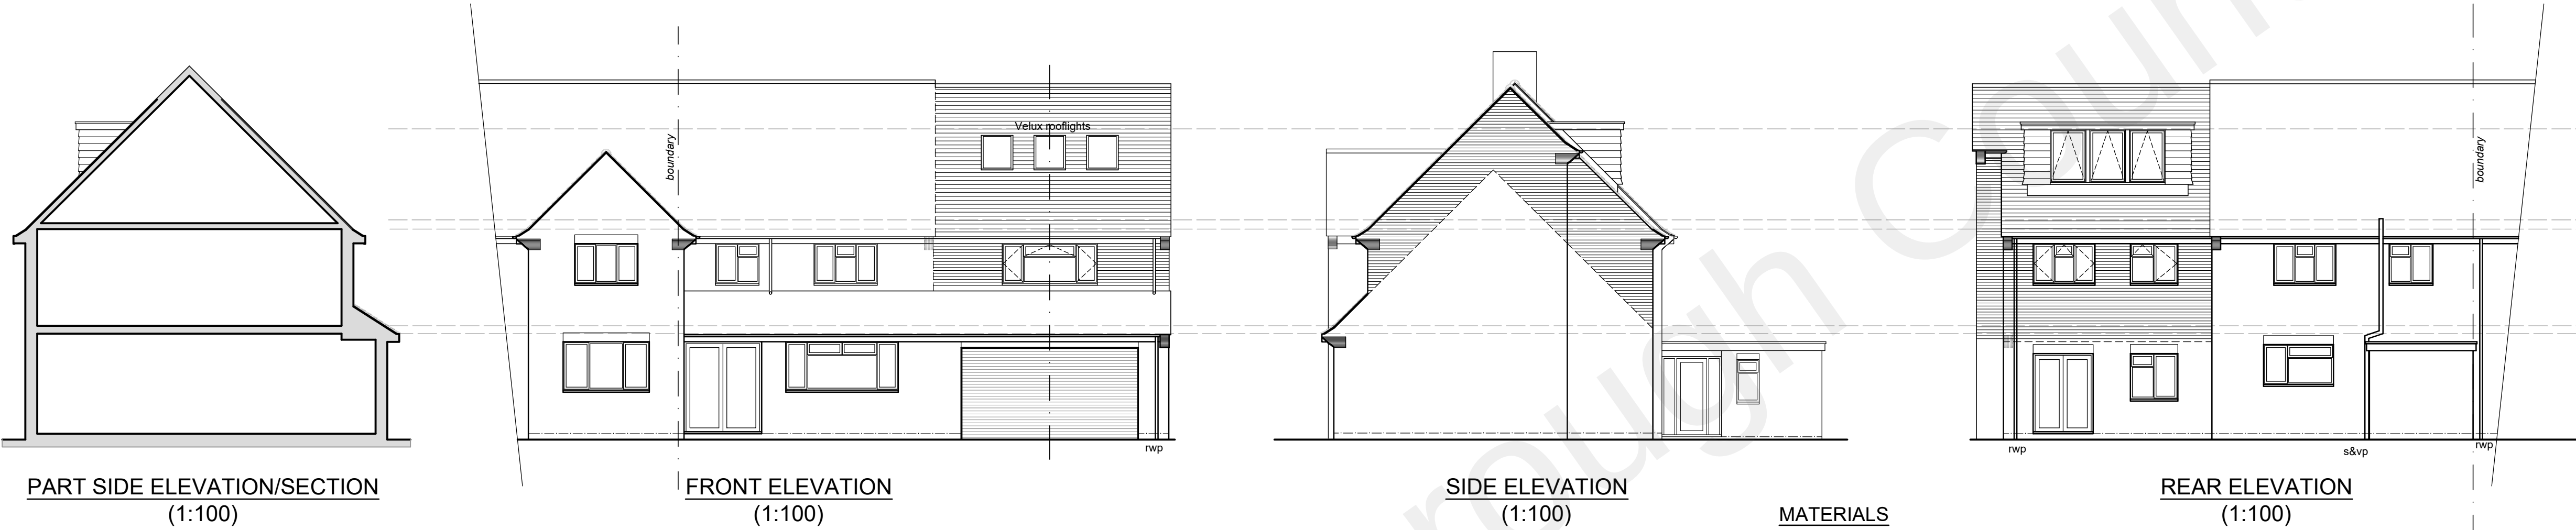


MATERIALS

ROOF
ROOF TILES - COLOUR TO MATCH MAIN DWELLING

WALLS
FACING BRICKWORK TO MATCH MAIN DWELLING

WINDOWS & DOORS
UPVC TO MATCH MAIN DWELLING

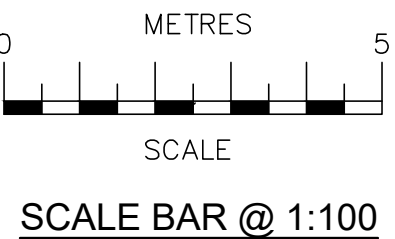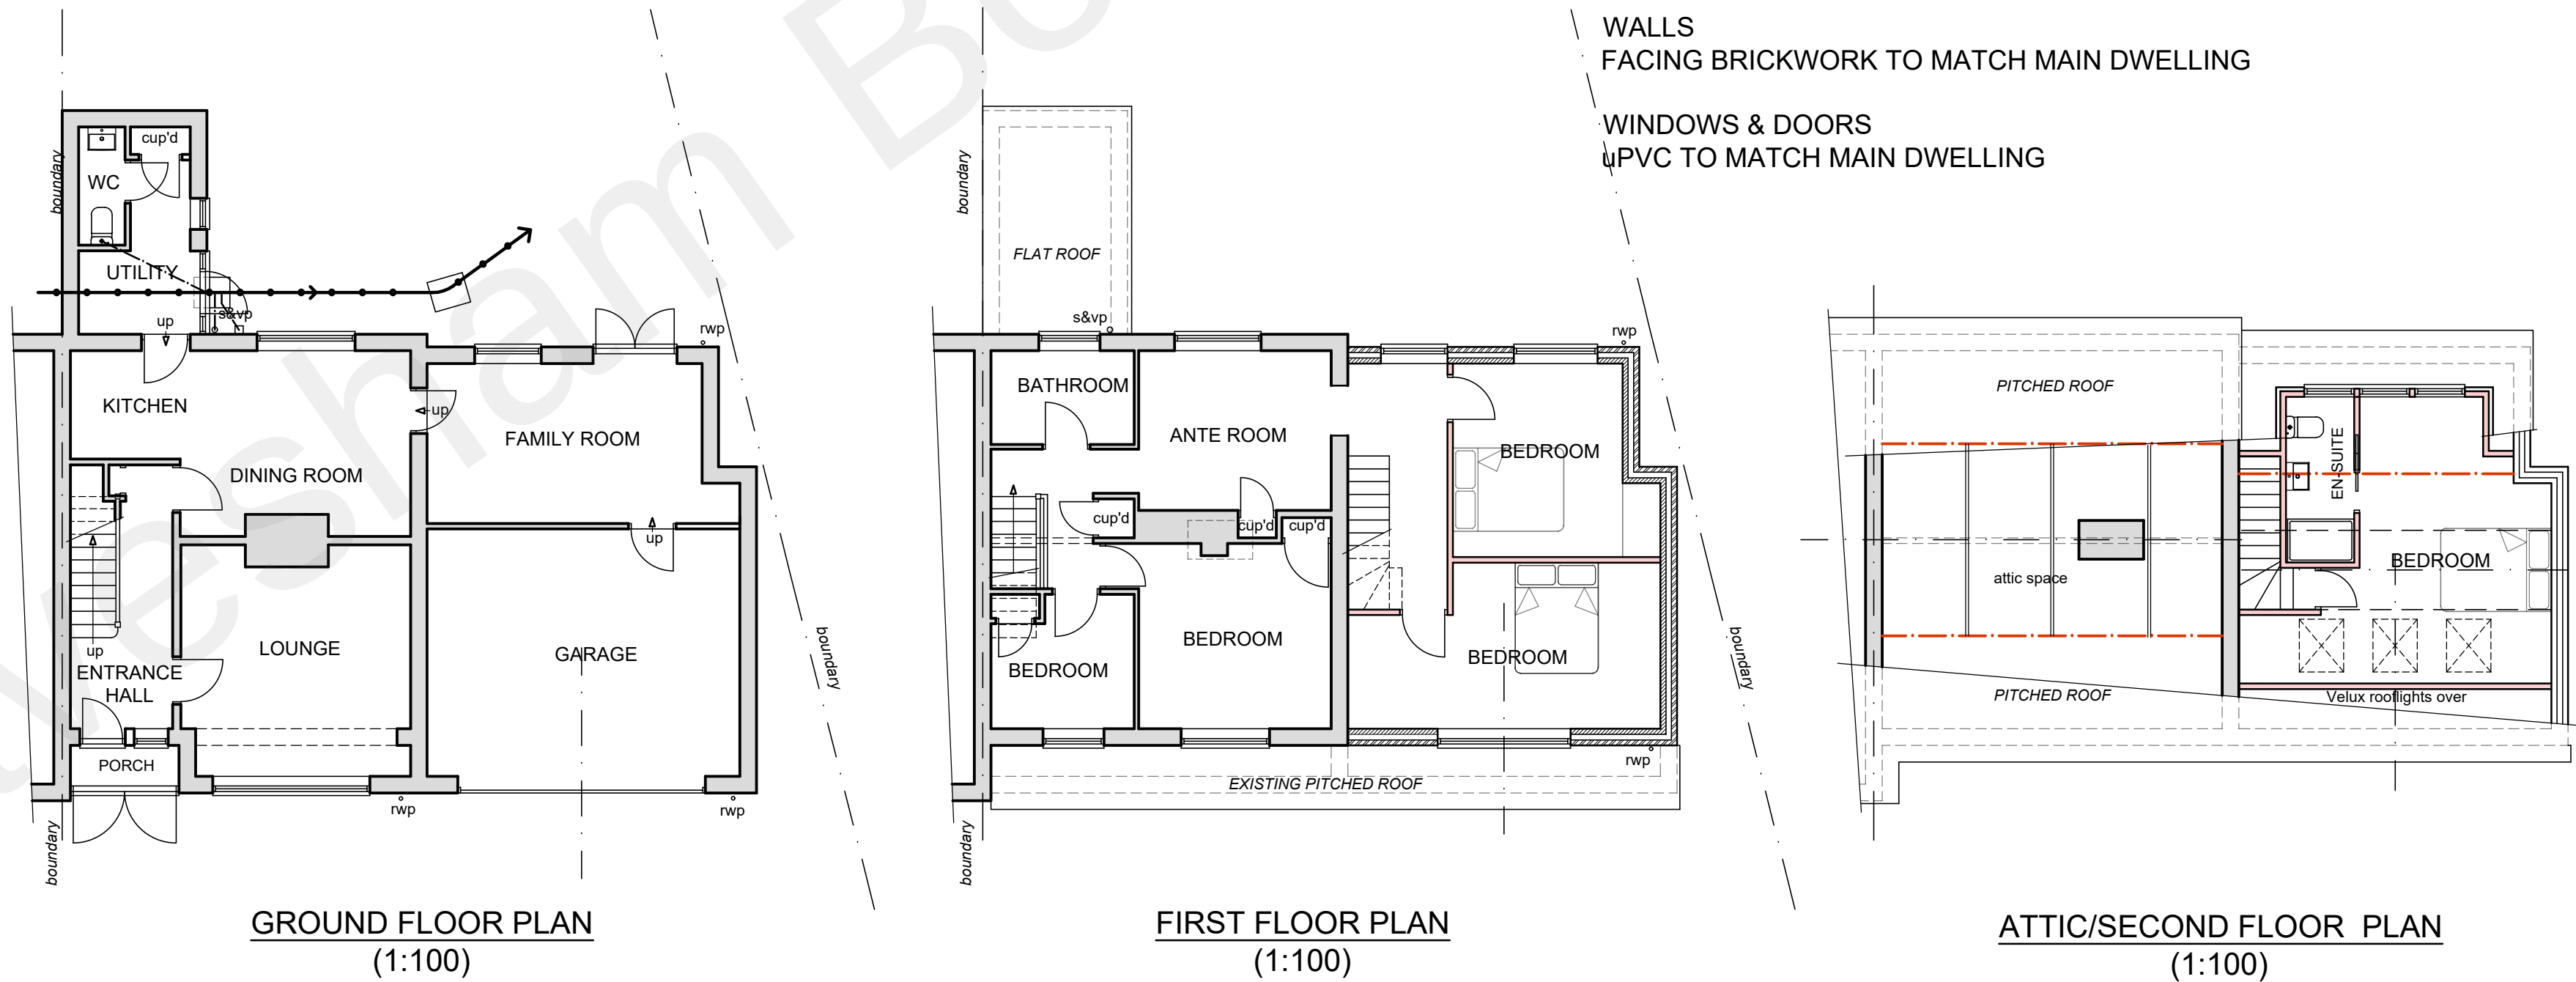

08/11/22	A	Gable to first floor extension removed
Date	No	Revision
Penfold Project Services		
Epmarket, Wrotham Road, Meopham, Kent, DA13 0JH Telephone: 01474 816690 e-mail: apenfold448@btinternet.com		
Job Title:	1 HUNTINGFIELD ROAD MEOPHAM KENT DA13 0EY	
Dwg Title:	PLANS & ELEVATIONS AS PROPOSED	
Scale:	1:100 @ A2	
Dwg No.:	02A	
Date:	August 2022	