
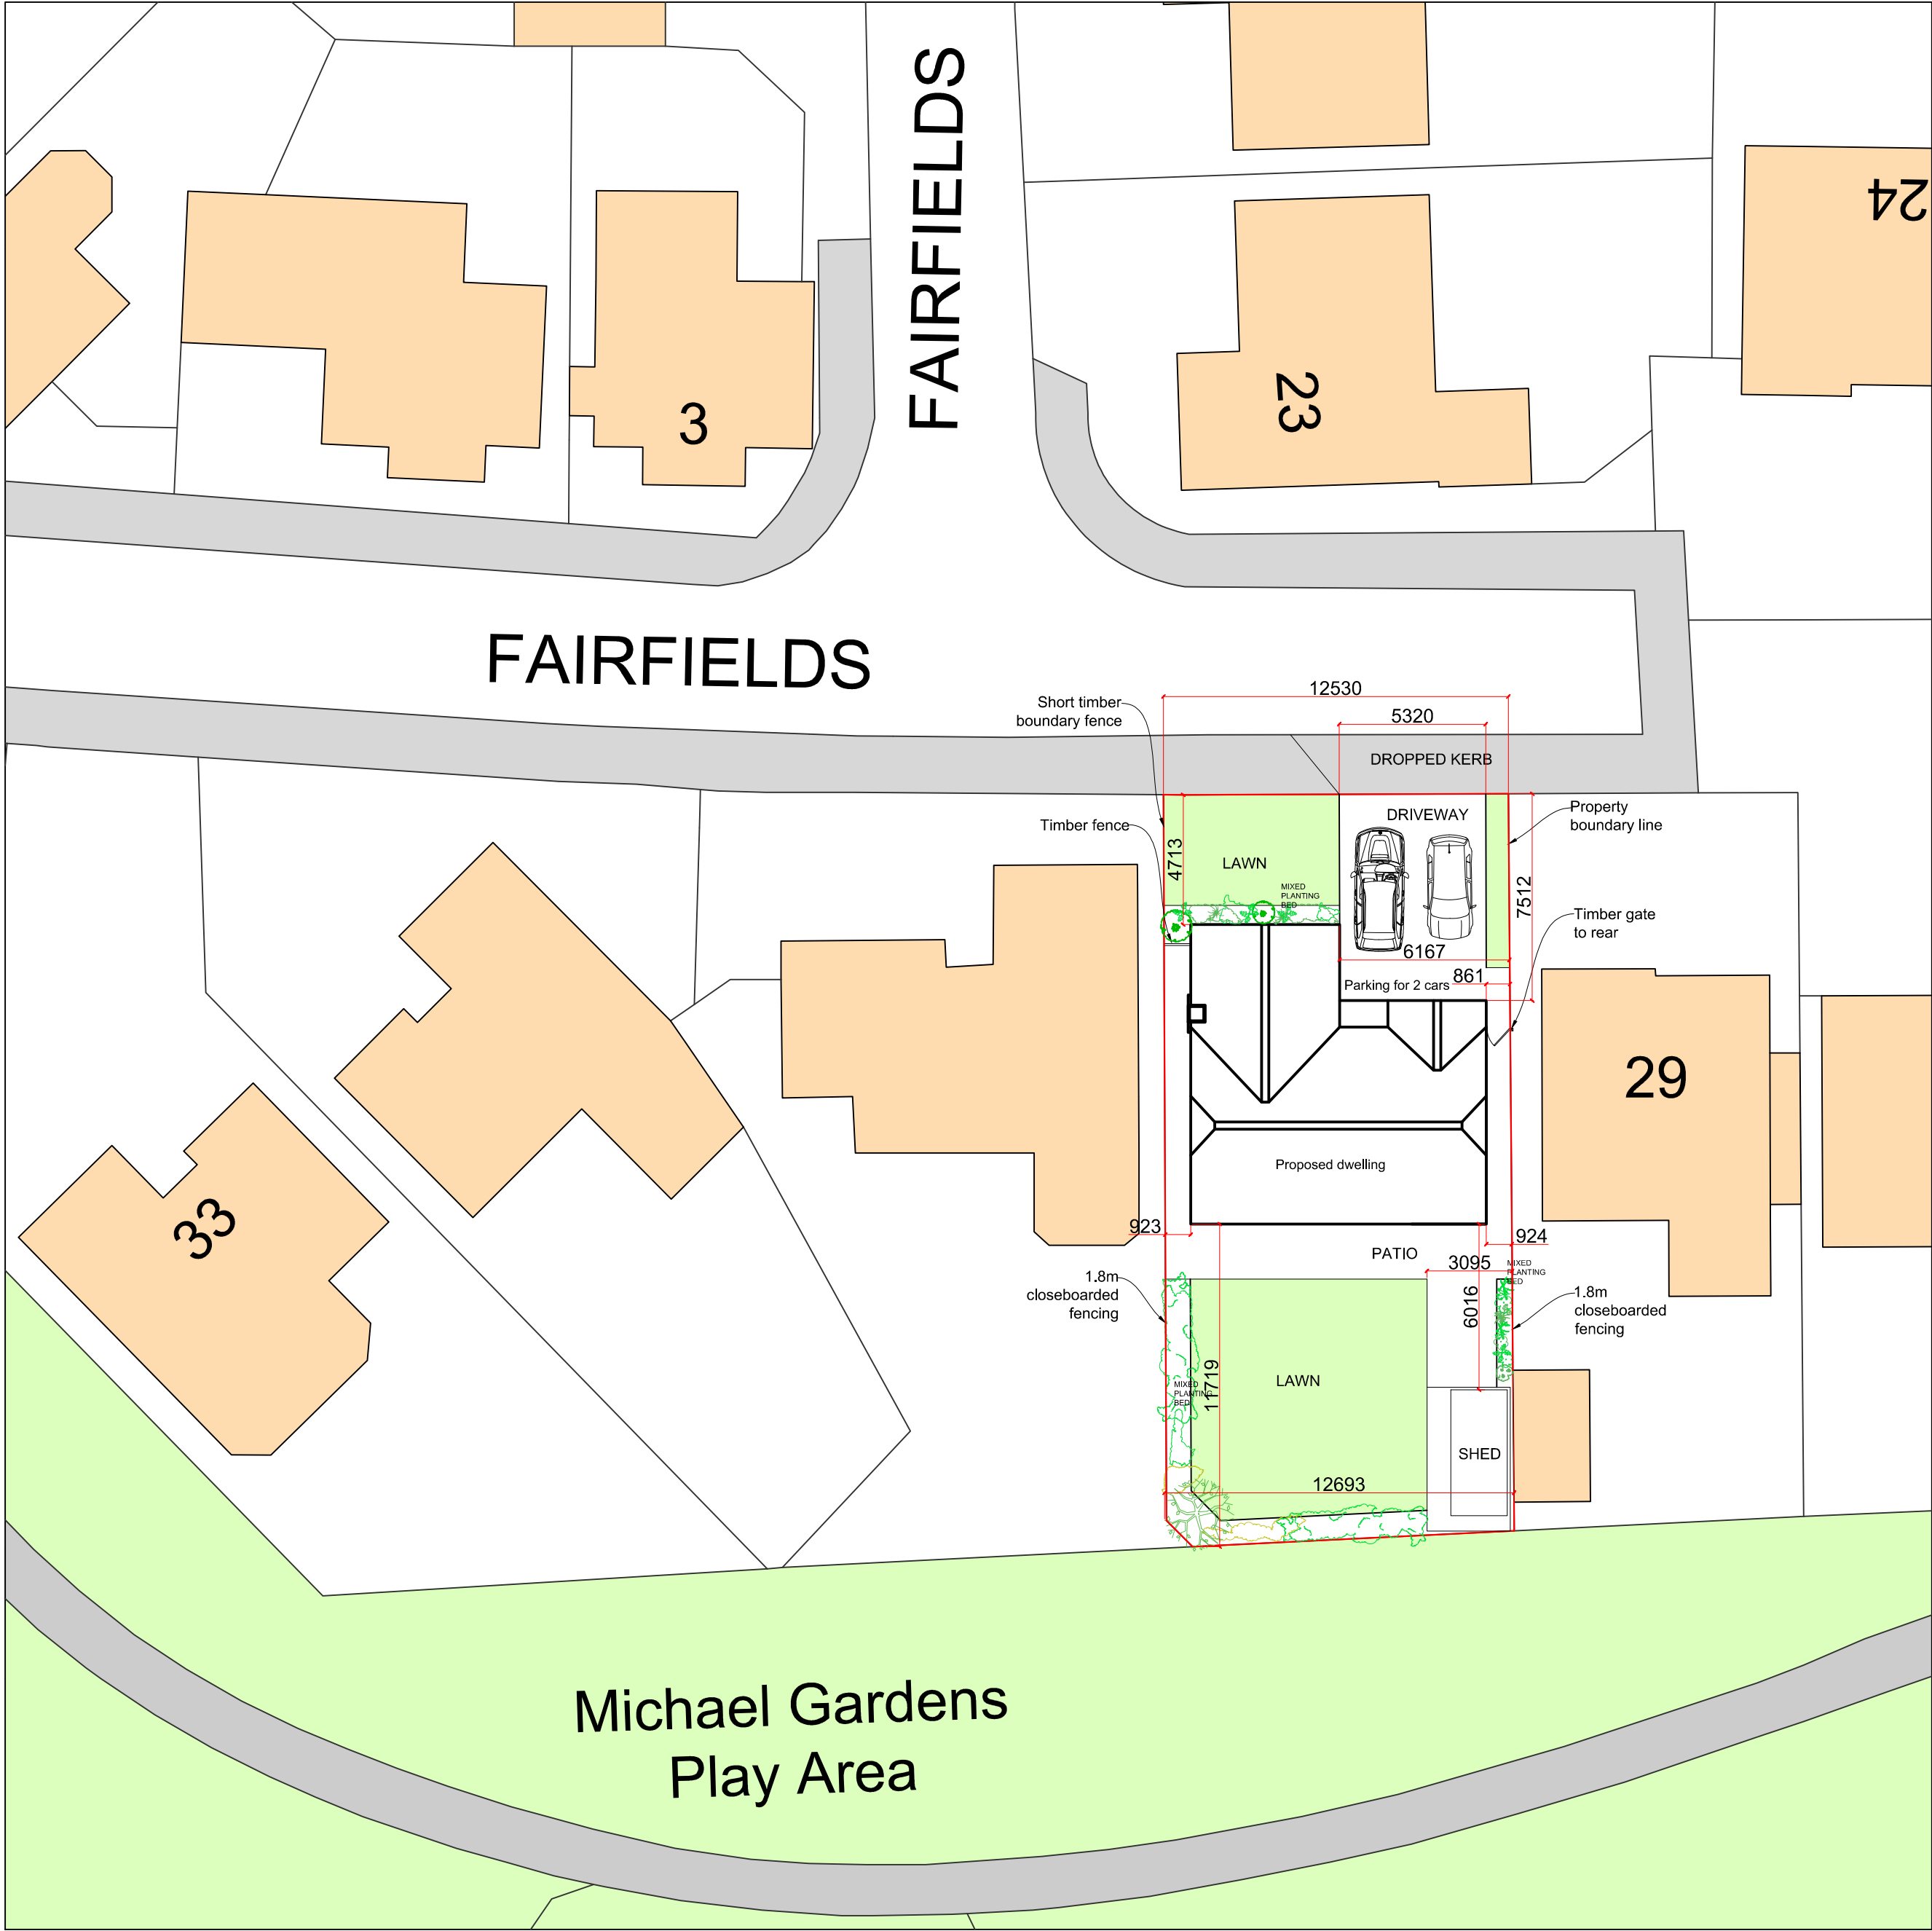
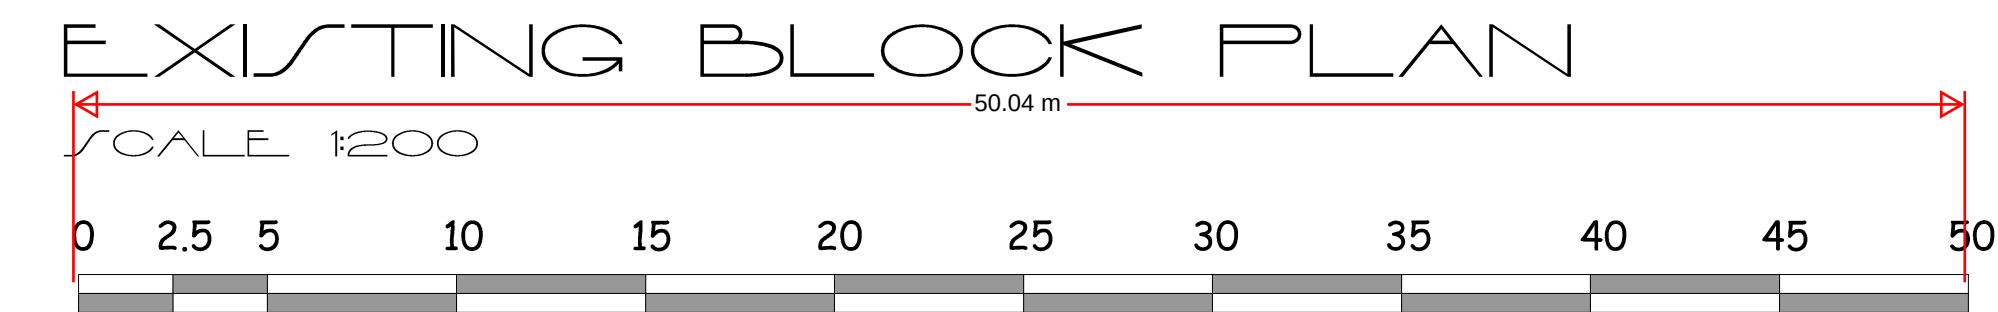
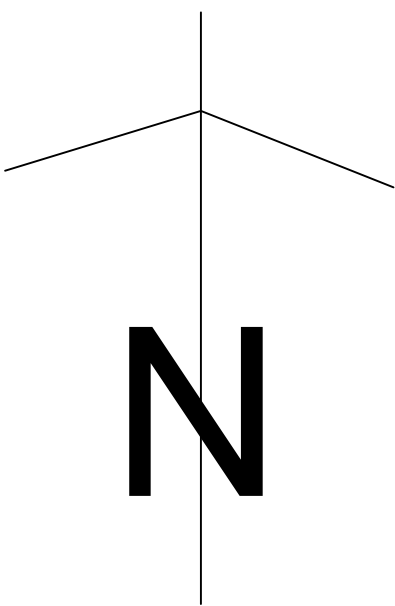


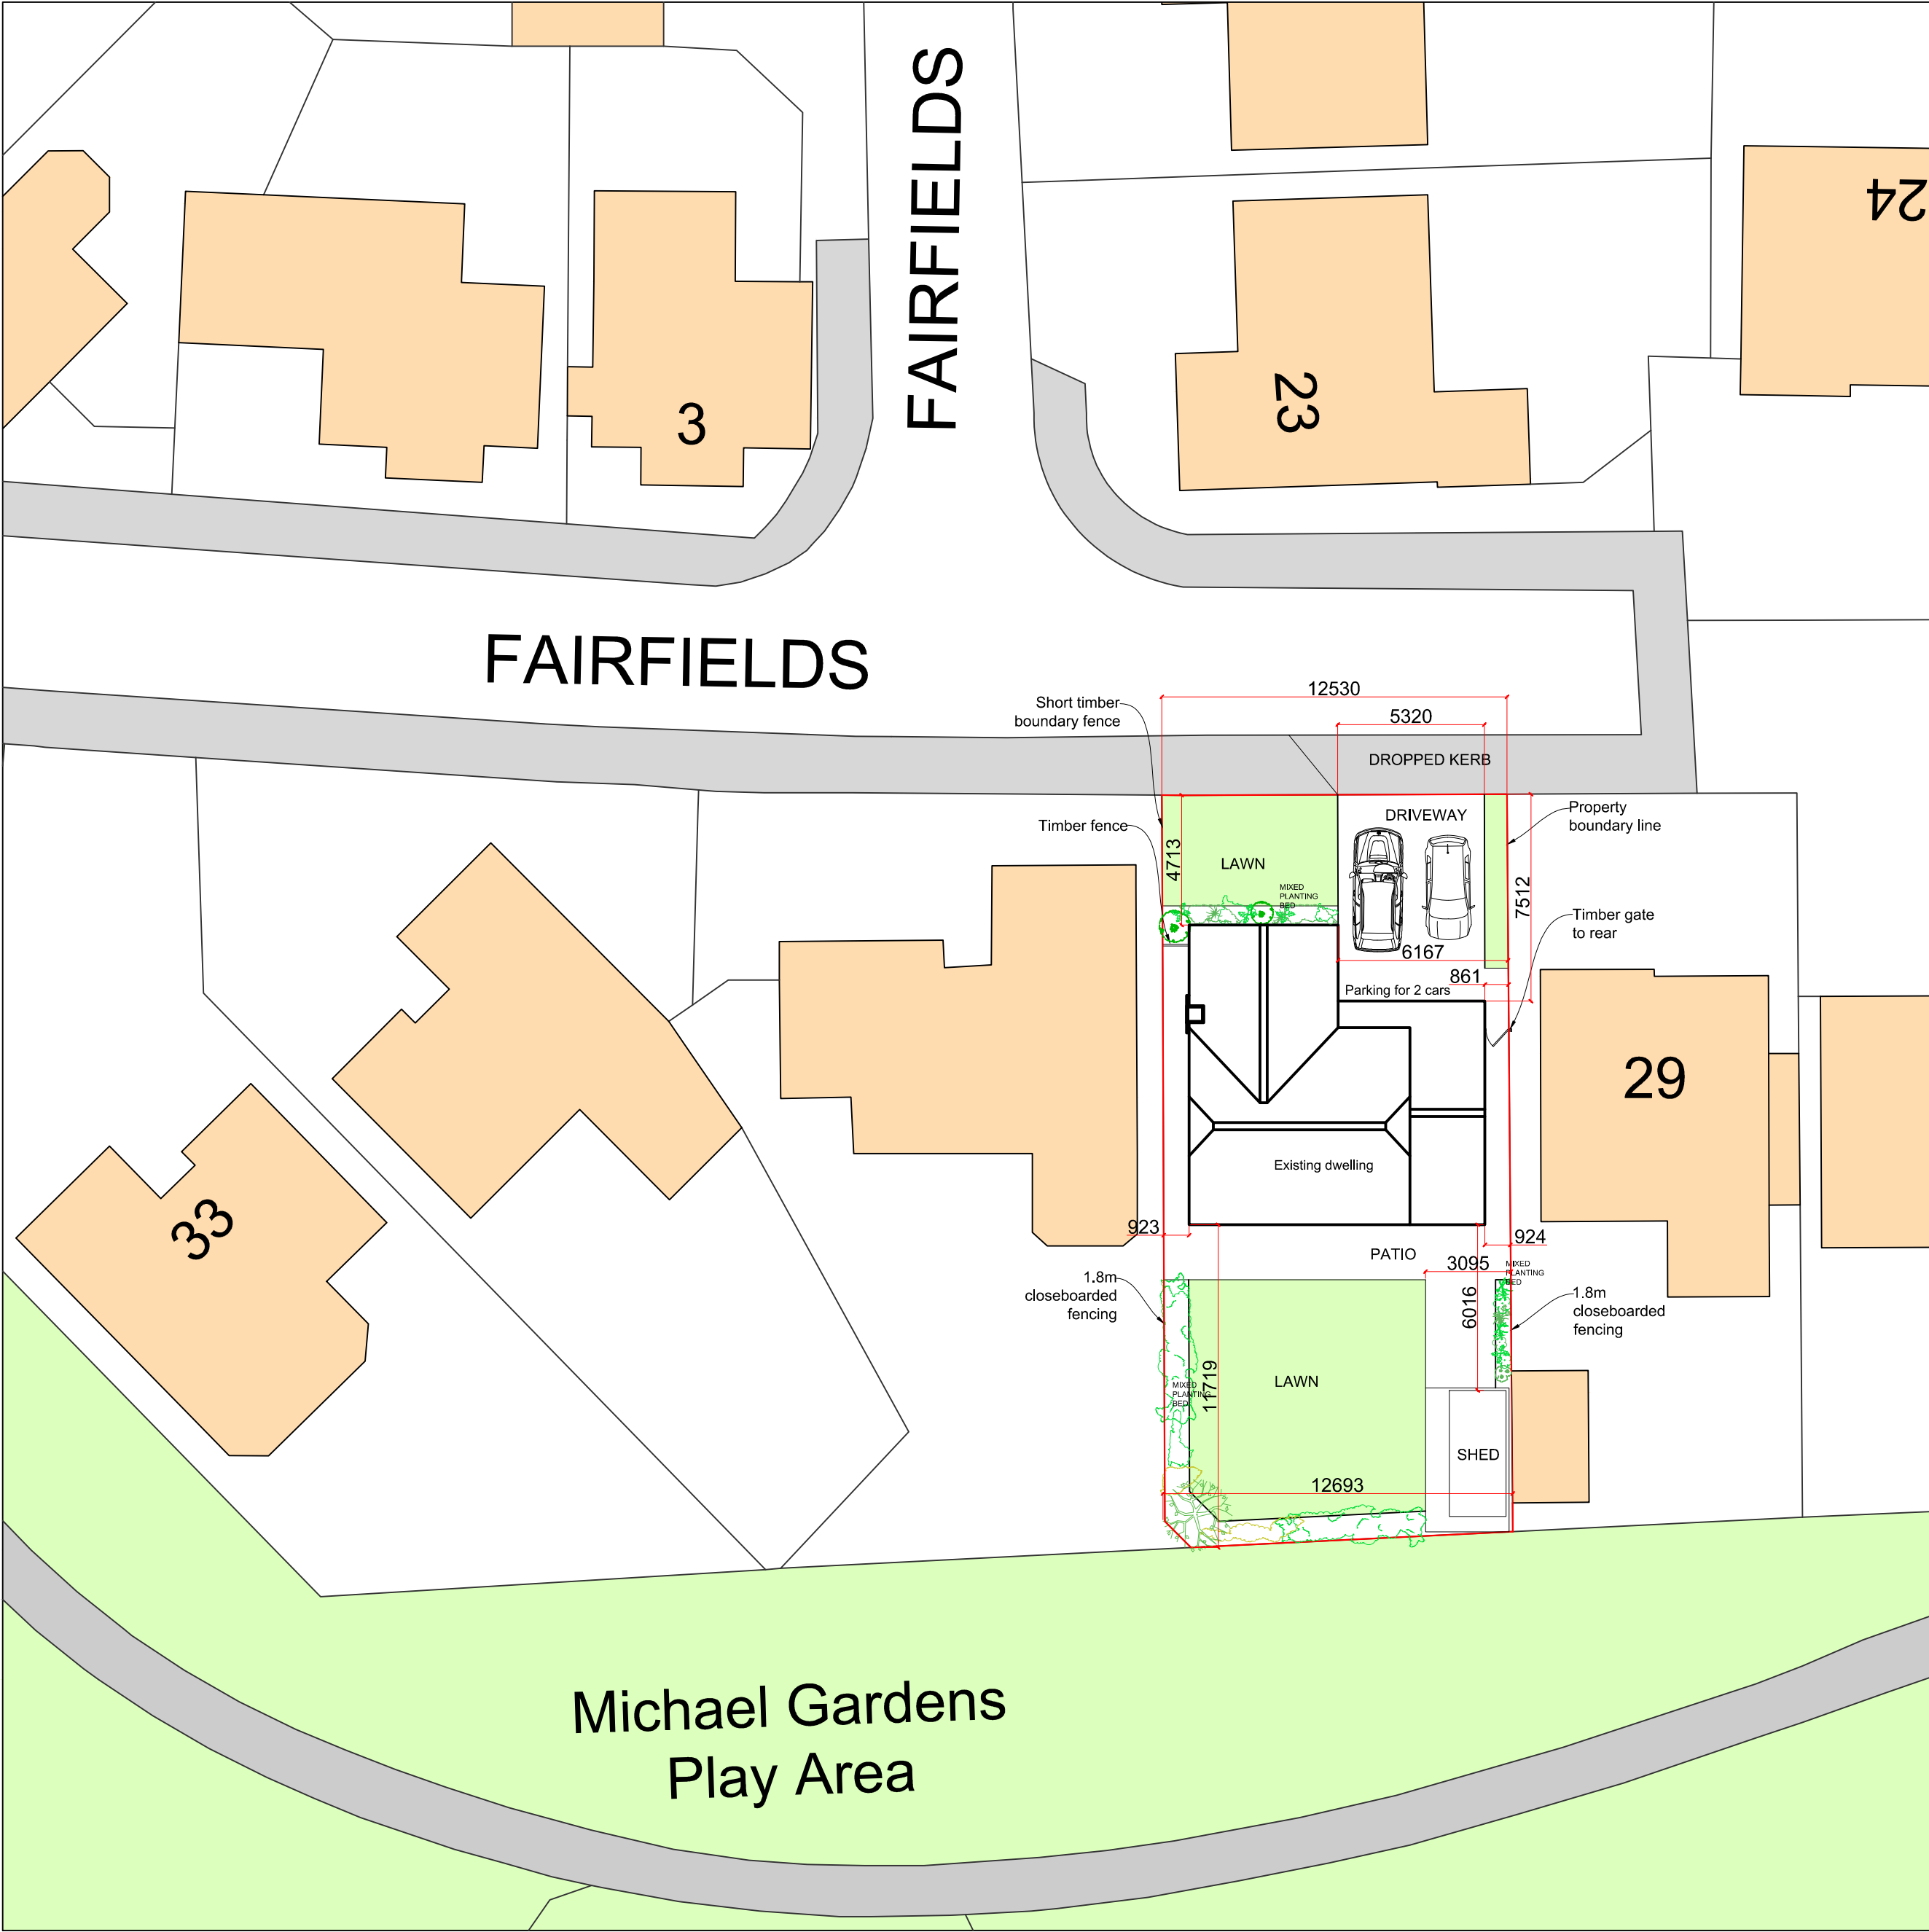

PROPOSED BLOCK PLAN

SAHOTA ARCHITECTURAL SERVICES			
CLIENT		Mr & Mrs Bhangle	
SITE		30 Fairfields Gravesend Kent DA12 4QG	
DRAWING TITLE		Existing & Proposed Block Plan	
SCALE		1:200 @A1	
DATE	August 2024	DRAWING NO.	24/08/04

All dimensions to be verified on site before works