


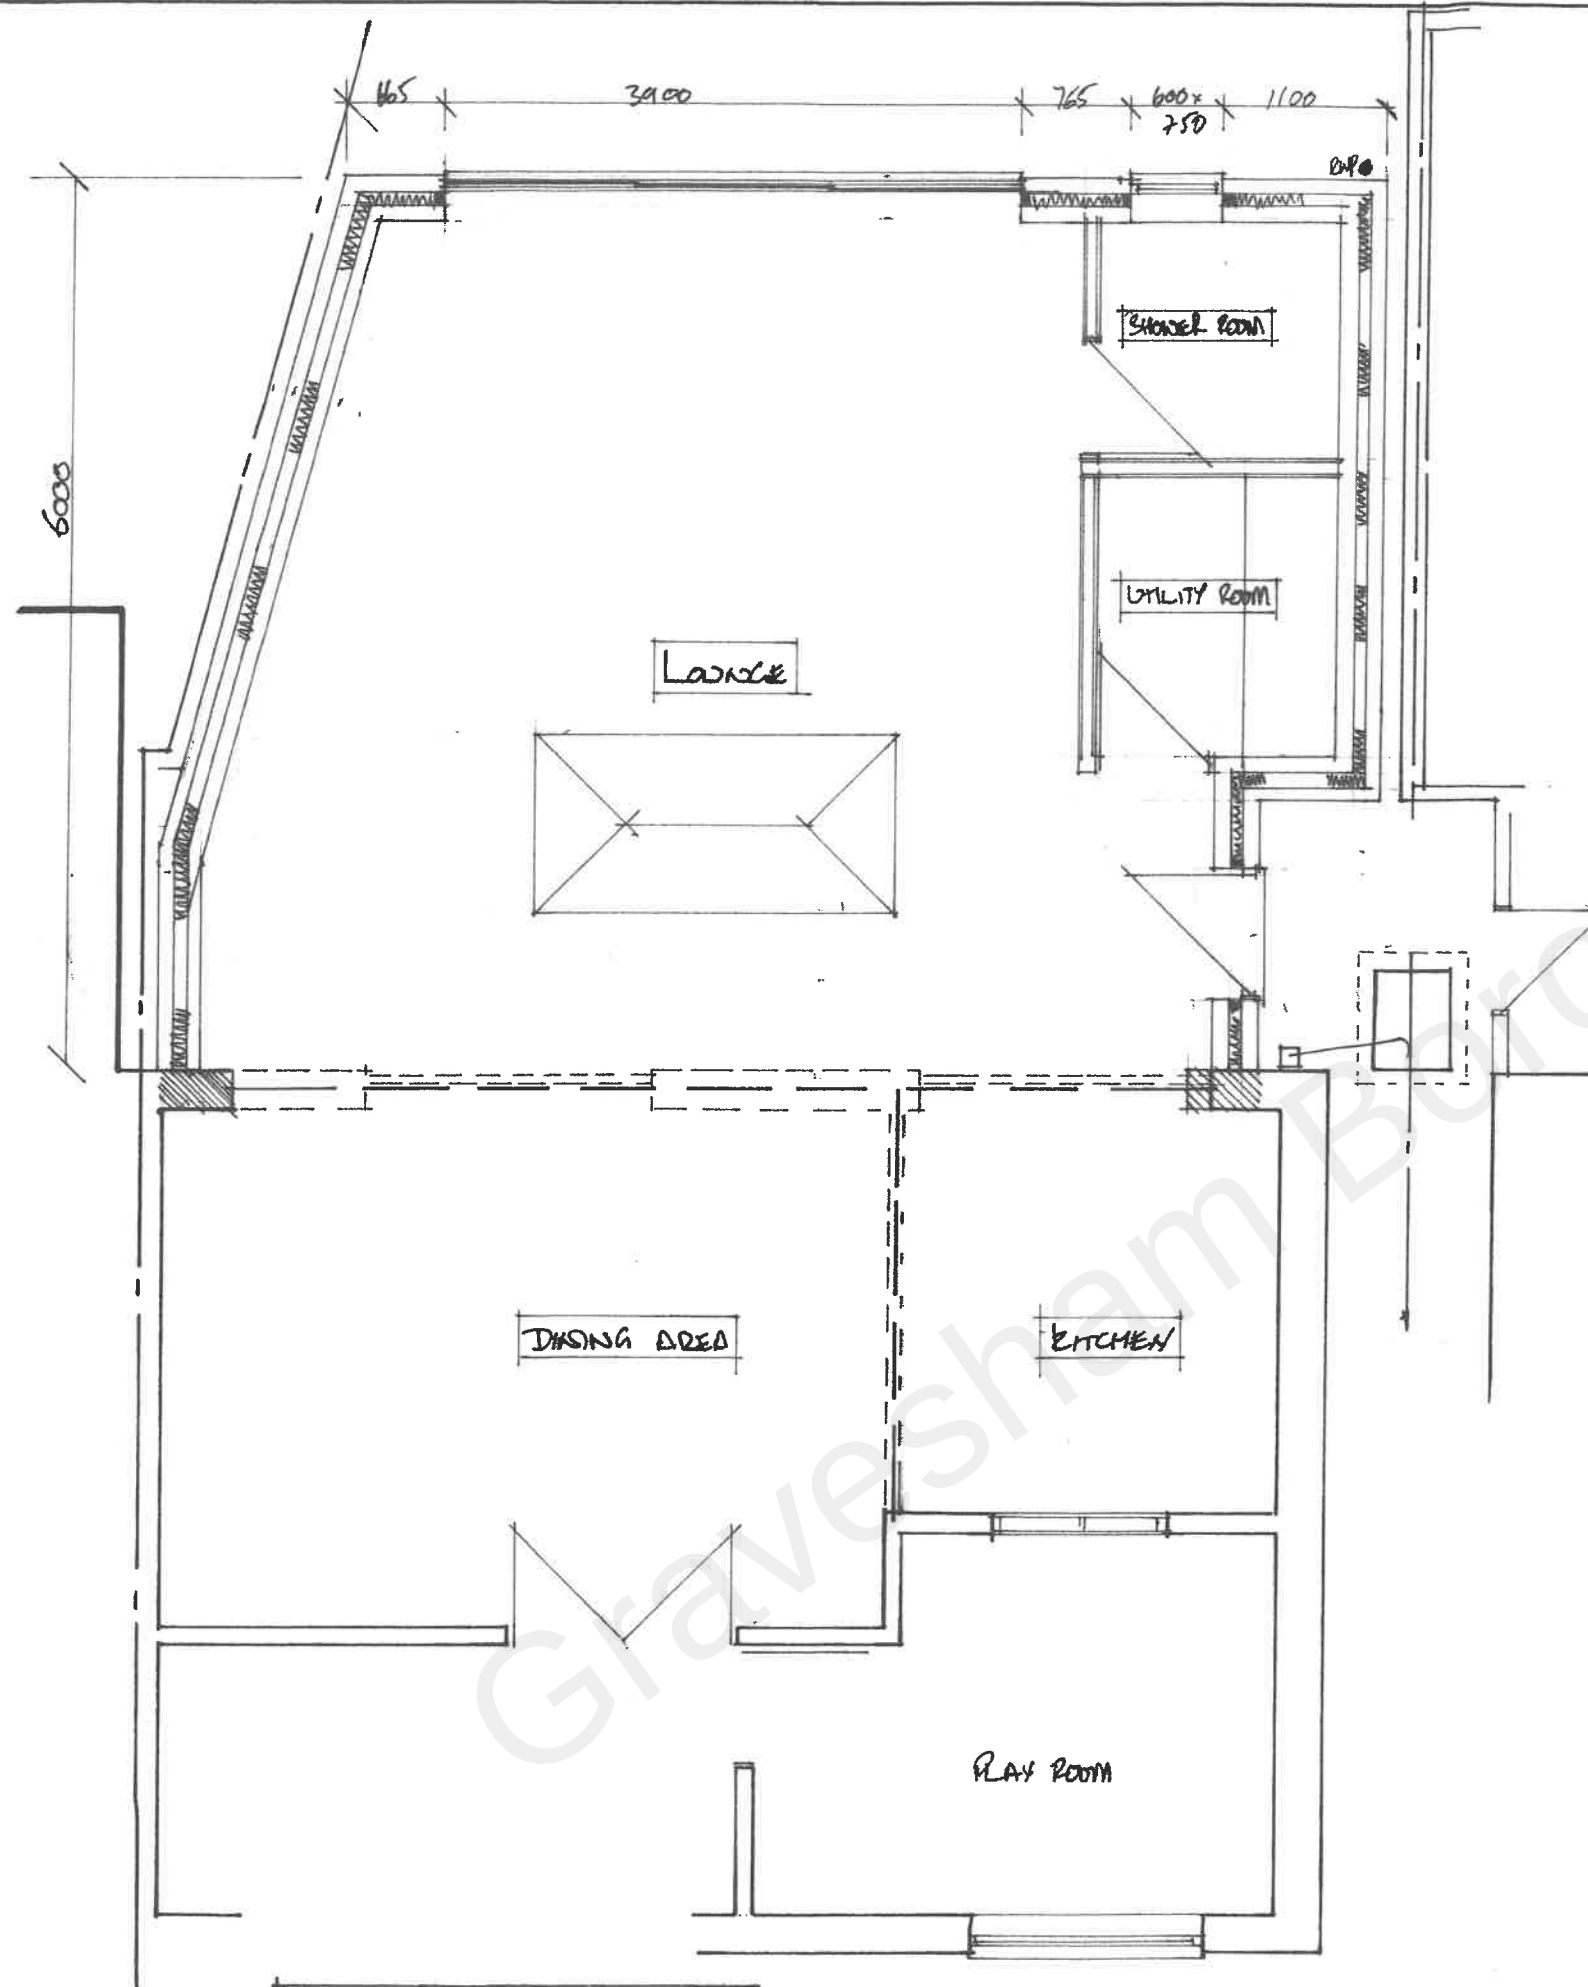

PROMISED Ground Floor Plan

1:50 0 1 2 3 4

SINGLE STOREY REAR
EXTENSION

MRS M. VASYK
9 MAYNES ROAD
NORTHFLEET
KENT DN11 7HL

1/50 1/00 2300 Oct 21

DETA No 21/09/05 02