




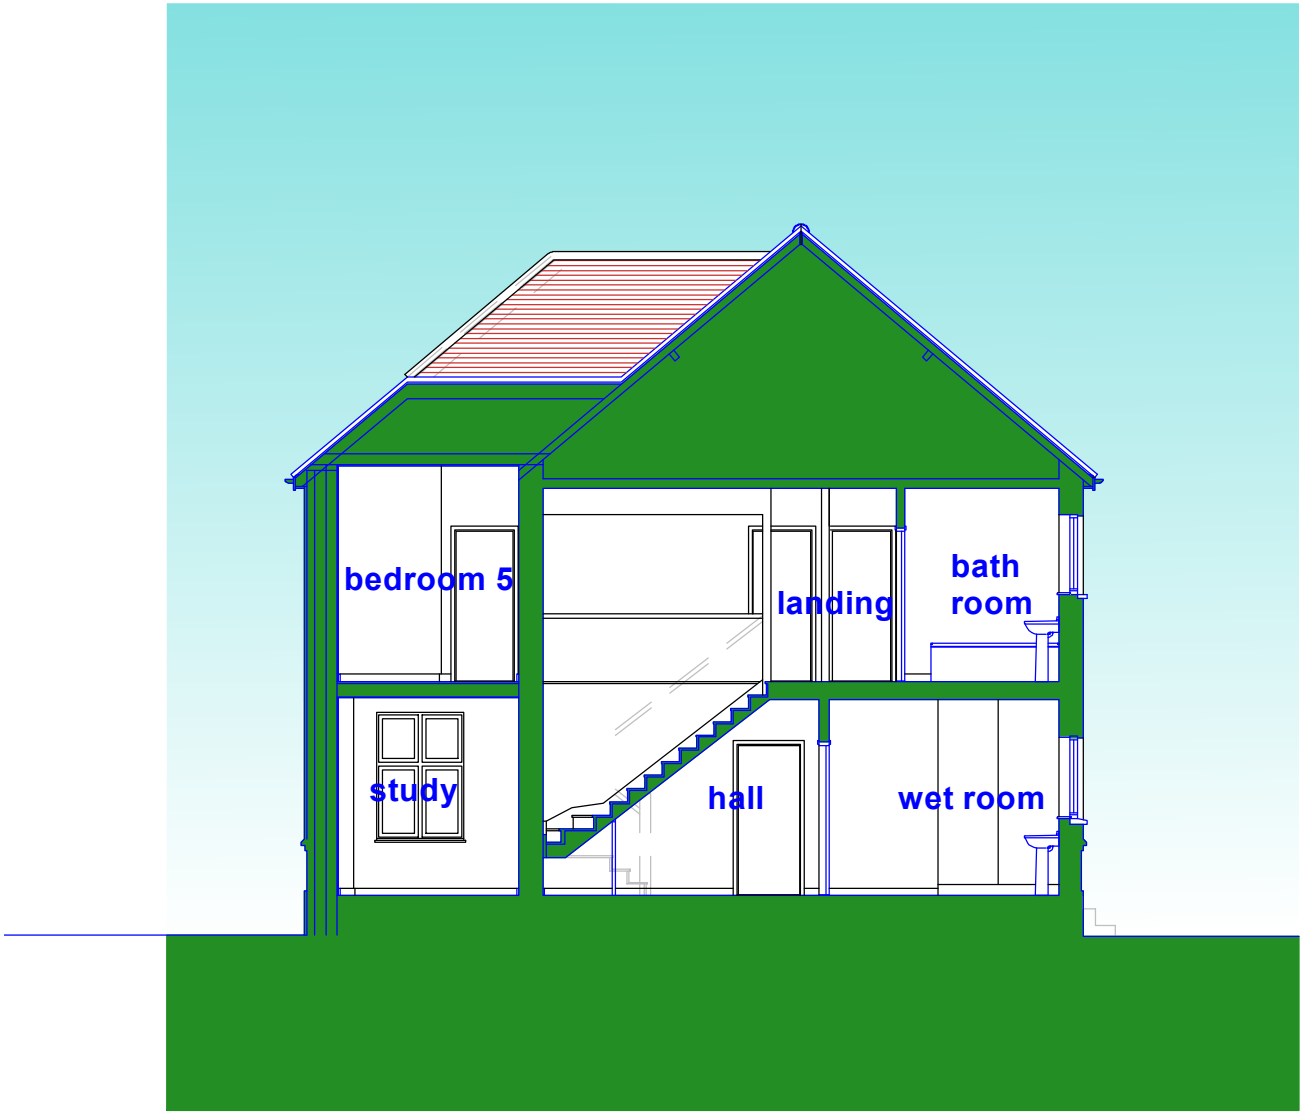

section aa

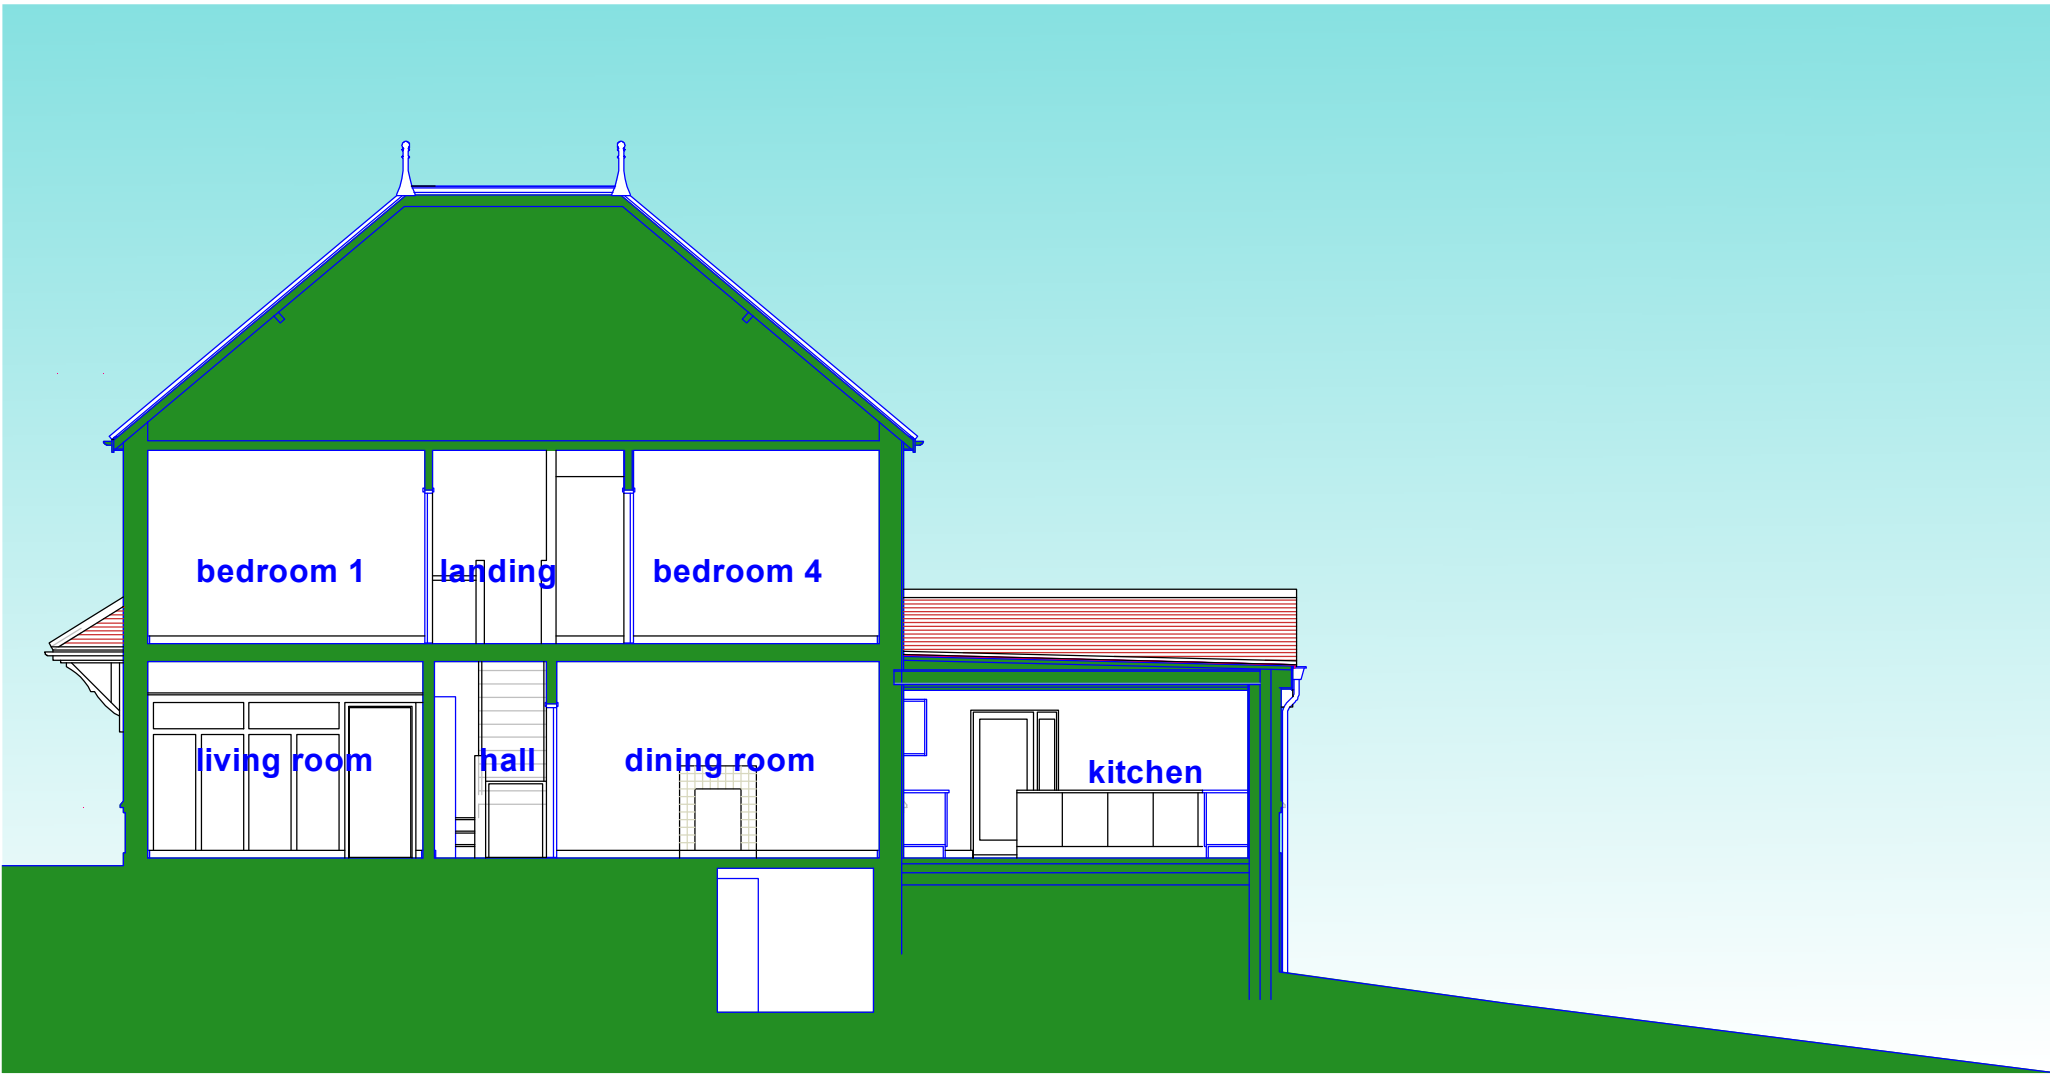

section bb

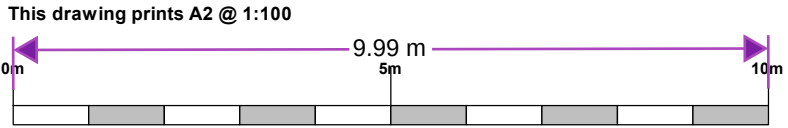

SCHEME / SHEET			59 Old Road East, Gravesend, DA12 1NW: Mr & Mrs S. Randhawa Proposed Sections	Rev A. Privacy Screens Added 16Jul24 Rev B. Raised Terrace Removed 03Mar25	
SCALE	DATE	DRAWING NUMBER			
1:100	April 2024	551/PL05B	 JEREMY S. ISHERWOOD B. Sc. (hons), B. Arch. (Wales), R.I.B.A. Chartered Architect 34 Chalky Bank, Gravesend, Kent, DA11 7NY Telephone / Fax: 01474-533793		
© This drawing remains the property of the Architect and may not be reproduced in whole or part without his written permission.					