

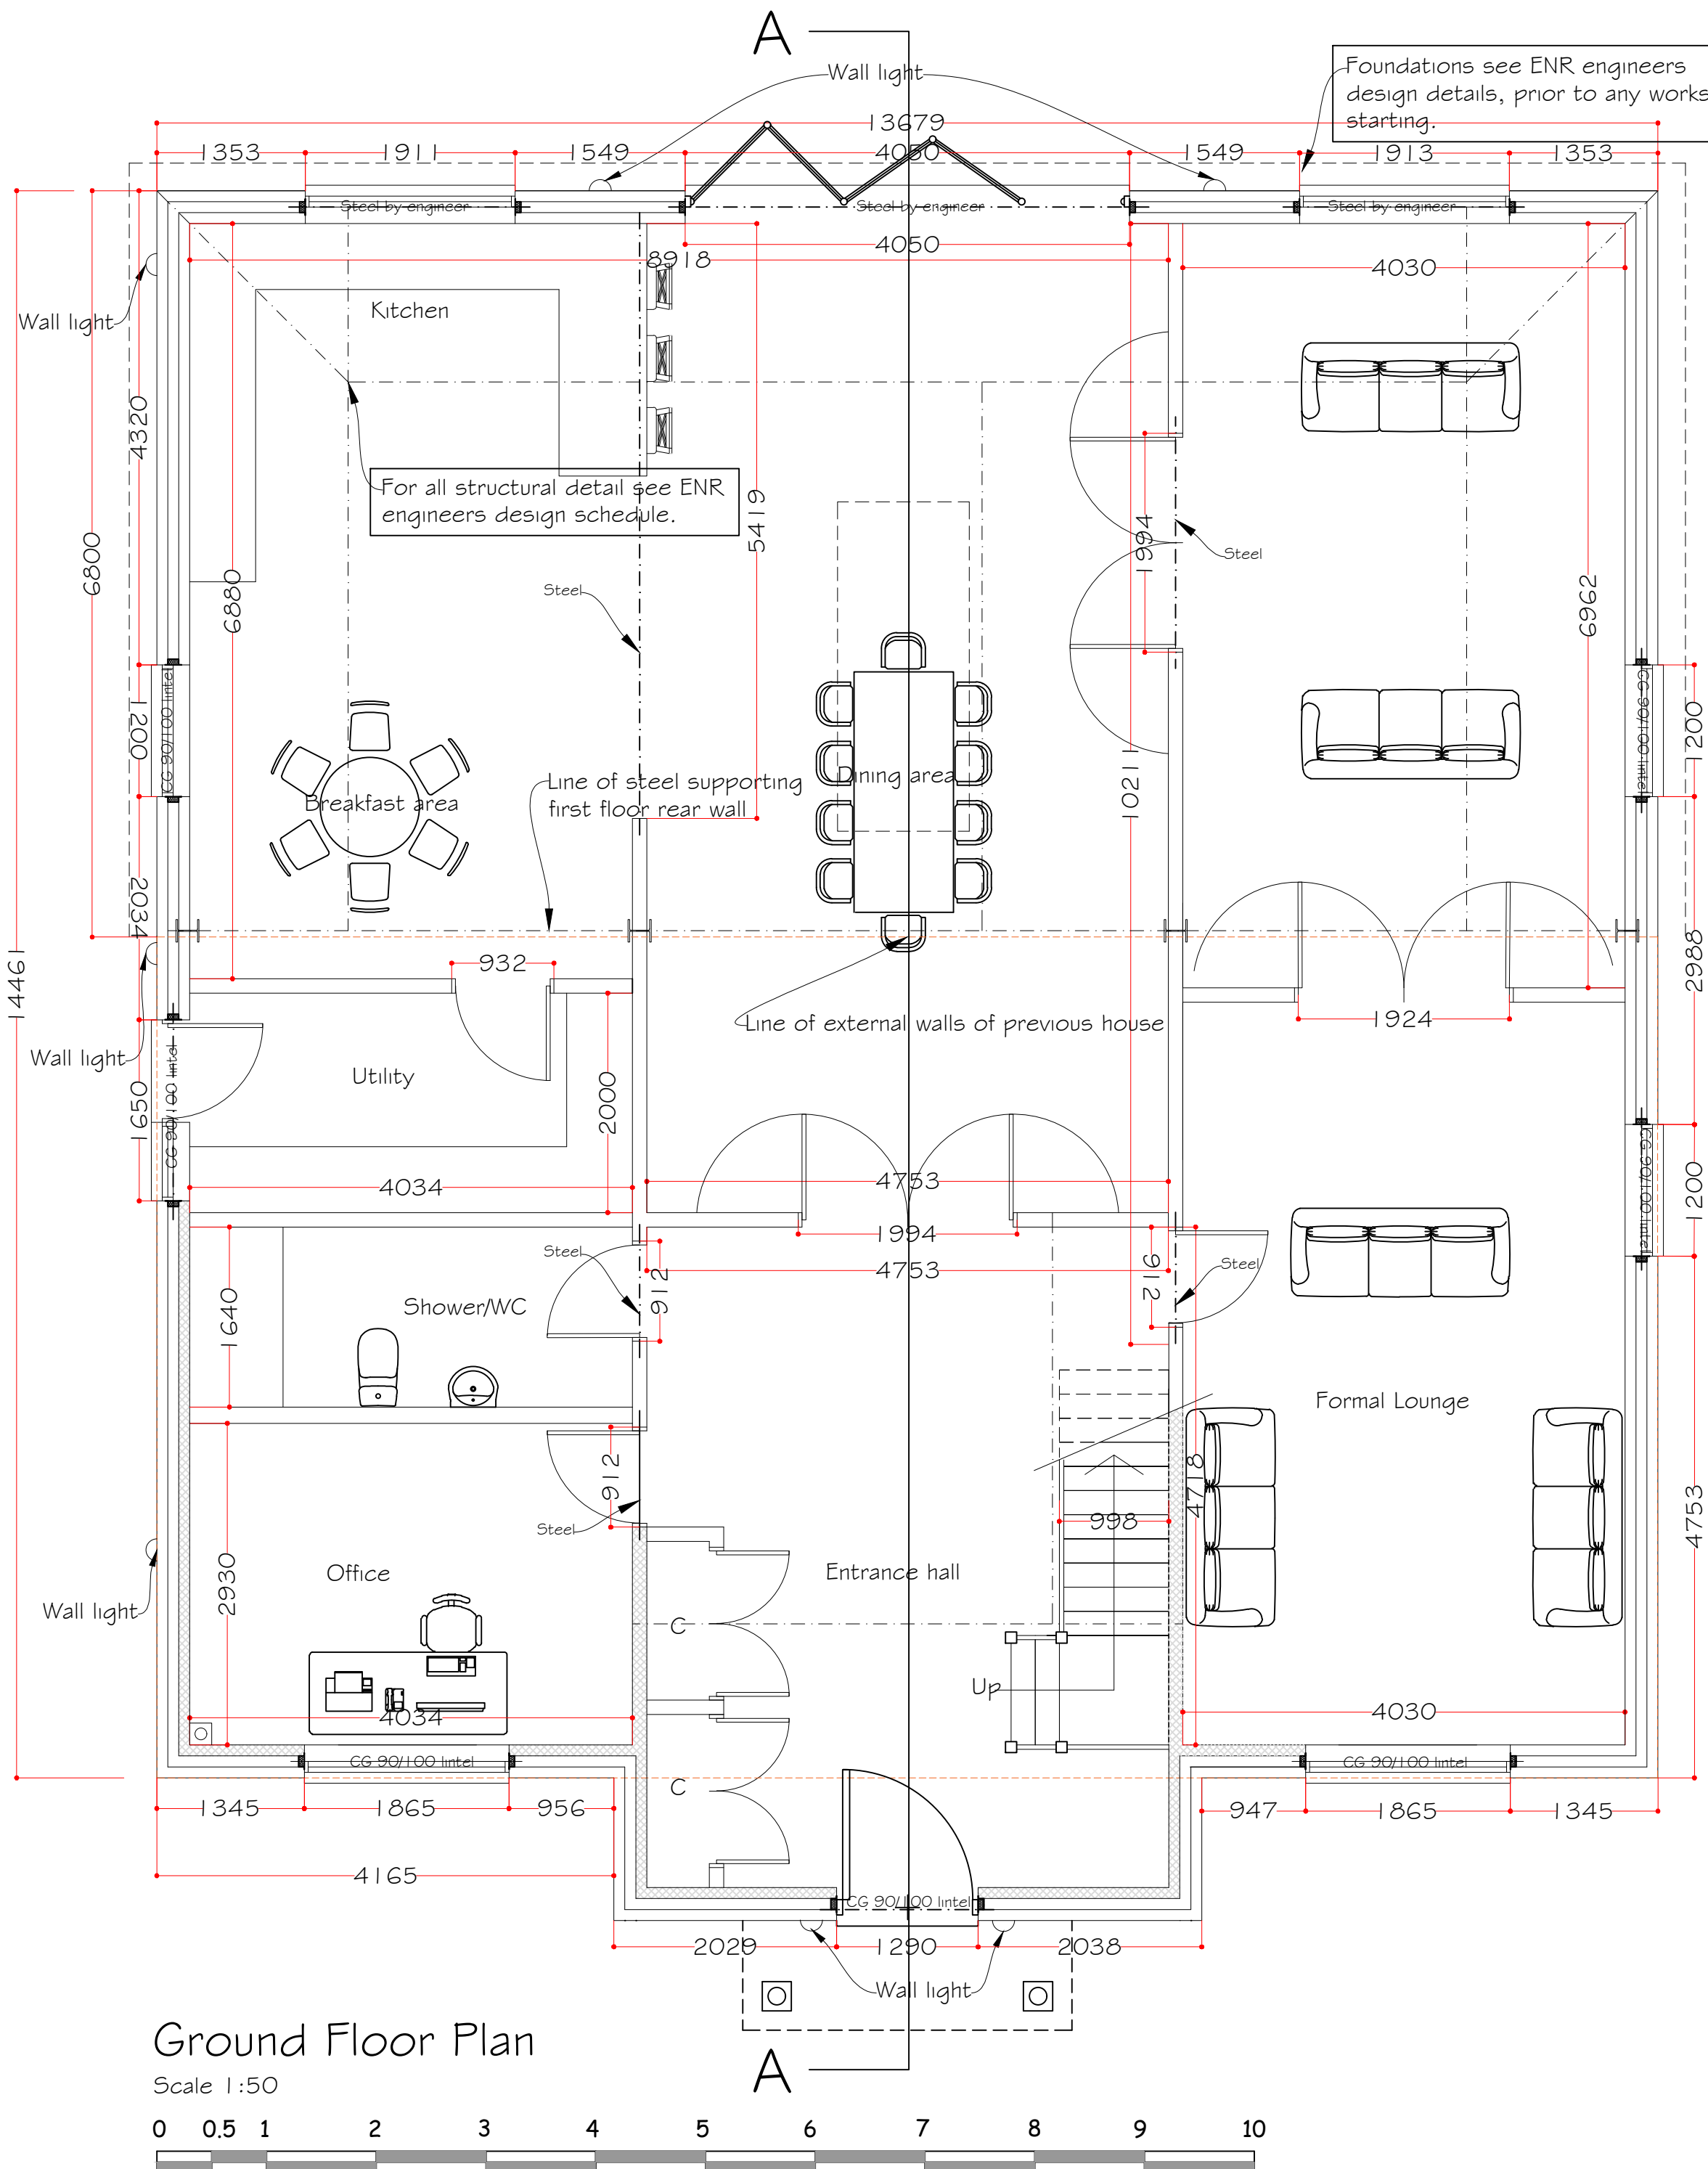
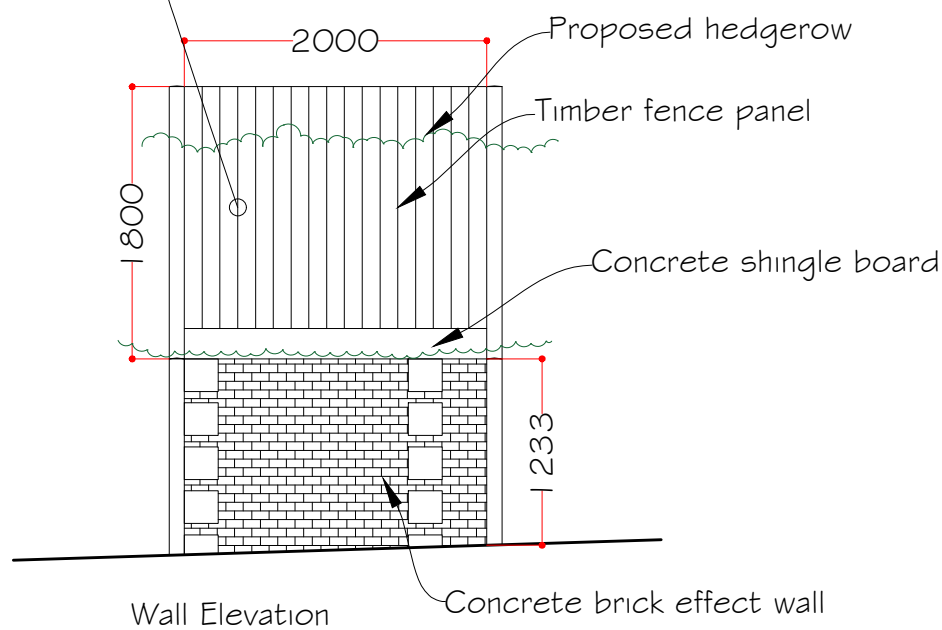


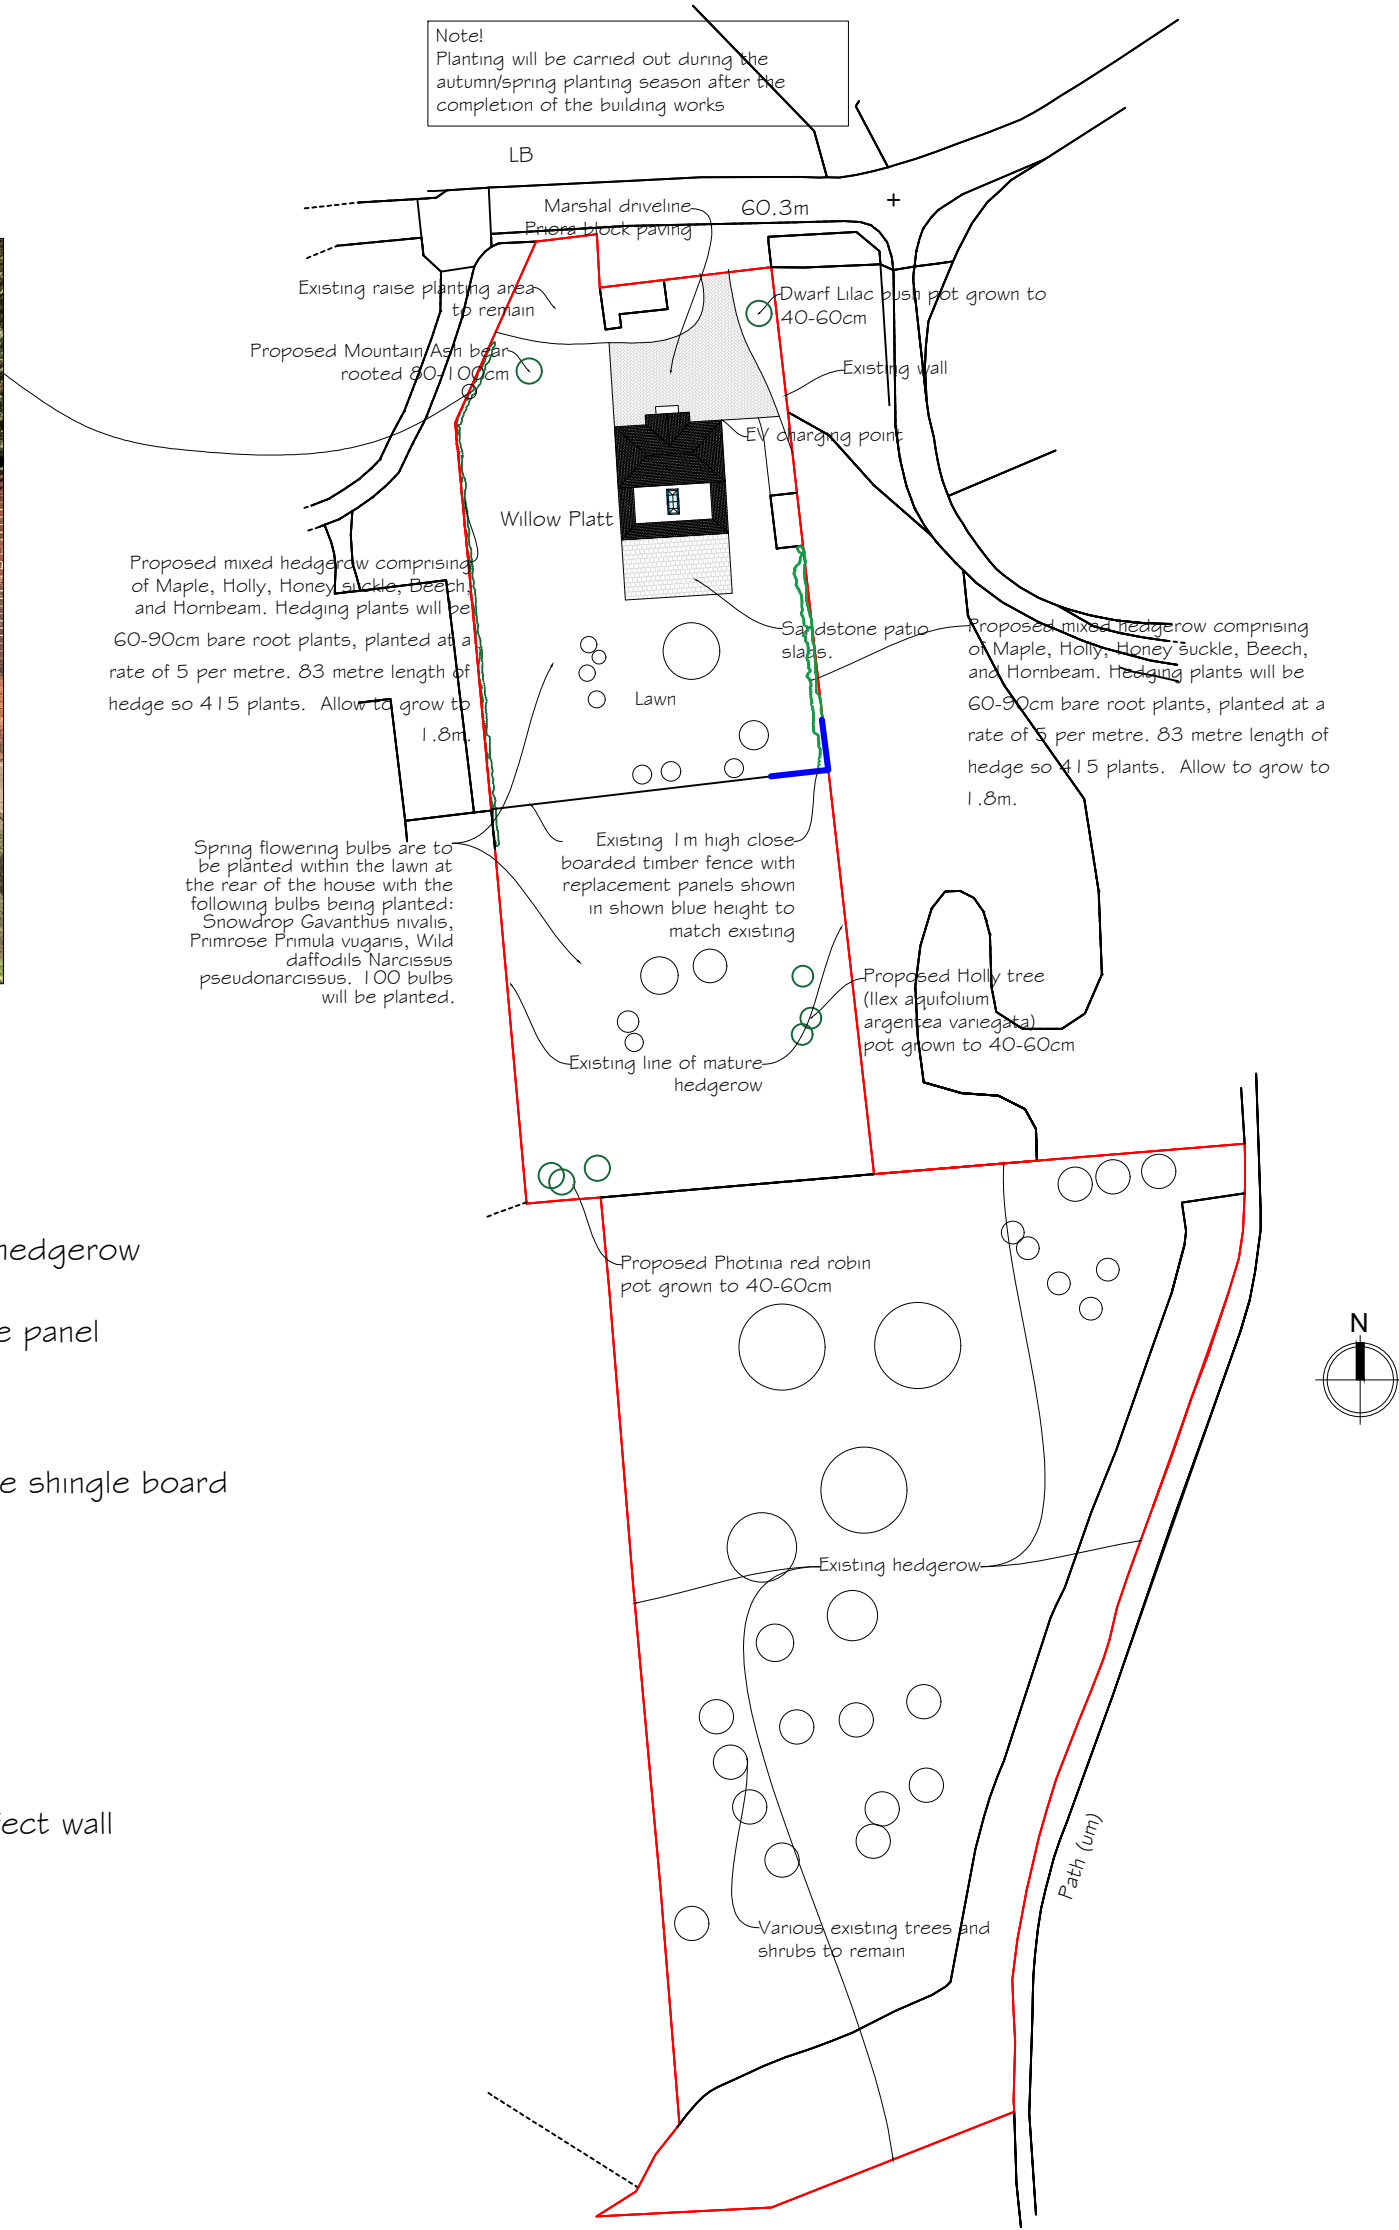

Proposed lighting
LED luminaires, lower intensity, good colour rendition and dimming capability; A warm white spectrum (<2700Kelvin) to reduce blue light component; Luminaires should feature peak wavelengths higher than 550nm to avoid the component of light most disturbing to bats; Upward light ratio of 0% and with good optical control should be used; Luminaires should always be mounted on the horizontal, i.e., no upward tilt; and Any external security lighting should be set on motion-sensors and short (1 min) timers.

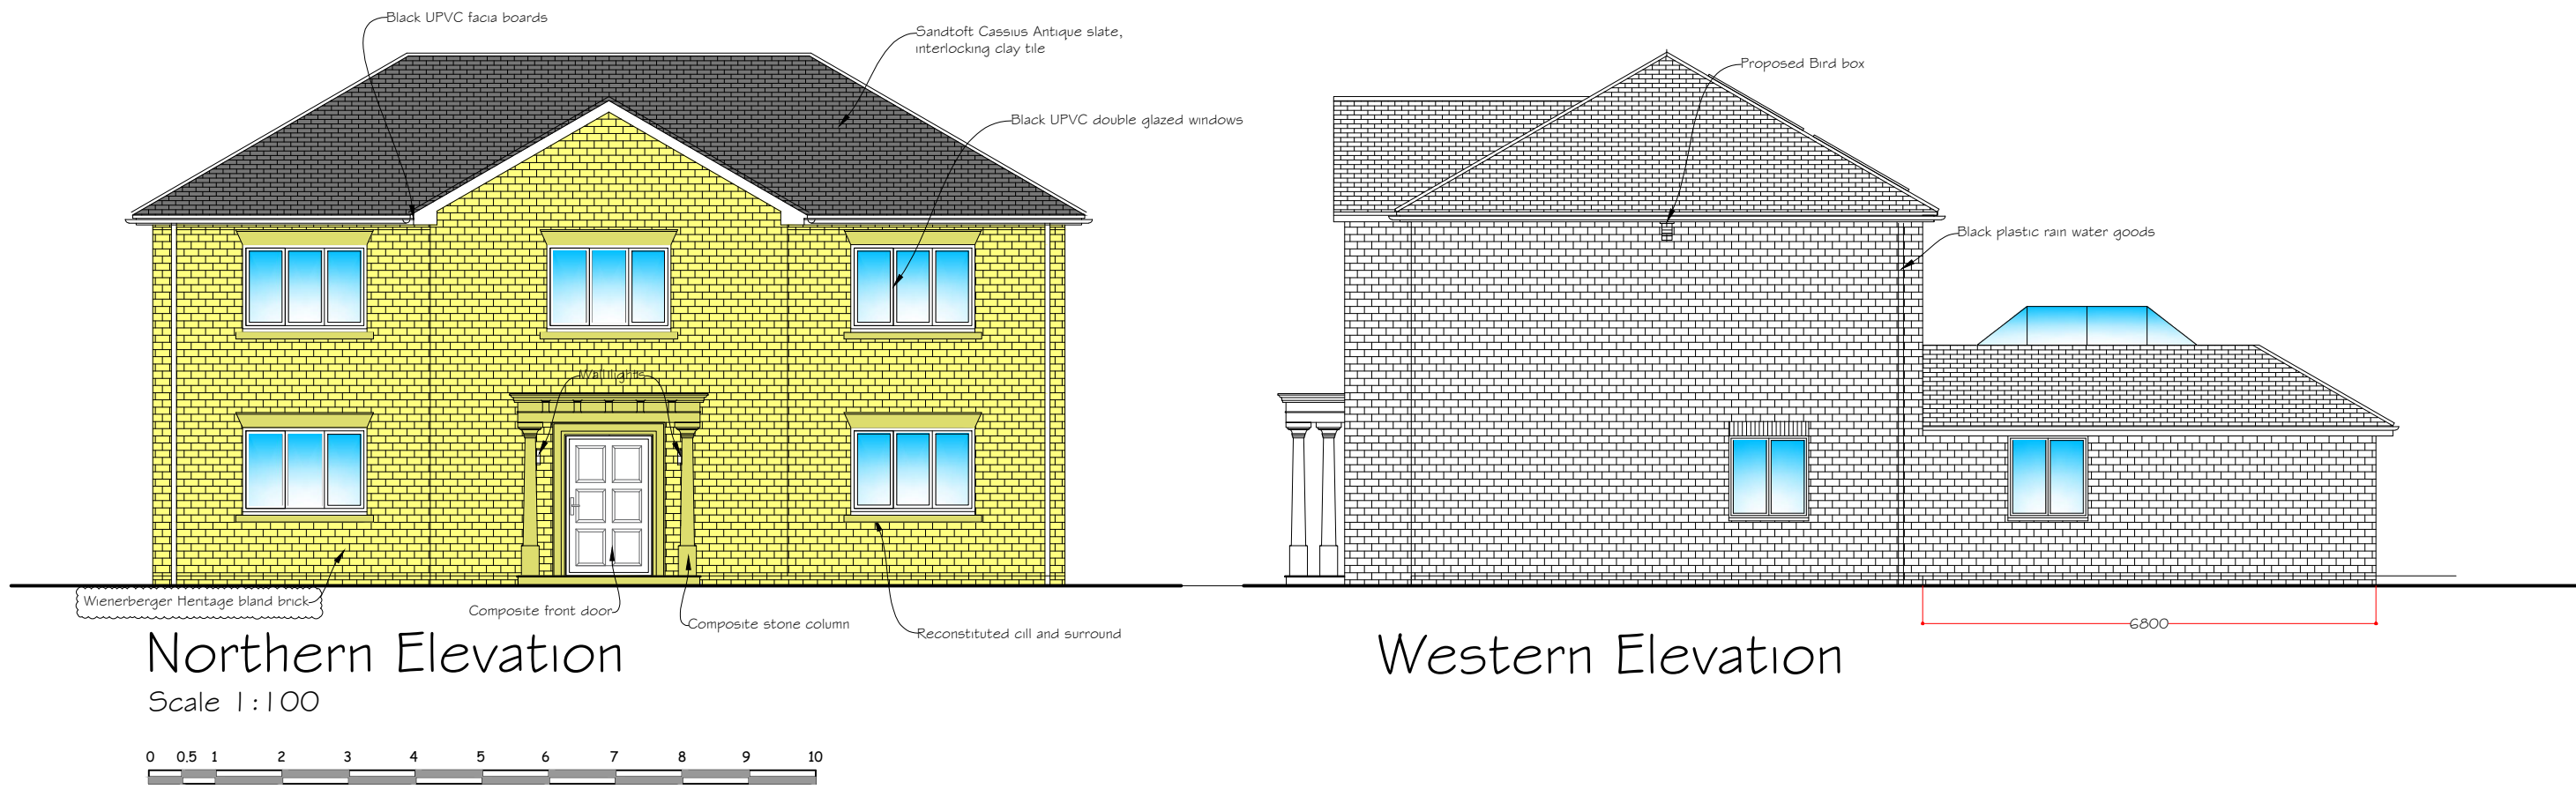

Rev J-Boundary notation amended.
Rev I-Brick notation amended.
Rev H-Planting notation amended.
Rev G-Planting notation amended.
Rev F-Dimensions added.
Rev E-Dimensions added.
Rev D-Stone window detail amended.
Rev C-Brick type note.
Rev B-General notation.
Rev A-Landscaping information added.

09 April 2026
07 April 2026
02 April 2026
5 March 2026
27 January 2026
19 January 2026
22 December 2025
5 November 2025
8 October 2025
15 September 2025

Synergy
Planning & Property Consultants Ltd

Client
Mr & Mrs Gill

Address
Willow Pitt Hermitage Road

Drawing title
Proposed plans & elevations

Scale
1:50/1:100/1:250/1:1000

Date
October 2024

Drawing No
24/453/02

J