



NOTE:
THIS DRAWING HAS BEEN PRODUCED BY ELECTRONIC MEANS. SHOULD THE SCALE MEASUREMENTS BE TAKEN BY MEANS OTHER THAN ELECTRONIC (e.g. FROM A PRINTED COPY), THE FOLLOWING MUST BE TAKEN INTO CONSIDERATION BEFORE SCALING IS UNDERTAKEN:
1. ENSURE THAT THE COPY HAS BEEN PRINTED/PLOTTED ON THE STATED SHEET SIZE WITH THE PLOTTING/PRINTING SCALE SET TO A CORRECT RATIO.
2. ENSURE THAT AN ADEQUATE ALLOWANCE (DEPENDANT ON THE STATED SCALE) IS MADE FOR THE INEVITABLE DISTORTIONS INTRODUCED BY PLOTTING/PRINTING AND COPYING PROCESSES.
3. MARKED CRITICAL DIMENSIONS ARE TO BE REGARDED AS HAVING PRECEDENCE OVER THE SCALED VALUES.

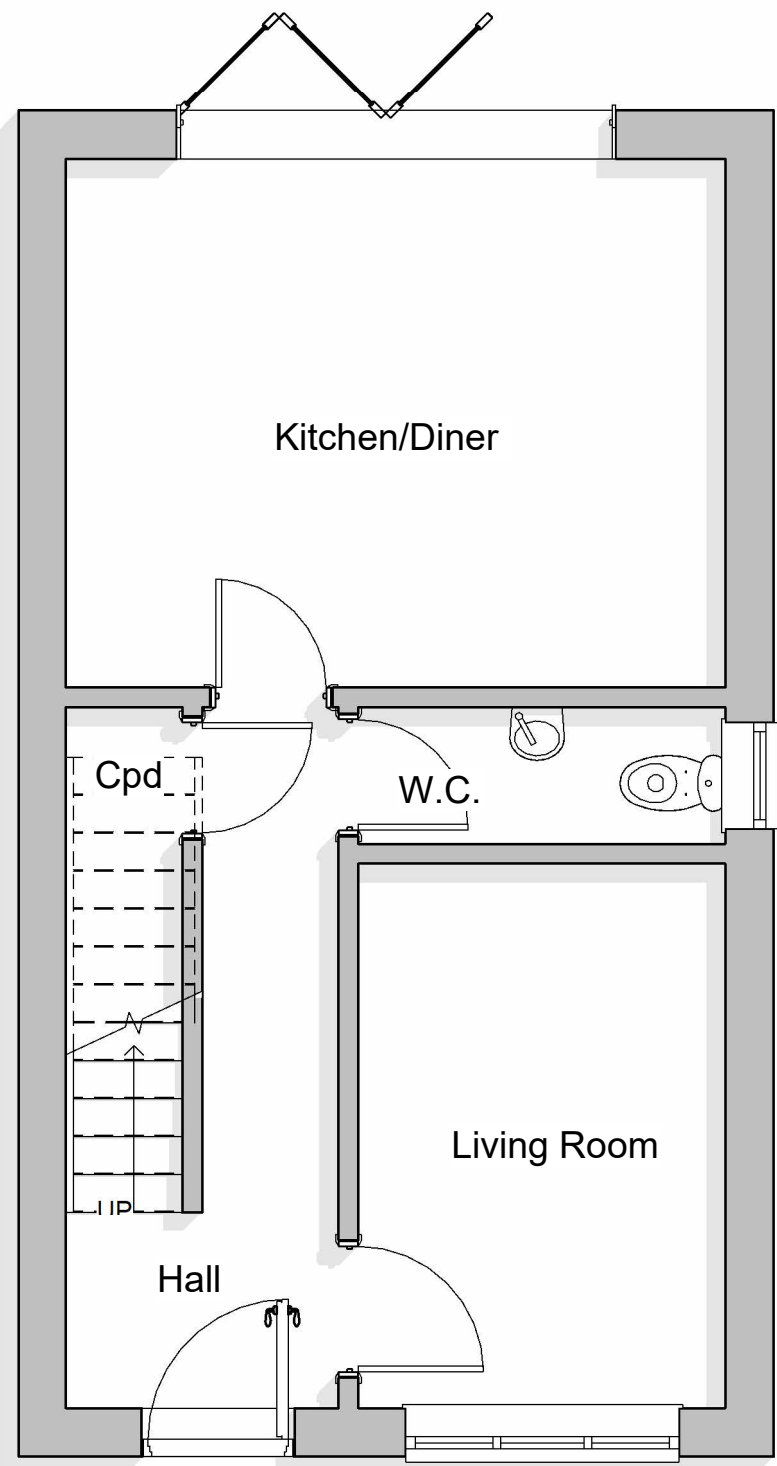

Ground Floor Total
Area 36m²

1 **Proposed Ground Floor**
1 : 50

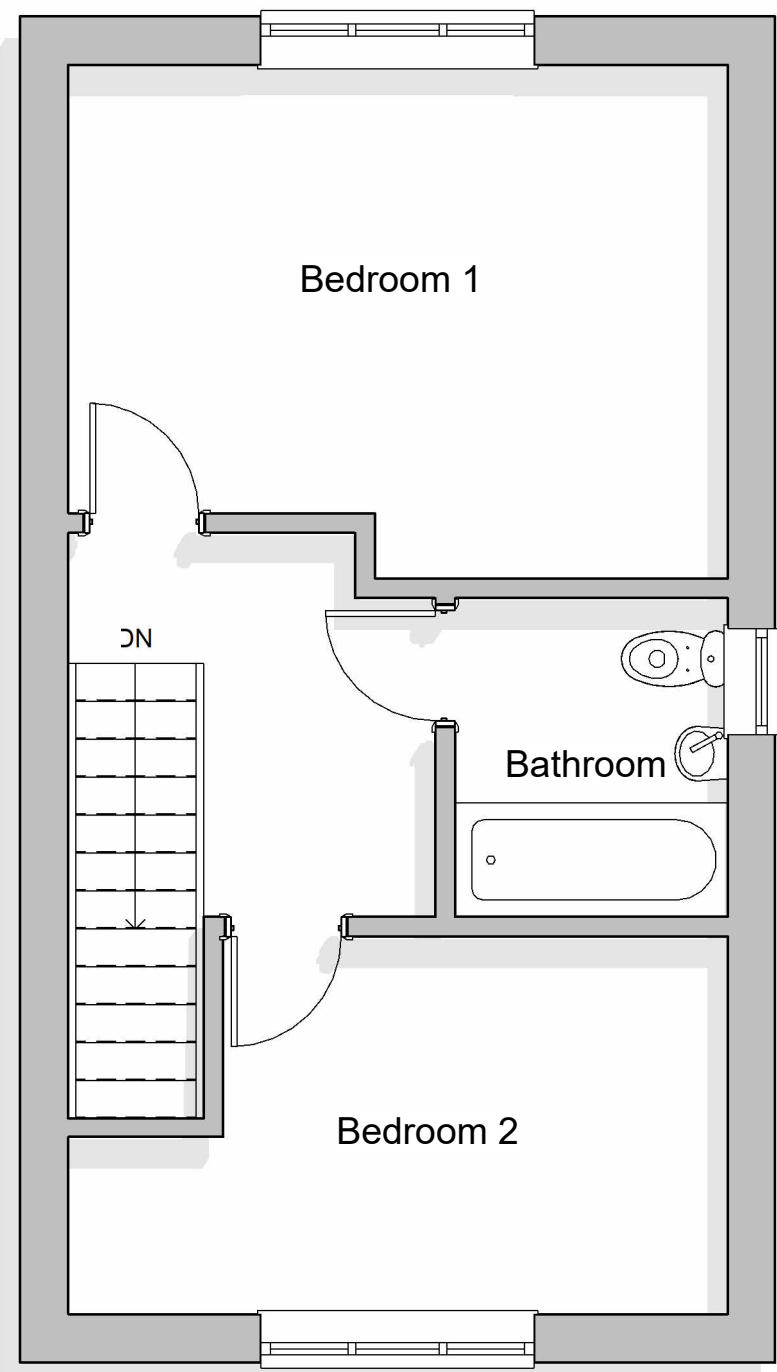

First Floor Total
Area 36m²


2 **Proposed First Floor**
1 : 50



Marley Smooth grey
interlocking roof tile




Marley Cedral grey
Cladding

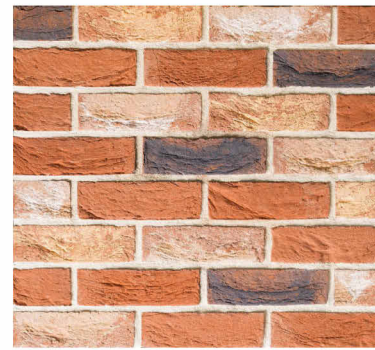


Bricks



Anthracite Grey Windows

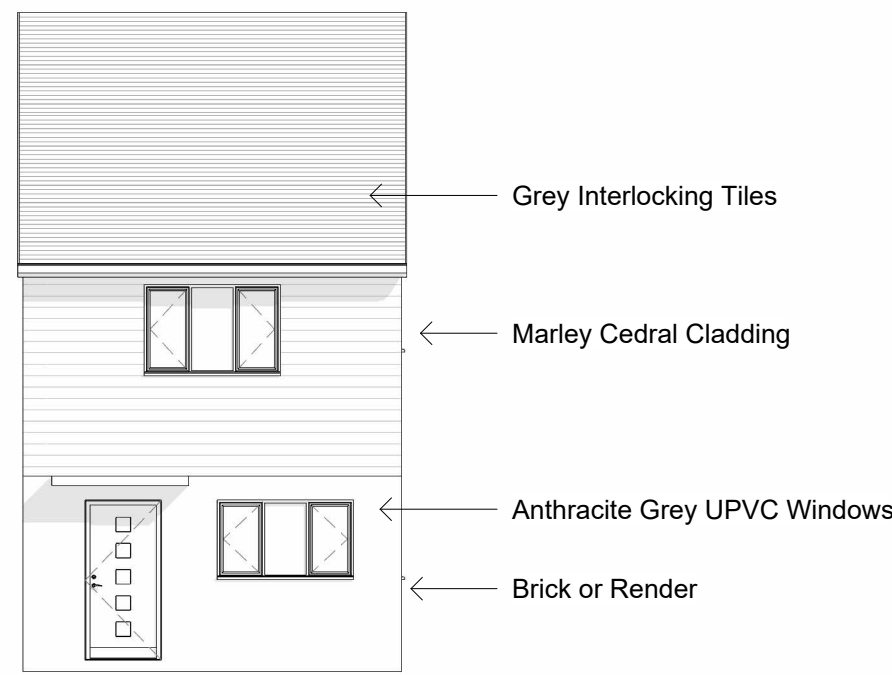


3 **Proposed Front**
1 : 100

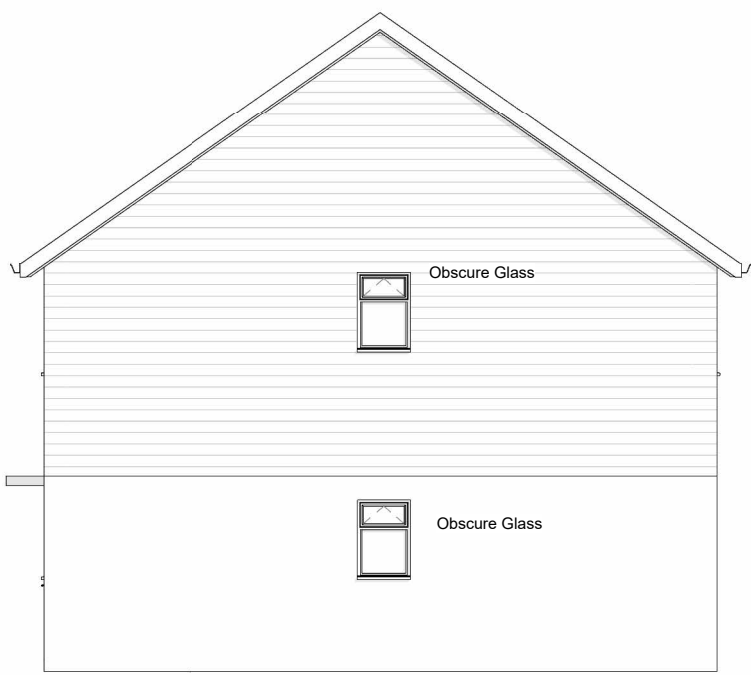



4 **Proposed R/H Side**
1 : 100



5 **Proposed Back**
1 : 100

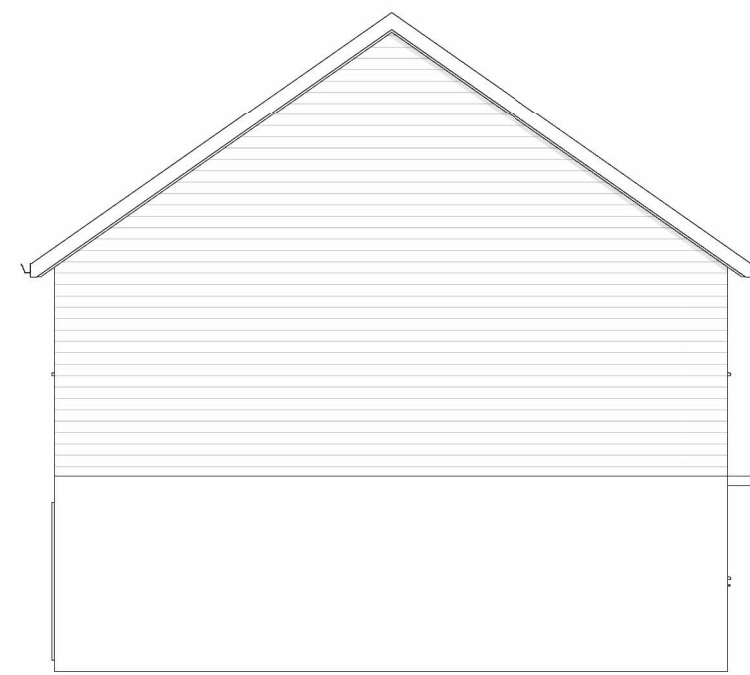

6 **Proposed L/H Side**
1 : 100

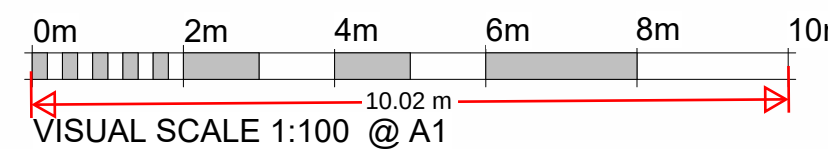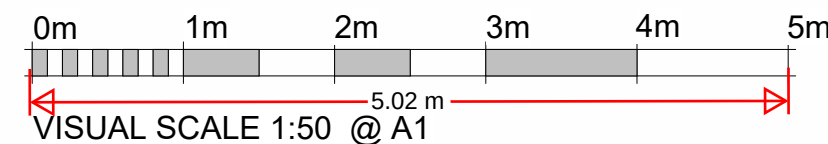

REV	DESCRIPTION	DATE	INIT	CHKD
-----	-------------	------	------	------

Client
Mr. Rashpal Singh
Project
28/30 Sun Lane, Gravesend
Title
Proposed 2 Bedroom Dwelling House
Scale
As indicated

Date

Drawn By
Oast

Checked By
DS

Drawing No:
A103

Revision



OAST ARCHITECTURE