

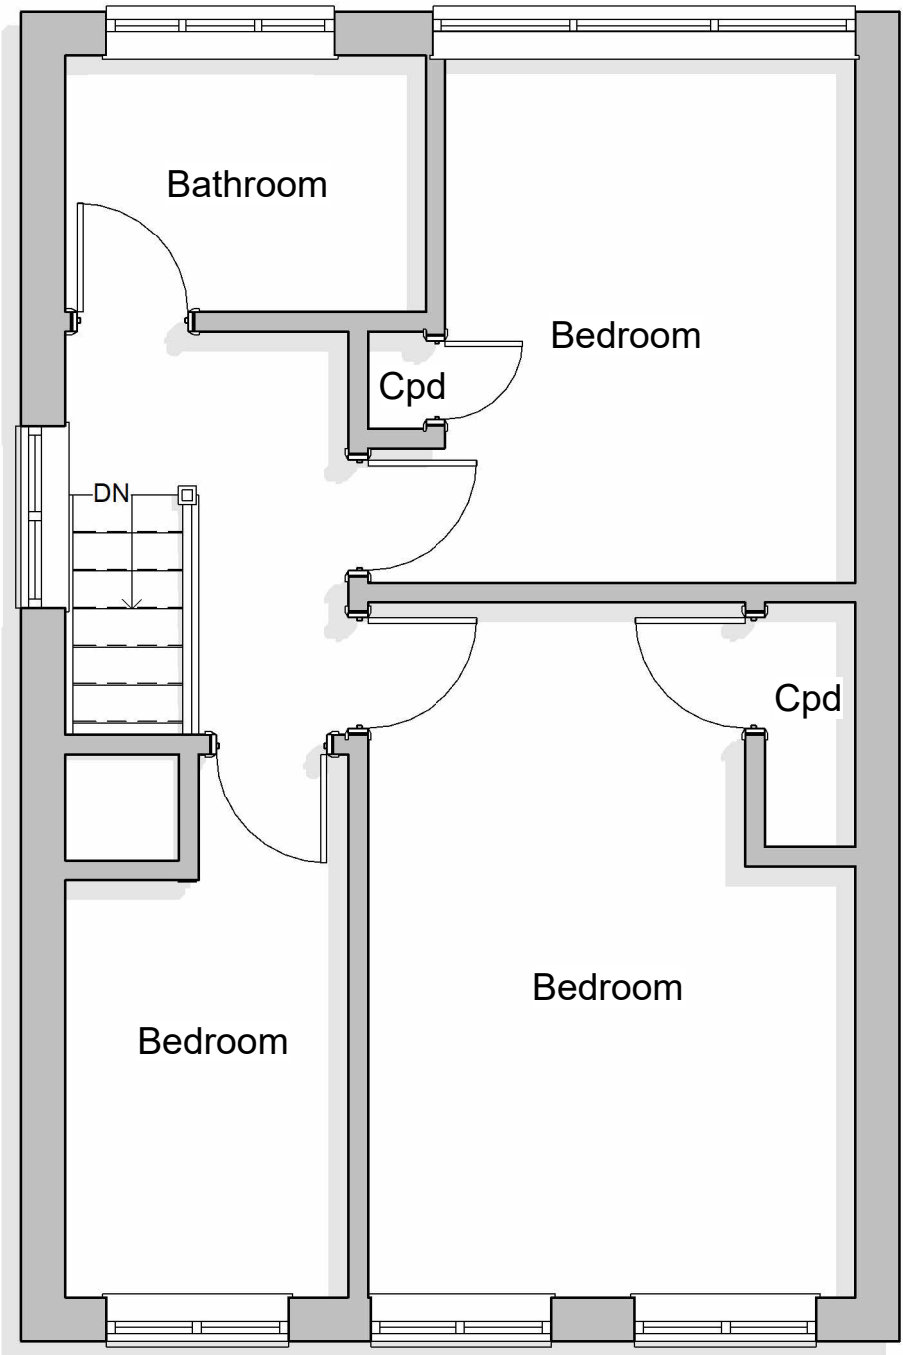


NOTE:
THIS DRAWING HAS BEEN PRODUCED BY ELECTRONIC MEANS. SHOULD THE SCALE MEASUREMENTS BE TAKEN BY MEANS OTHER THAN ELECTRONIC (e.g. FROM A PRINTED COPY), THE FOLLOWING MUST BE TAKEN INTO CONSIDERATION BEFORE SCALING IS UNDERTAKEN:
ENSURE THAT THE COPY HAS BEEN PRINTED/PLOTTED ON THE STATED SHEET SIZE WITH THE PLOTTING/PRINTING SCALE SET TO A CORRECT RATIO.

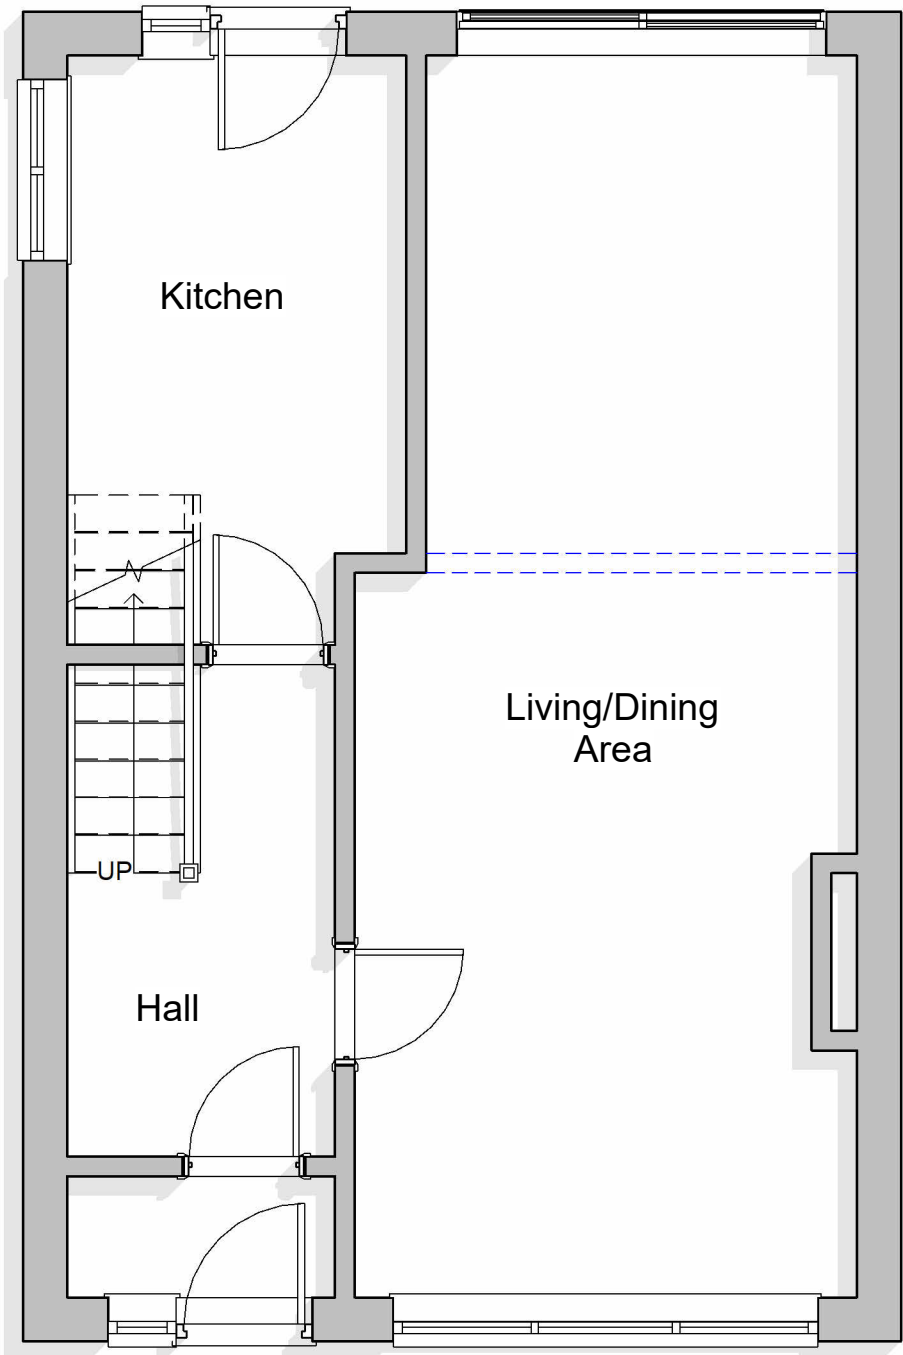

1 Ground Floor
1 : 50

2 First Floor
1 : 50

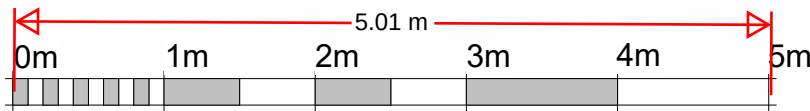

VISUAL SCALE 1:50 @ A3

Client
Mr Singh
Project
96 Beaumont Drive
Title
Existing Plans
Scale
1 : 50

Date

Drawn By
Oast

Checked By
DS



OAST ARCHITECTURE
Drawing No:
A101
Revision