




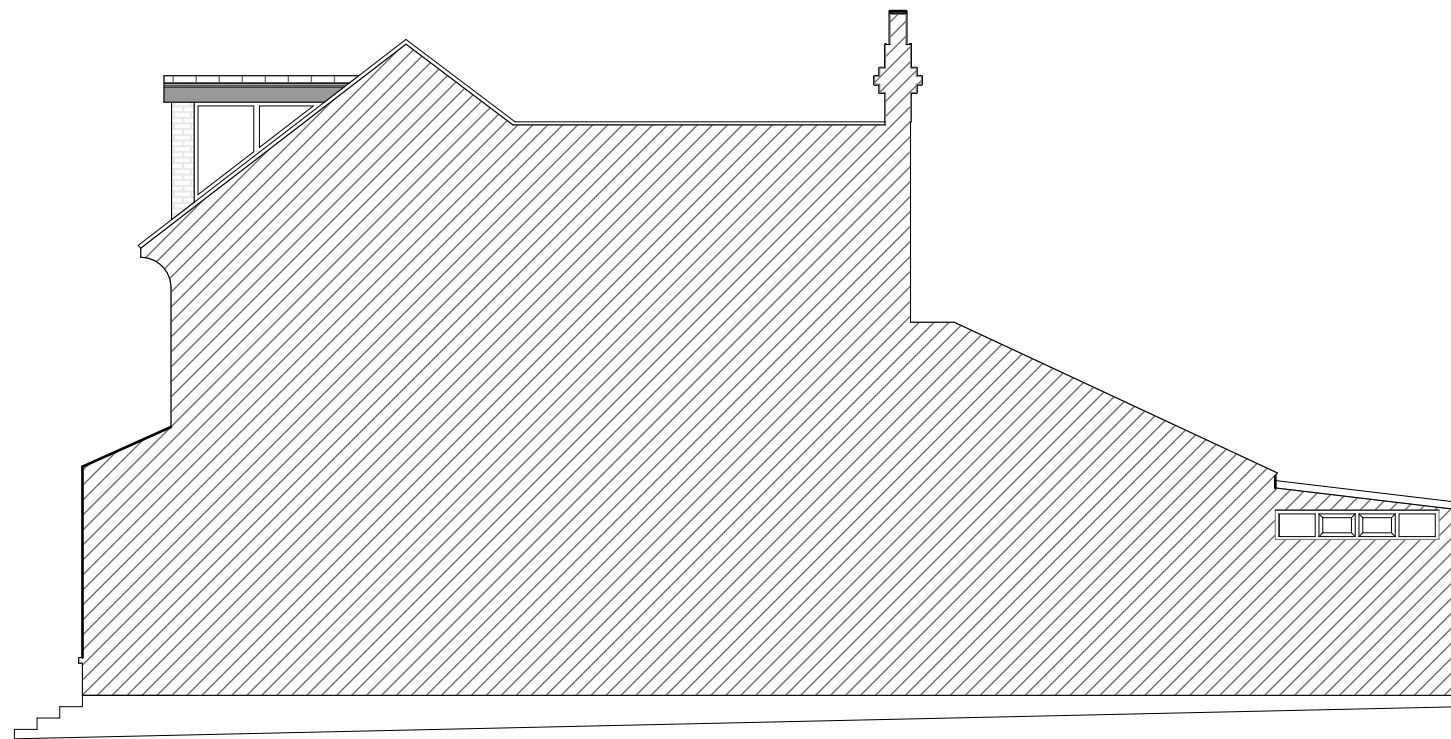

EXISTING SIDE ELEVATION - A

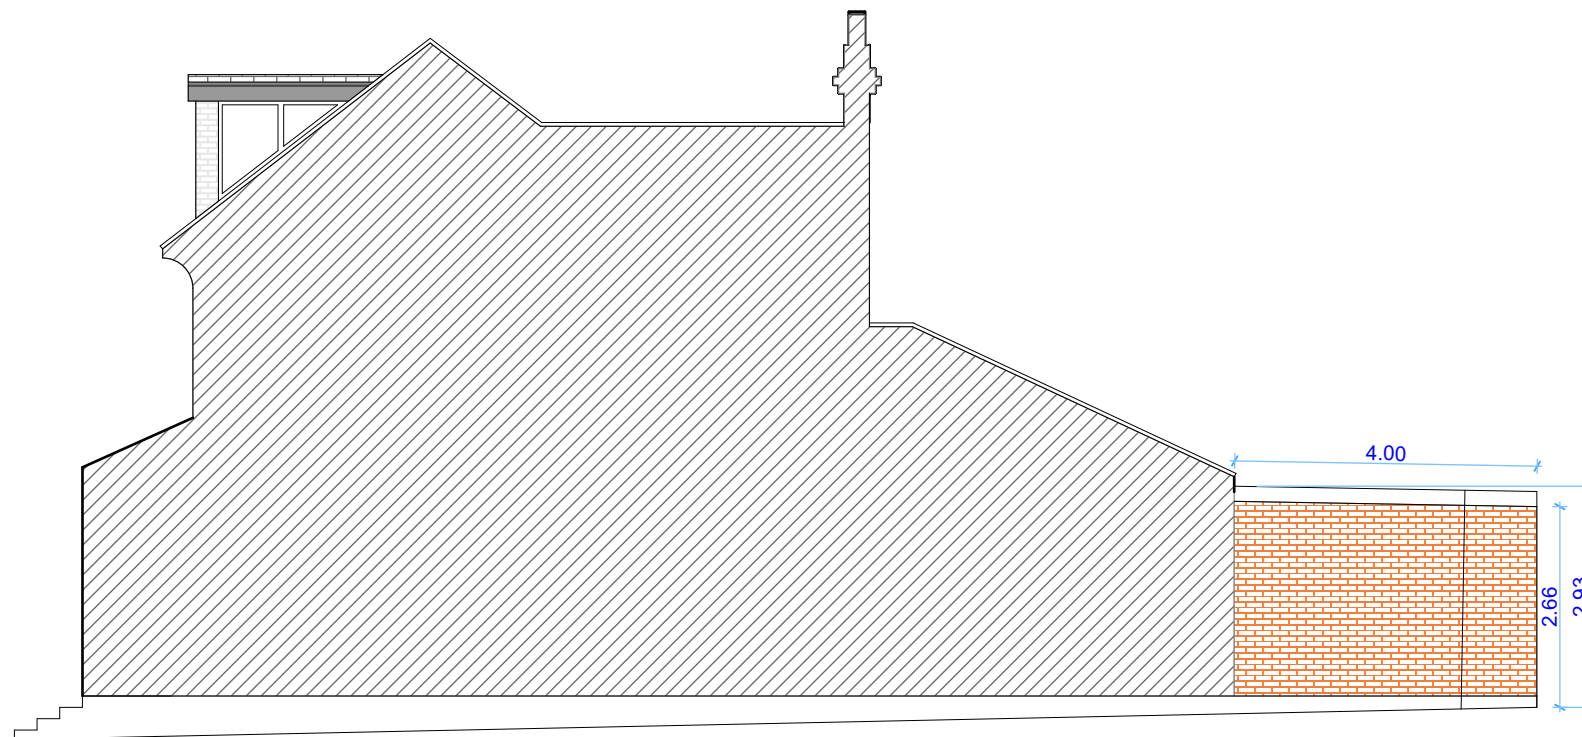

PROPOSED SIDE ELEVATION - A

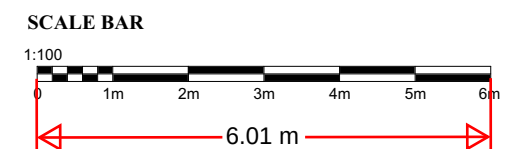

MEK TOWN PLANNING AND DESIGN CONSULTANTS LTD www.mektownplanningconsultants.co.uk Email: mosesekole@gmail.com	DRAWING TITLE			PROJECT TITLE	TECHNICAL TEAM
	EXISTING PROPOSED SIDE ELEVATIONS - A			SINGLE STOREY 4M REAR EXTENSION	CAD TECHNICIAN: TEZIKUBA ARTHUR
	SCALE	DATE	DRWG NO.		CIVIL / STRUCTURAL ENG: BASOOMYE FRANCISCO
	1:100	JULY 2024	SRD/406		
14 CLIVE HOUSE, HADDO STREET, LONDON SE10 9RH. MOB. +447506208449	PAPER SIZE	REVISION NO_		SITE ADDRESS	CHECKED BY: MOSES EKOLE
	A-3			18 Singlewell Road, Gravesend DA12 1NG, UK	PLANNING CONSULTANT