




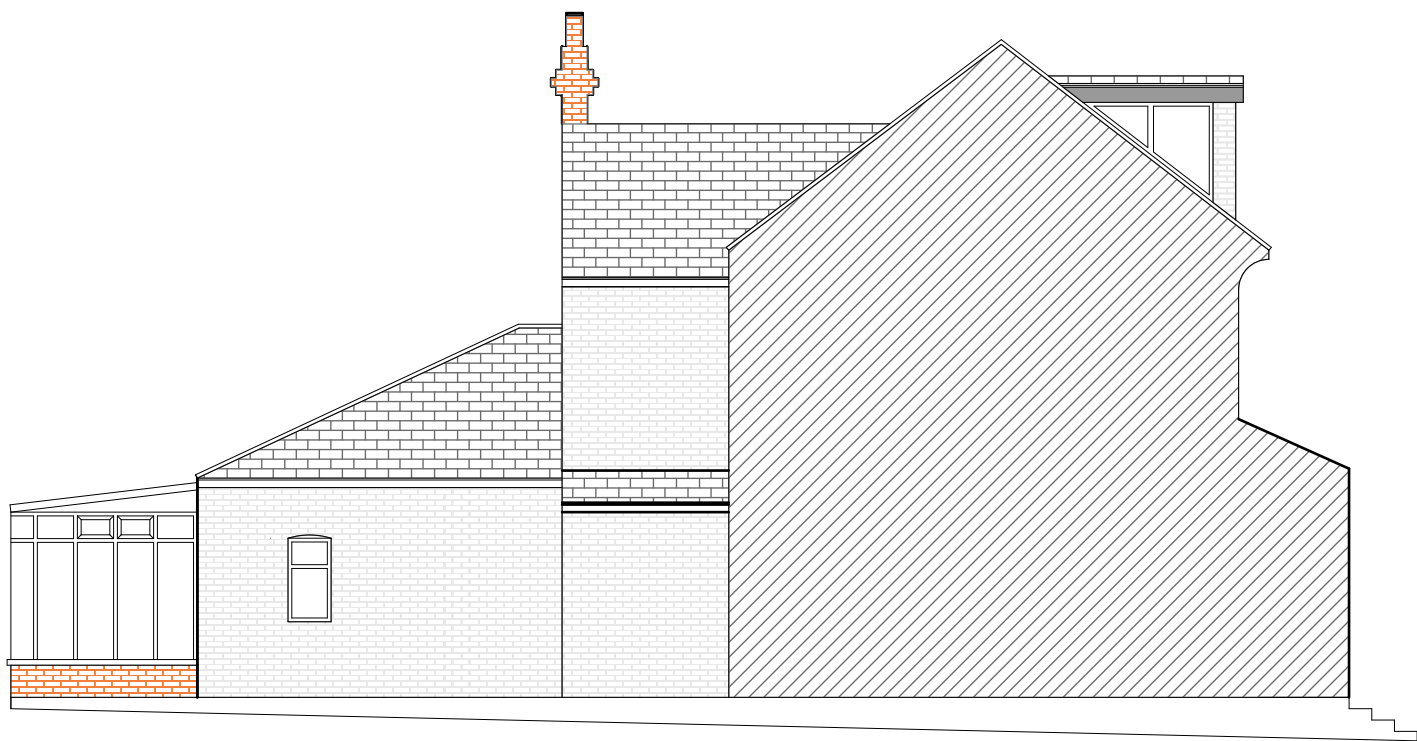

EXISTING SIDE ELEVATION - B

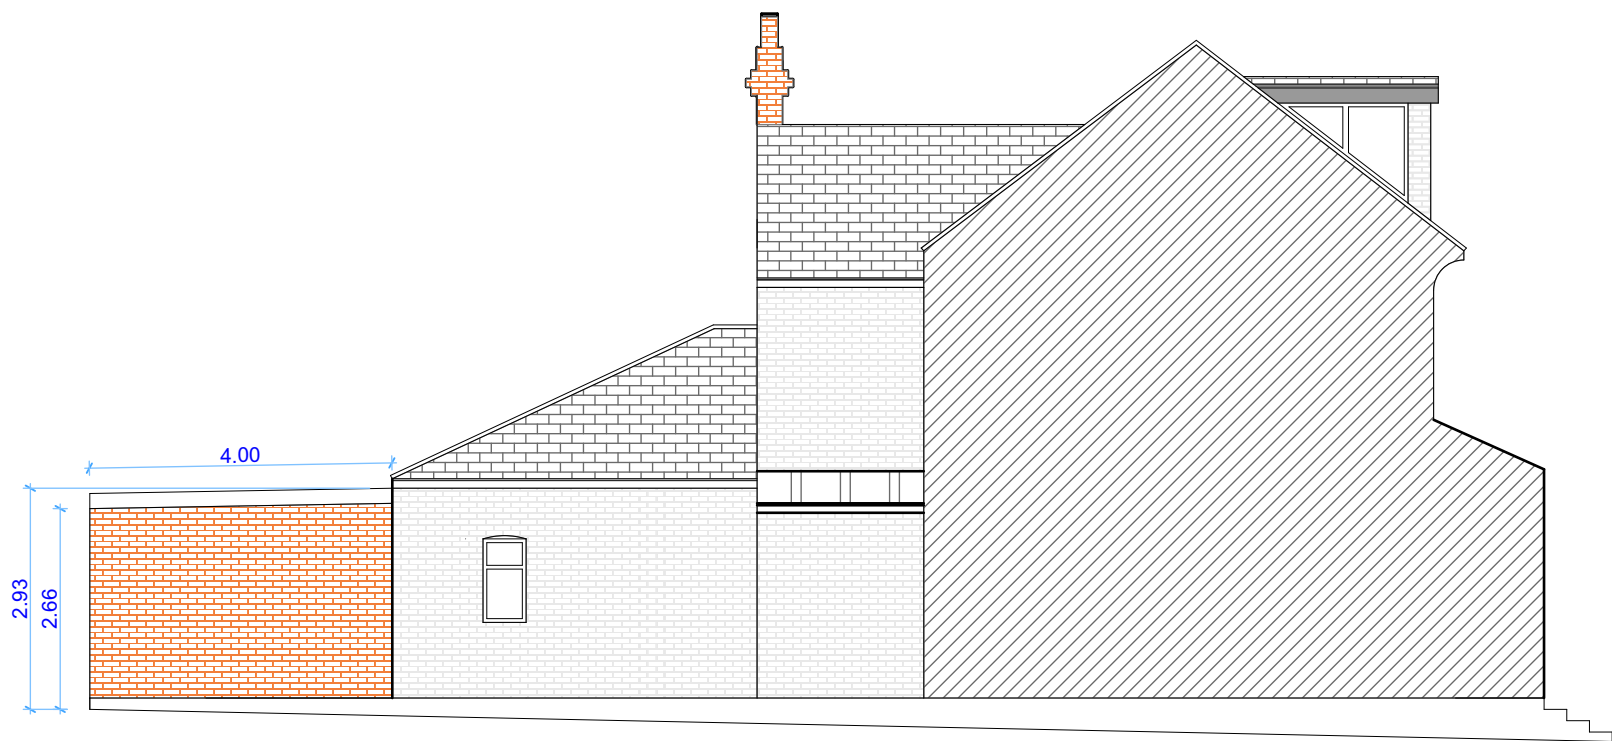

PROPOSED SIDE ELEVATION - B

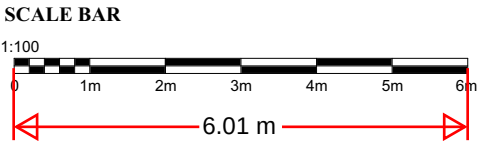

MEK TOWN PLANNING AND DESIGN CONSULTANTS LTD www.mektownplanningconsultants.co.uk Email: mosesekole@gmail.com	DRAWING TITLE			PROJECT TITLE	TECHNICAL TEAM	
	EXISTING AND PROPOSED SIDE ELEVATIONS - B			SINGLE STOREY 4M REAR EXTENSION	CAD TECHNICIAN: TEZIKUBA ARTHUR	
	SCALE	DATE	DRWG NO.		CIVIL / STRUCTRAL ENG: BASOOMYE FRANCISCO	
14 CLIVE HOUSE, HADDO STREET, LONDON SE10 9RH. MOB. +447506208449	1:100	JULY 2024	SRD/407	SITE ADDRESS		CHECKED BY: MOSES EKOLE
	PAPER SIZE	REVISION NO_		18 Singlewell Road, Gravesend DA12 1NG, UK		PLANNING CONSULTANT
	A-3					