


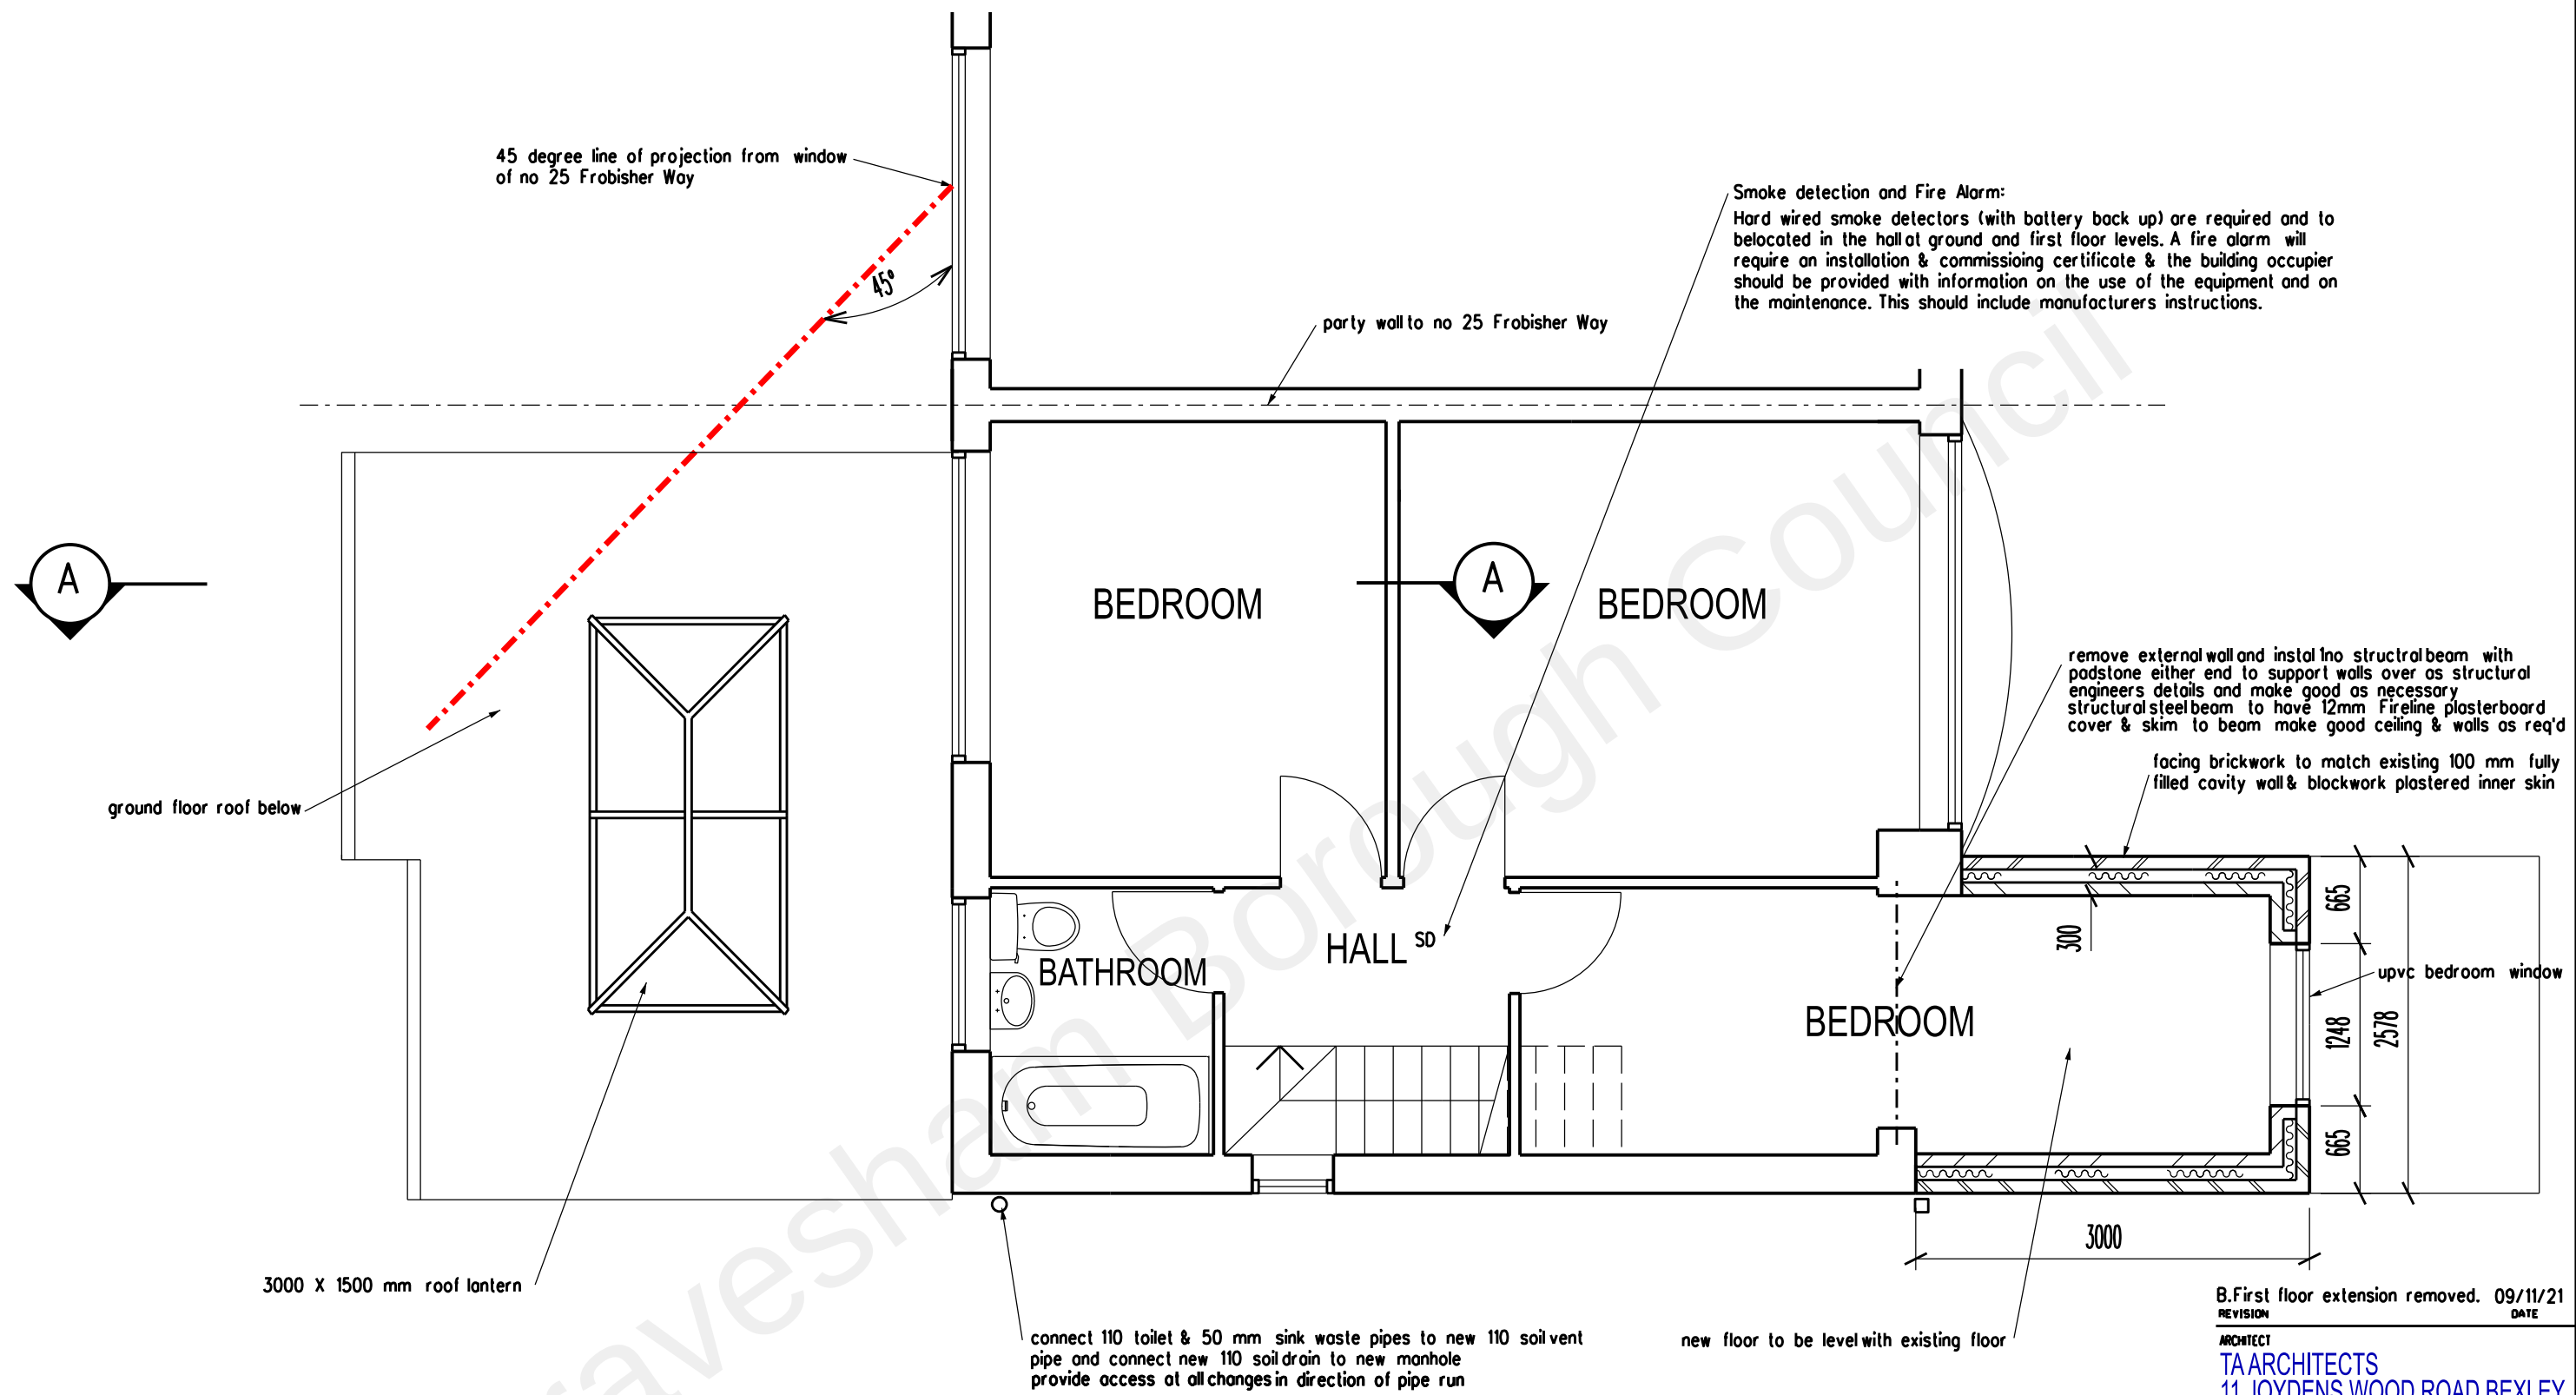

B. First floor extension removed. 09/11/21
REVISION DATE

ARCHITECT
TA ARCHITECTS
11 JOYDENS WOOD ROAD BEXLEY
KENT DA5 2HS Tel 07905 130591
ta140256@gmail.com

JOB
PROPOSED DOUBLE STOREY
FRONT & REAR EXTENSIONS AT
23 FROBISHER WAY
GRAVESEND KENT DA12 4QY

DRAWING
PROPOSED FIRST FLOOR
PLAN

SCALE
1:50 AT A3
DATE
MAY 2020

DRAWING NO.
KS/04 B