N

1 A01 LOCATION PLAN
SCALE 1:1250

0 5 10 20 30 40 50 60 70m

SCALE 1:1250M @ A3

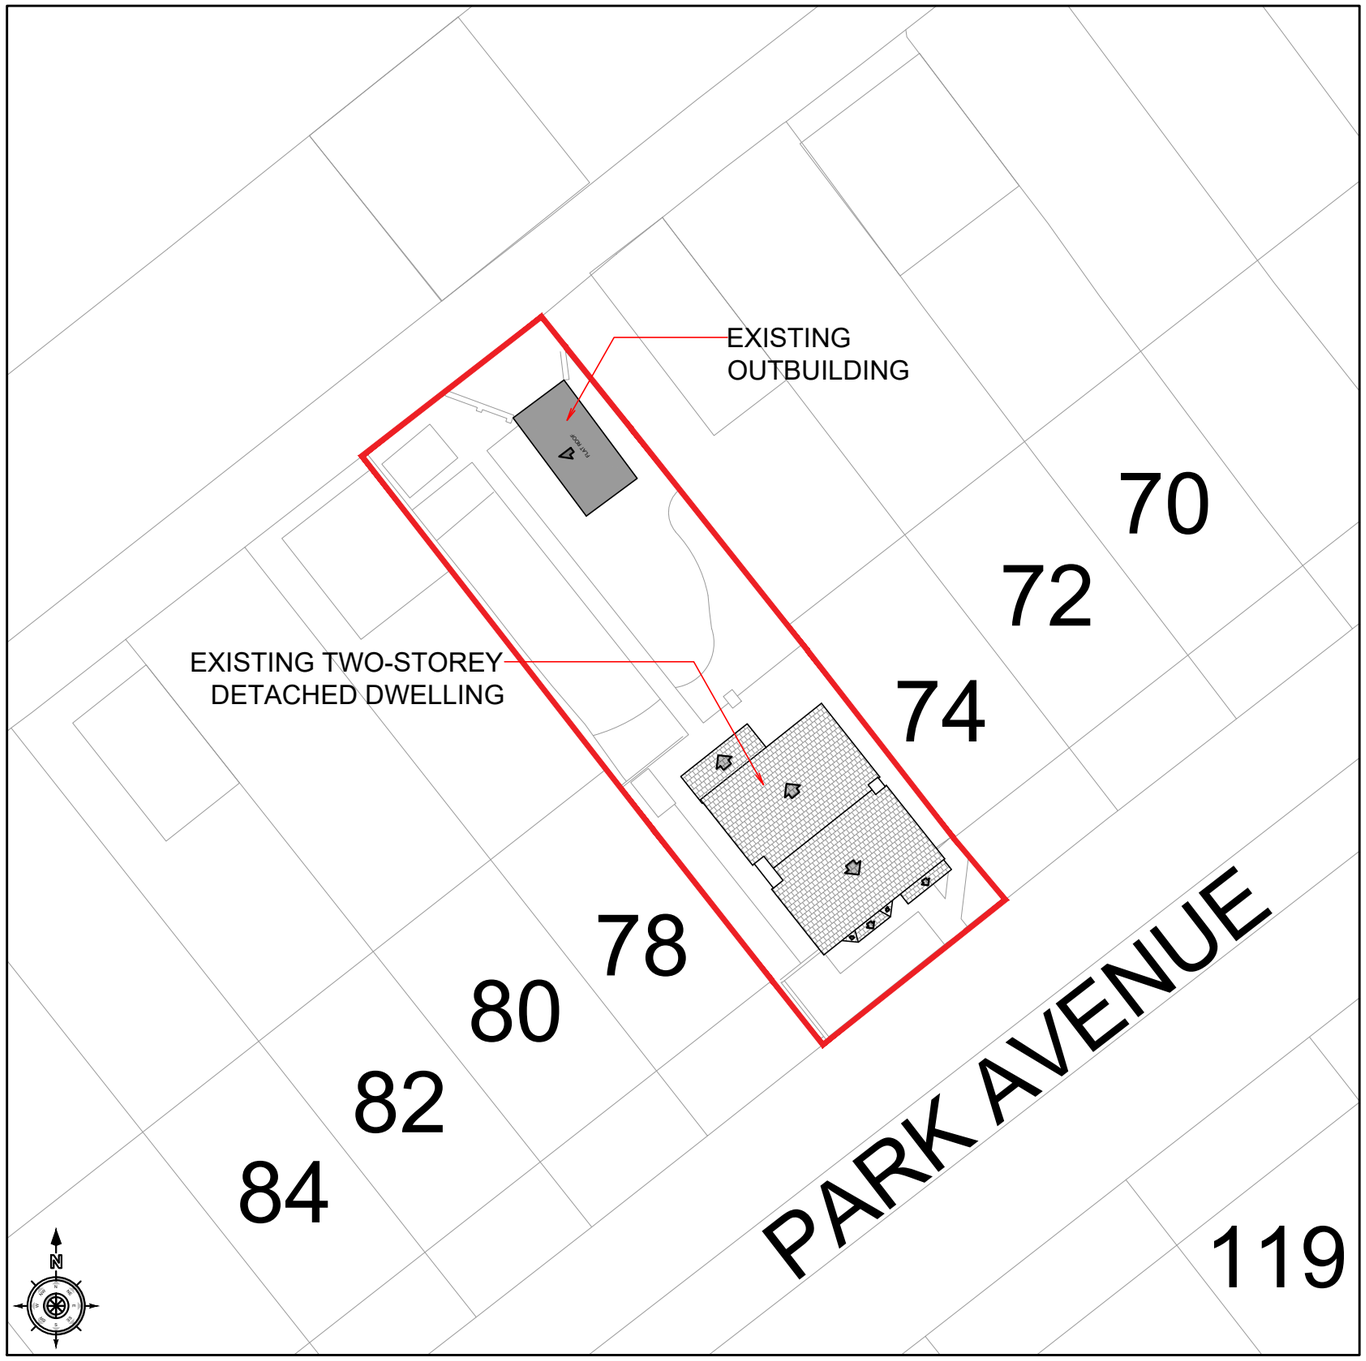

N

0 2 4 6 8 10m 20m

SCALE 1:250M @ A3

2 A01 BLOCK PLAN
SCALE 1:250

PROJECT TITLE

Certificate of Lawful Development Erection of a Single-Storey Rear Extension, Rear Dormer Extension, and Replacement Outbuilding Following Demolition of Existing Outbuilding

SITE ADDRESS

76 Park Avenue, Northfleet, Gravesend DA11 8DL

INTELLECTUAL PROPERTY RIGHTS

The Planning Documents and other documents prepared by Design Professional (or prepared by Construction Manager / General Contractor or its Trade Contractors under a performance specification) pursuant to this Contract are the property of the Owner. Neither CM/GC nor any Subcontractor shall own or claim a copyright in such drawings, specifications, and other similar related documents; Owner shall retain all common law, statutory, and other intellectual property rights with respect thereto. All models are property of the owner.

DESIGNED BY	:	EF
DRAWN BY	:	EF
CHECKED BY	:	PC
DATE	:	22.06.2026
ISSUED FOR	:	

PLANNING

REVISIONS :

REV. NO.	DESCRIPTION	DATE	BY

CONTENTS :

LOCATION PLAN
BLOCK PLAN

SCALE	SHEET NO.	SCOPE
AS SHOWN	A01 of 9	A