




1 Existing Photographic Elevation of East Milton Road boundary wall
202 1:100



2 Existing Drawn Long Elevation
202 1:50

Area of failed rubble wall

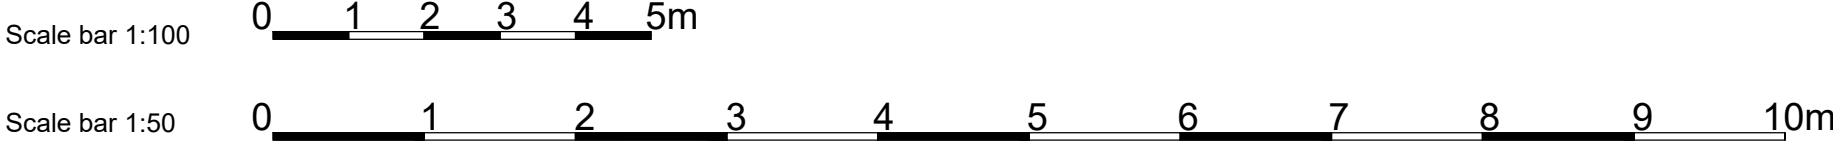

clayarchitecture

FOR PLANNING

ISSUE DATE: 27/06/22

A	27/07/22	CP	Scale bars added
Rev.	Date	By	Notes

Copyright Clay Architecture Ltd
All dimensions are to be verified by the contractor before commencing works

Project
St Peter & St Paul's Church, Milton Road, Milton, Gravesend
Proposed Repair and Railings
Client

clayarchitecture
Great Lines Studios, Marlborough Road, Gillingham, Kent ME7 5HB
T: 01634 573 017
www.clayarchitecture.com
E: design@clayarchitects.com

Title	Scale	1:100, 1:50
Existing Long Elevations	@ A1 size	
Date	02/11/21	
Drawing No.	Revision	Drawn
5256/GA/202	A	GEN
	Authorised	