

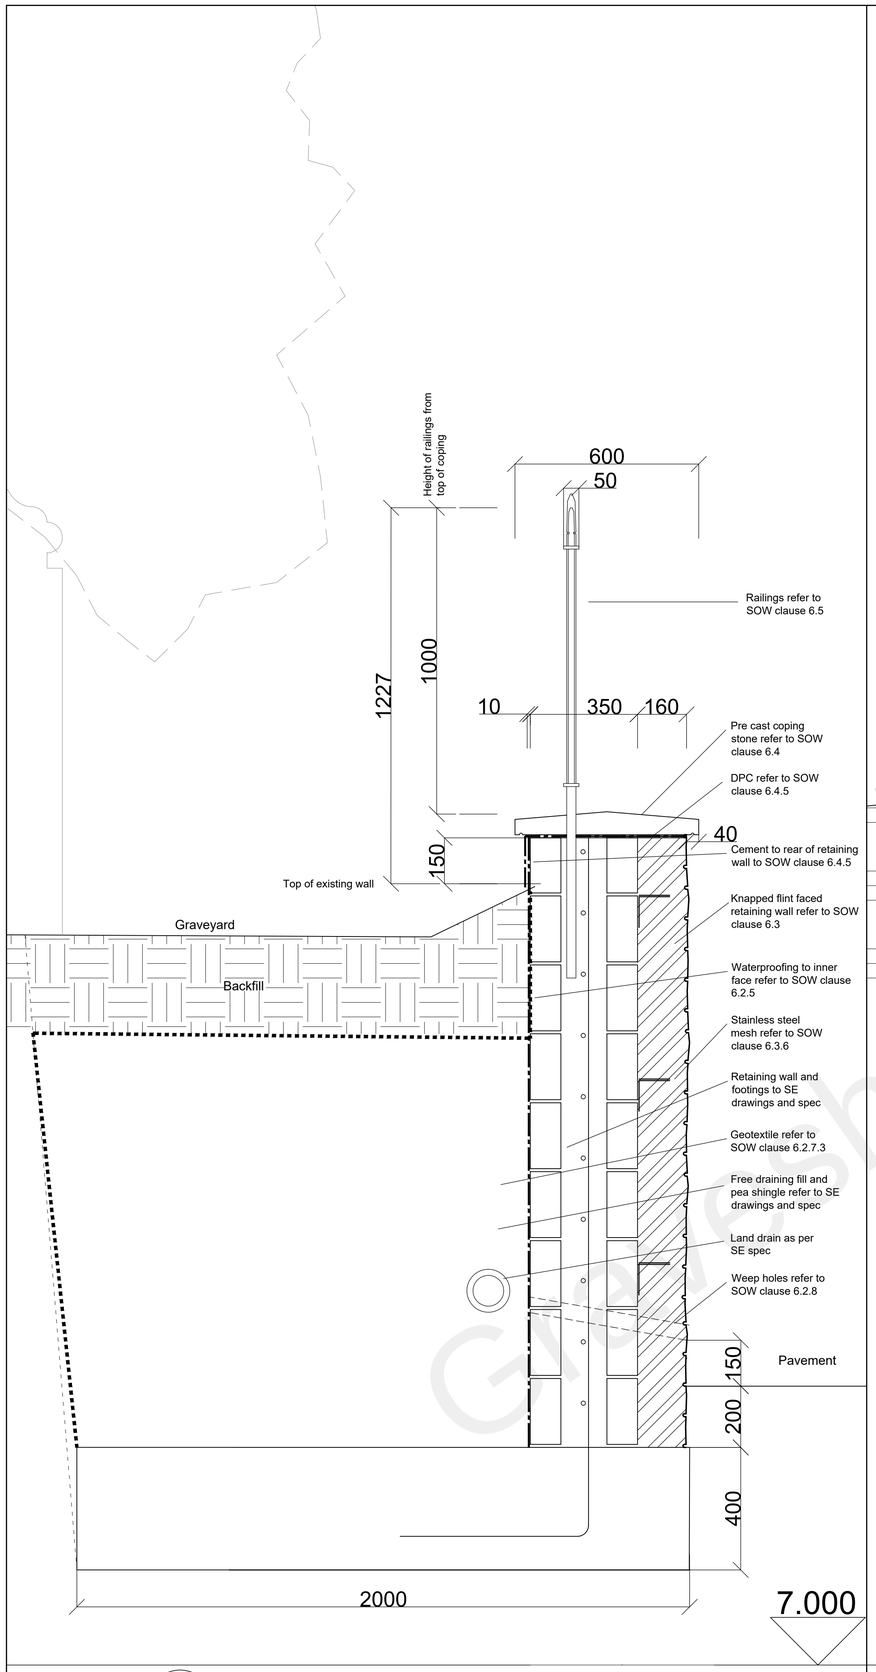


1 / 213 Section E
1:10

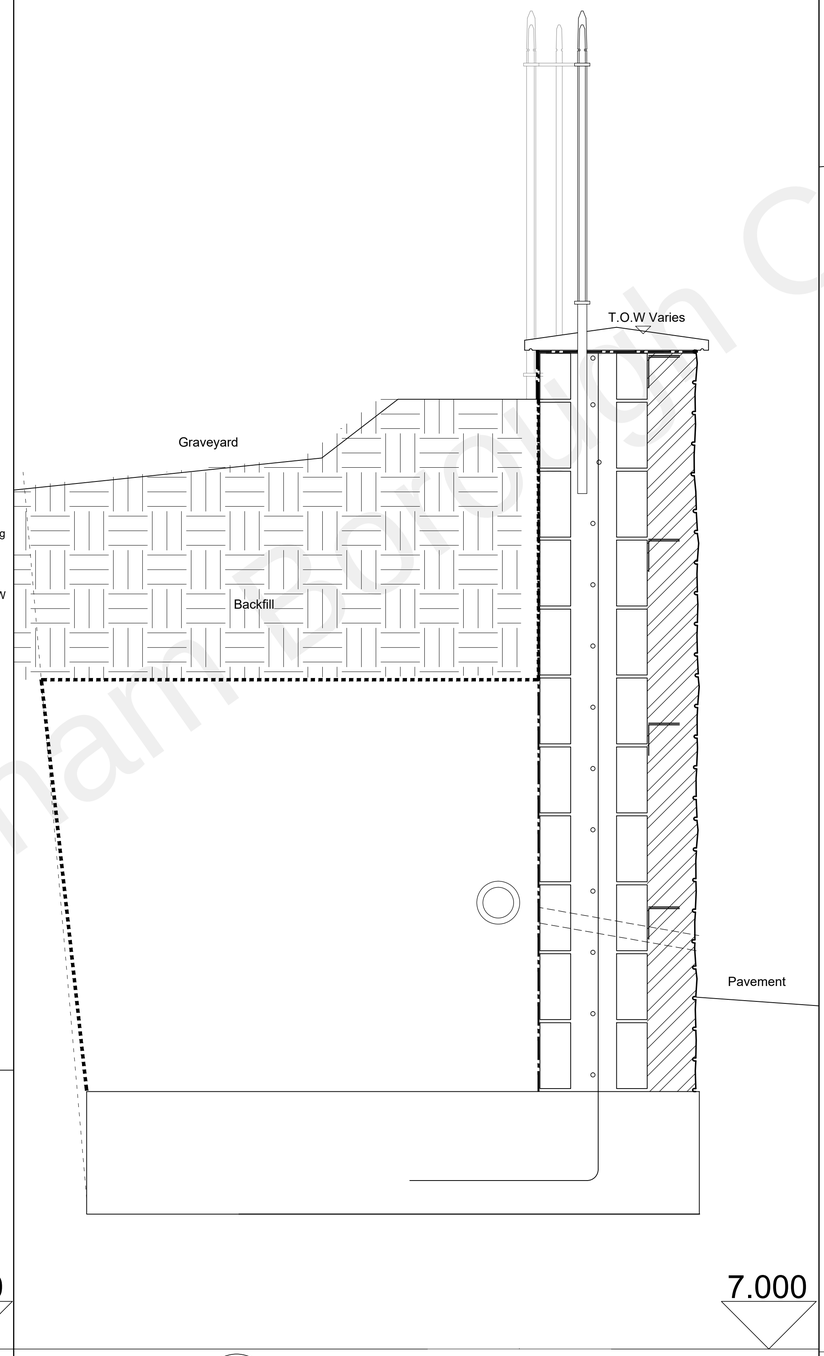

2 / 213 Section D
1:10

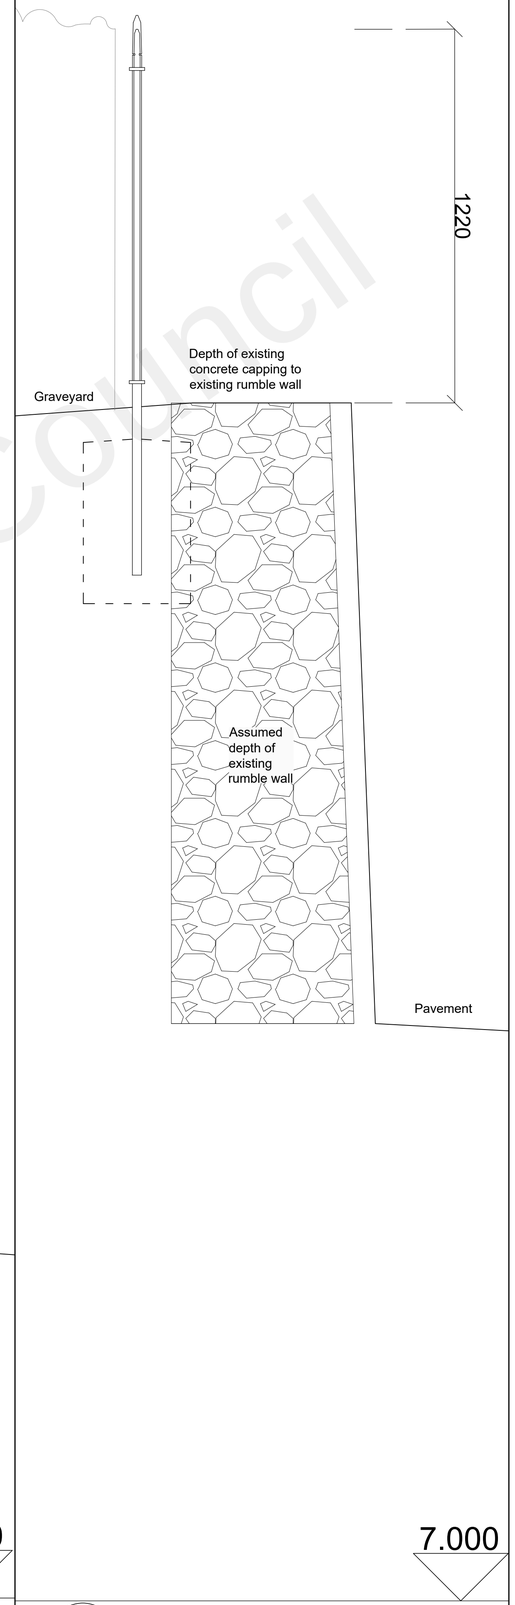

3 / 213 Section B
1:10

NOTES

0 1m

Scale bar 1:10

clay architecture

FOR PLANNING

ISSUE DATE: 27/06/22

Rev.	Date	By	Notes
C	27.06.22	KL	Scale Bar added
B	30.03.22	KL	Changes made following consultation between SE & Highway
A	02.12.21	CP	Angle of excavation changed following discussion with SE

Copyright Clay Architecture Ltd
All dimensions are to be verified by the contractor before commencing works

Project
St Peter and St Paul's Church, Milton Road, Gravesend
Proposed investigation, repair to boundary wall and railings

Client
Gravesham Borough Council

clay architecture
Great Lines Studios, Marlborough Road, Gillingham, Kent ME7 5HB
T: 01634 573 017
www.clayarchitecture.com
E: design@clayarchitects.com

Title
Proposed Section for Front of retaining wall and railings

Scale 1:10 @ A1 size
Date 22/2/00
Drawn GEN
Authorised

Drawing No. 5256/GA/213
Revision C

Gravesham Borough Council