




Existing Block Plan
SCALE 1:500

Proposed Block Plan
SCALE 1:500

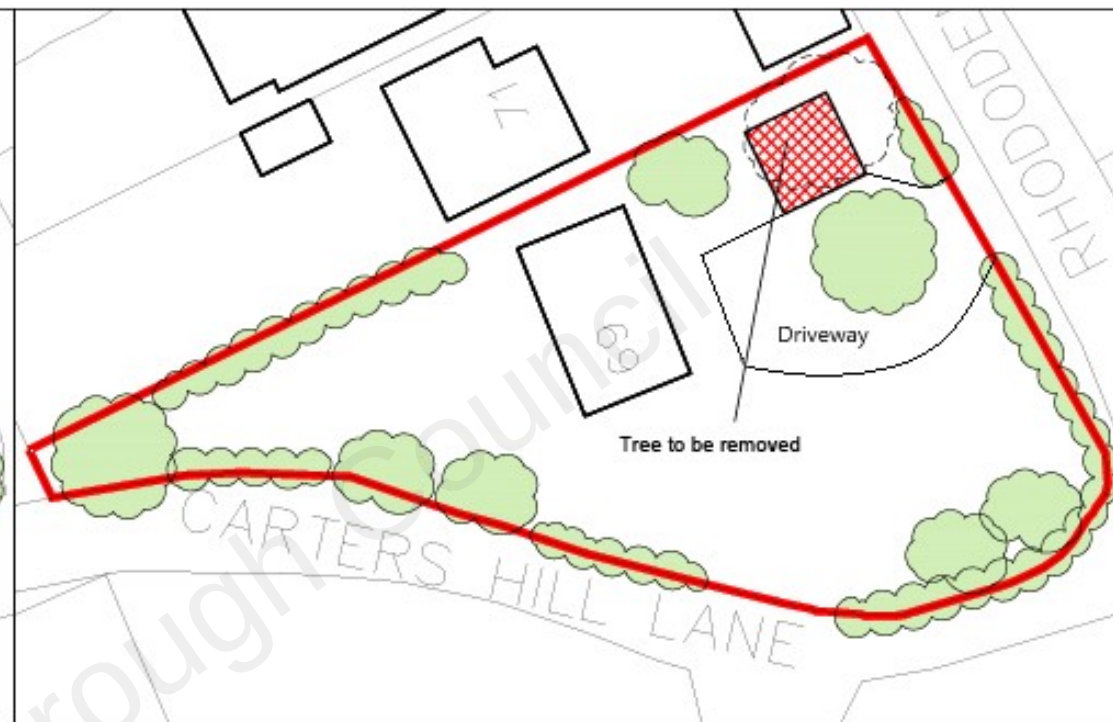

Site Location Plan
SCALE 1:1250



Red line denotes application site.
Red hatch denotes proposal.



SCALE 1:1250



SCALE 1:500



PROJECT			
Le Courtillet, 69 Rhododendron Ave, Meopham, Gravesend			
DRAWING			
Site Location and Block Plans			
STAGE			
PLANNING APPLICATION			
DWG NO.	SCALE	REVISION :	DATE :
AL100	1:1250 & 1:500 @A4	B	03/10/2022
copyright ETR planning			
@ETRplanning ryan@etrplanning.co.uk 07427 668942			