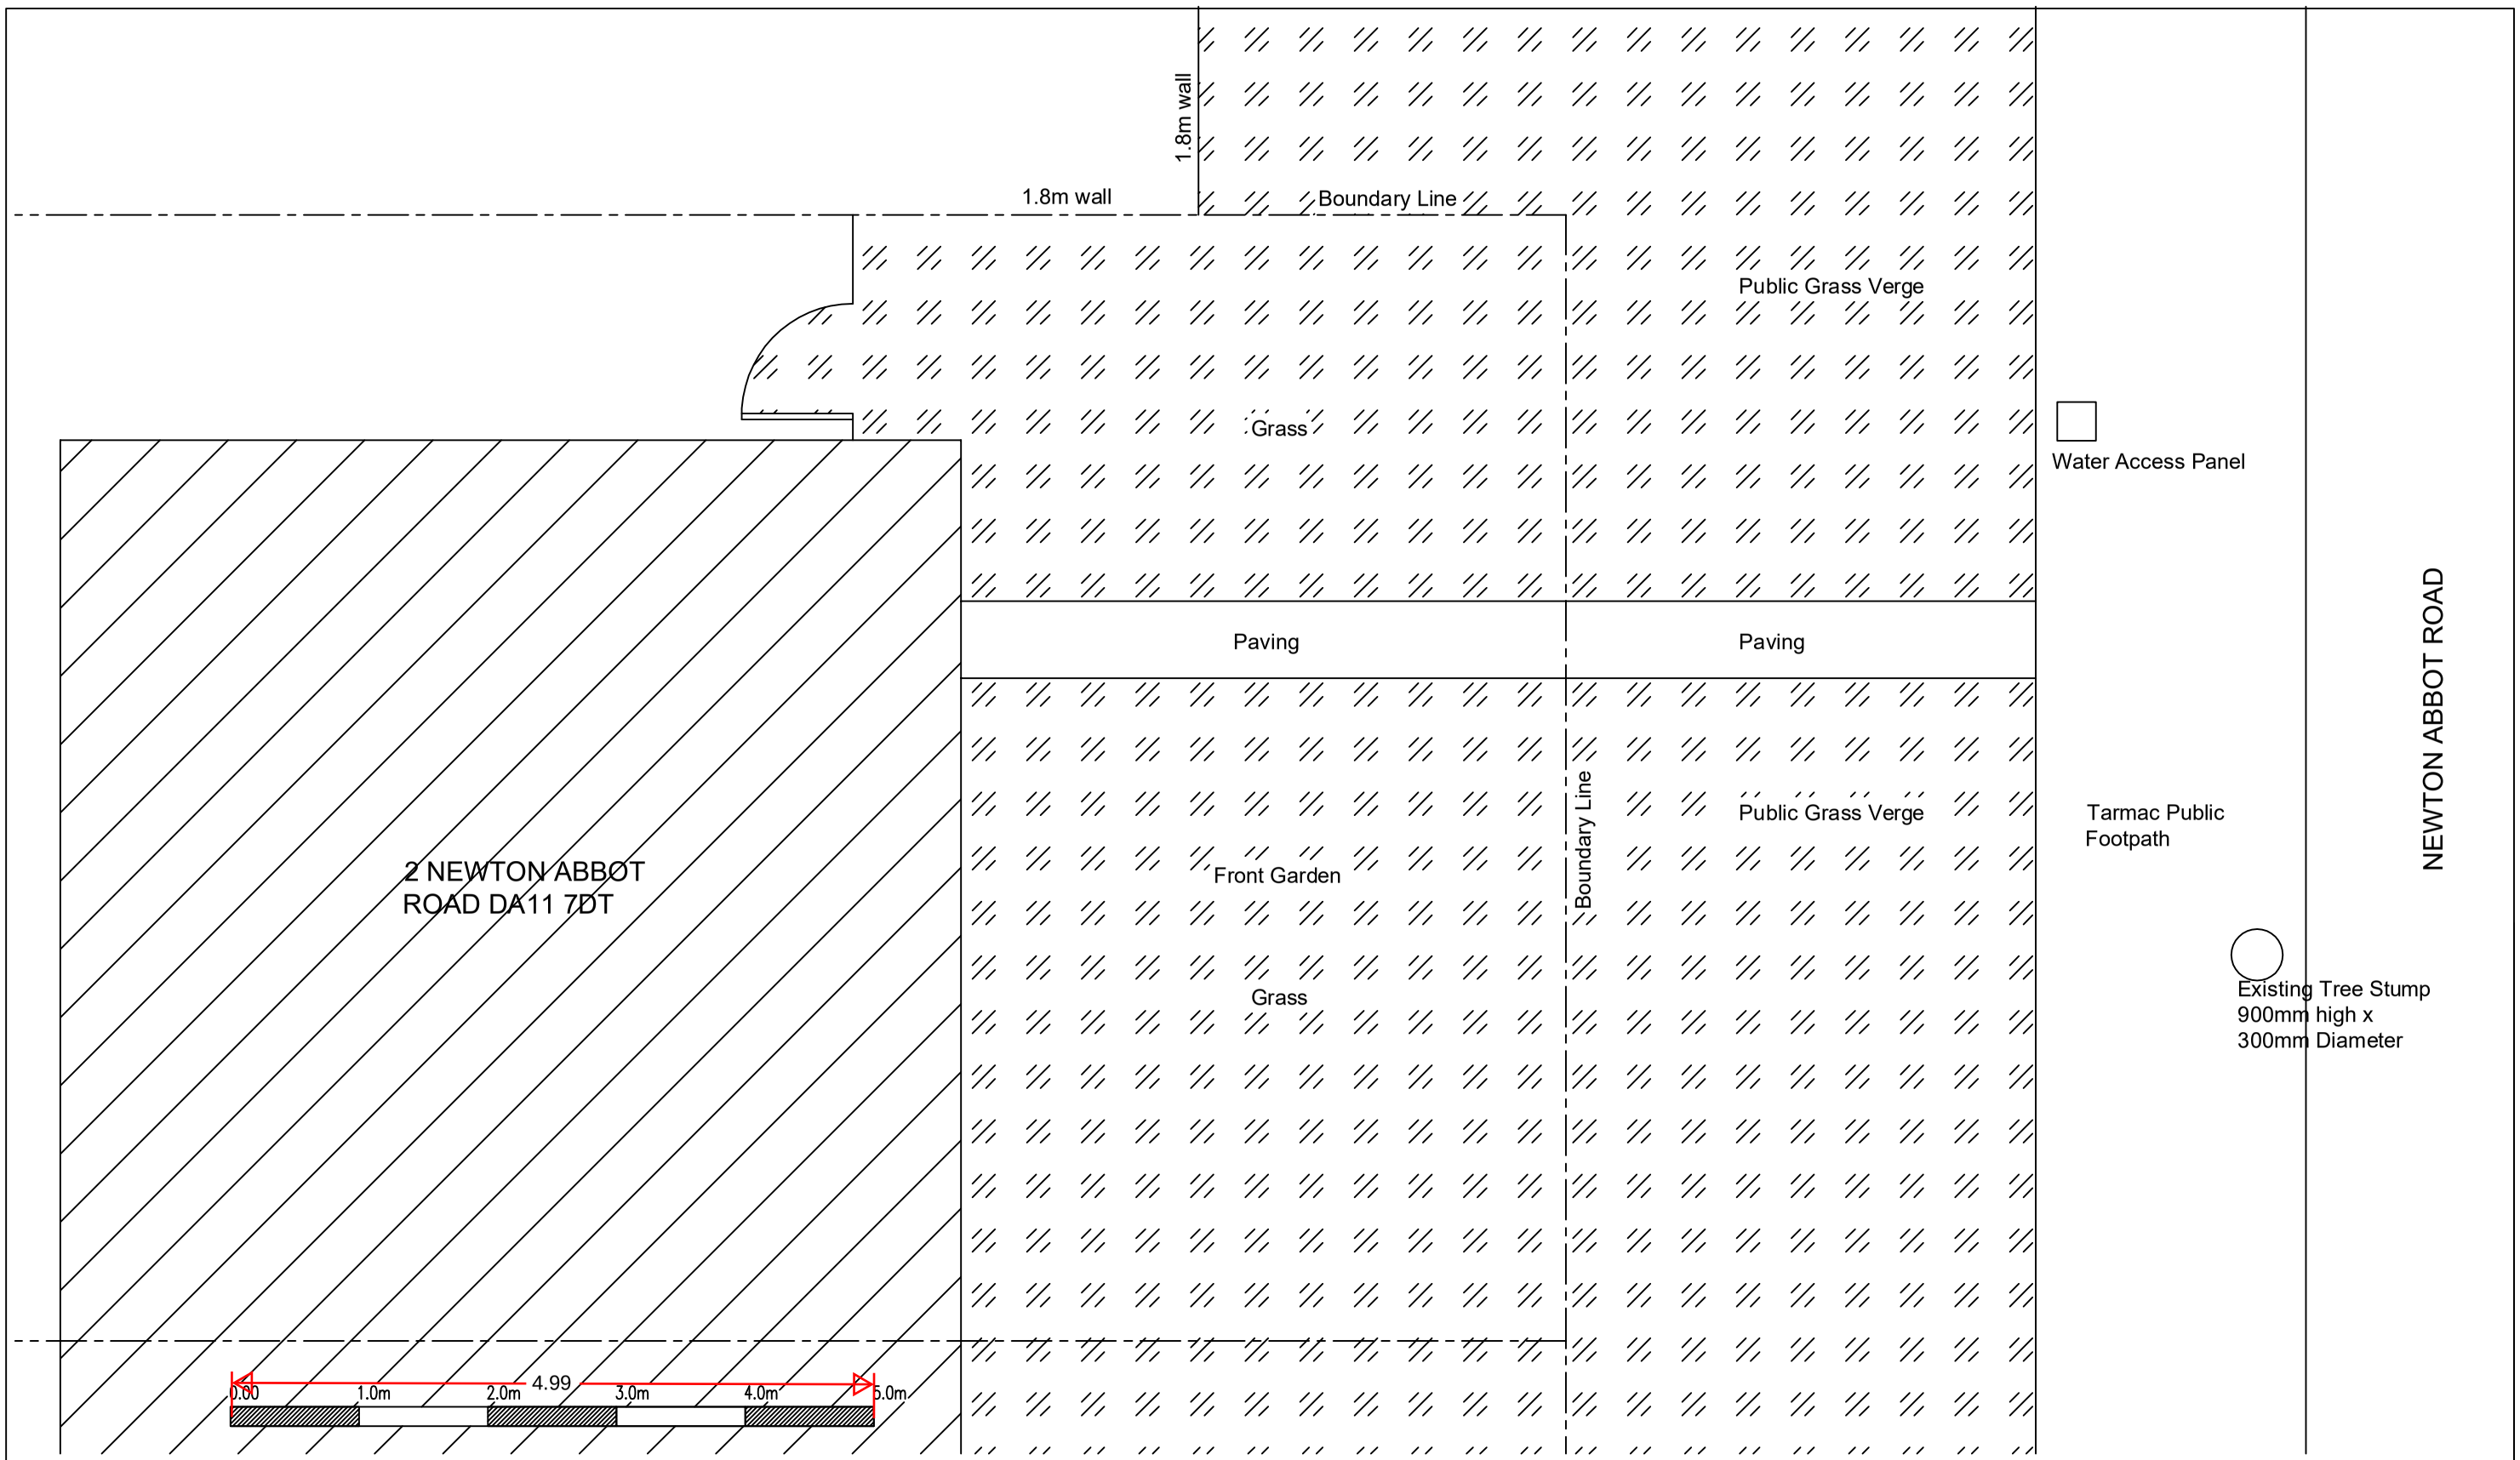


Client

Mr Gurpreet Singh
2 Newton Abbot Road
Gravesend
Kent D11 7DT

Drawing Title

Existing Front Garden

Description	Initial	Rev	Date

This drawing is copyright and may not be reproduced or made use of unless expressly agreed by the Design Team.
All dimensions must be checked on site.

Drawing No. 2303-001	Revision 00
Scale 1:50@A3	Date Nov 23
Computer File No.	Project No.
Drawn By Raj Bhatti	Checked By
Coordinated By	Approved By