




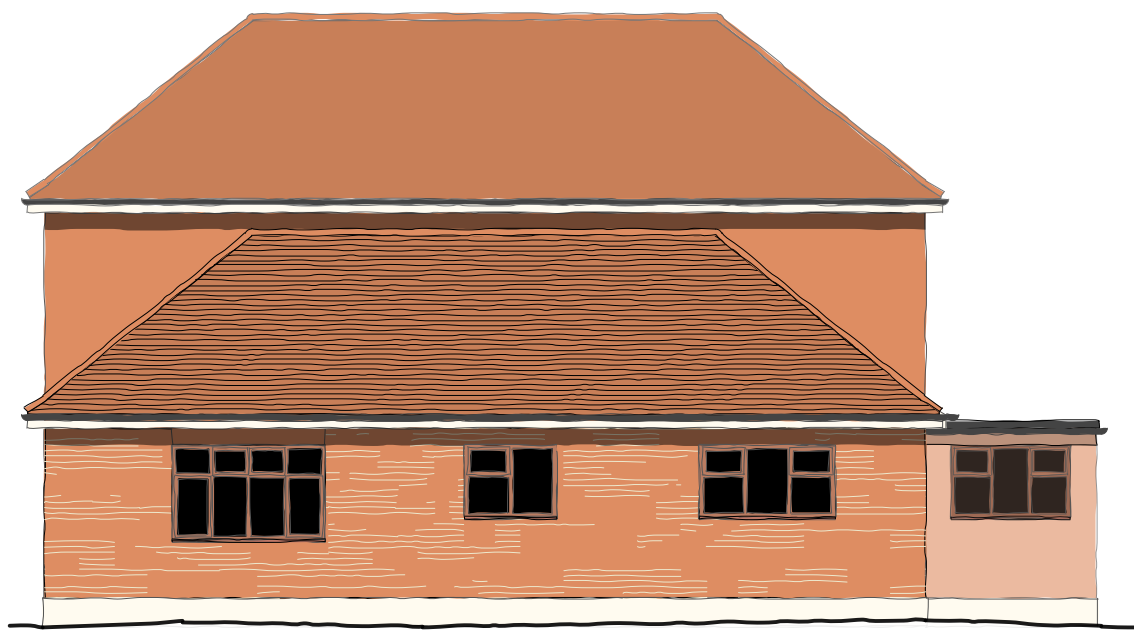

south - facing Field End Cottage & Bracken Dale

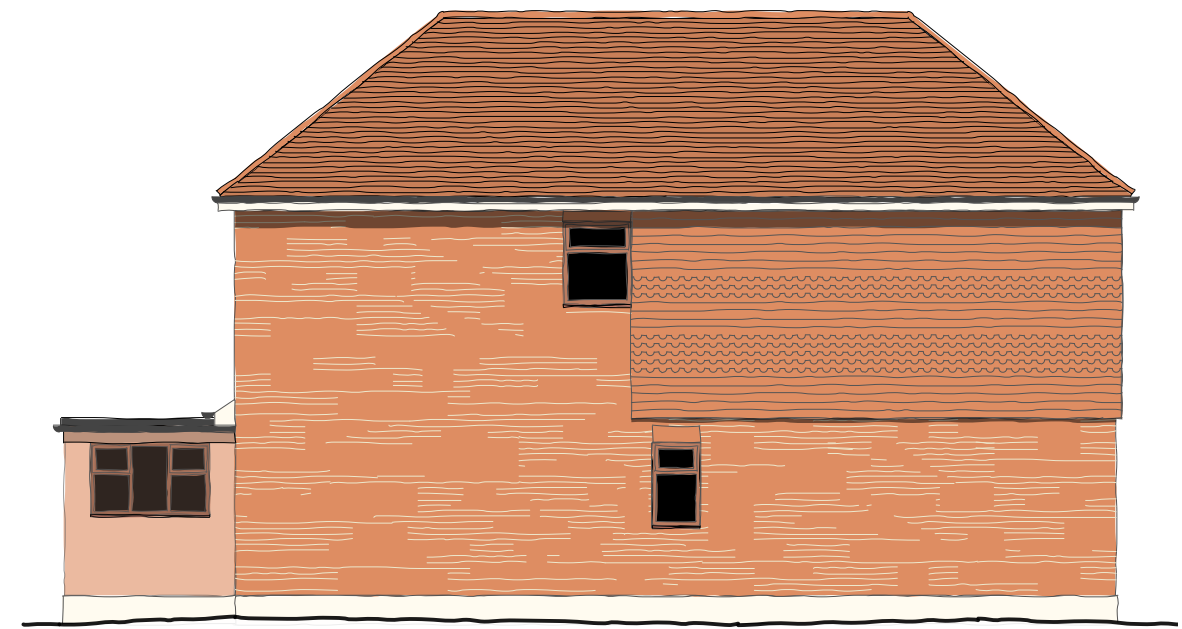



north - facing Copperfield

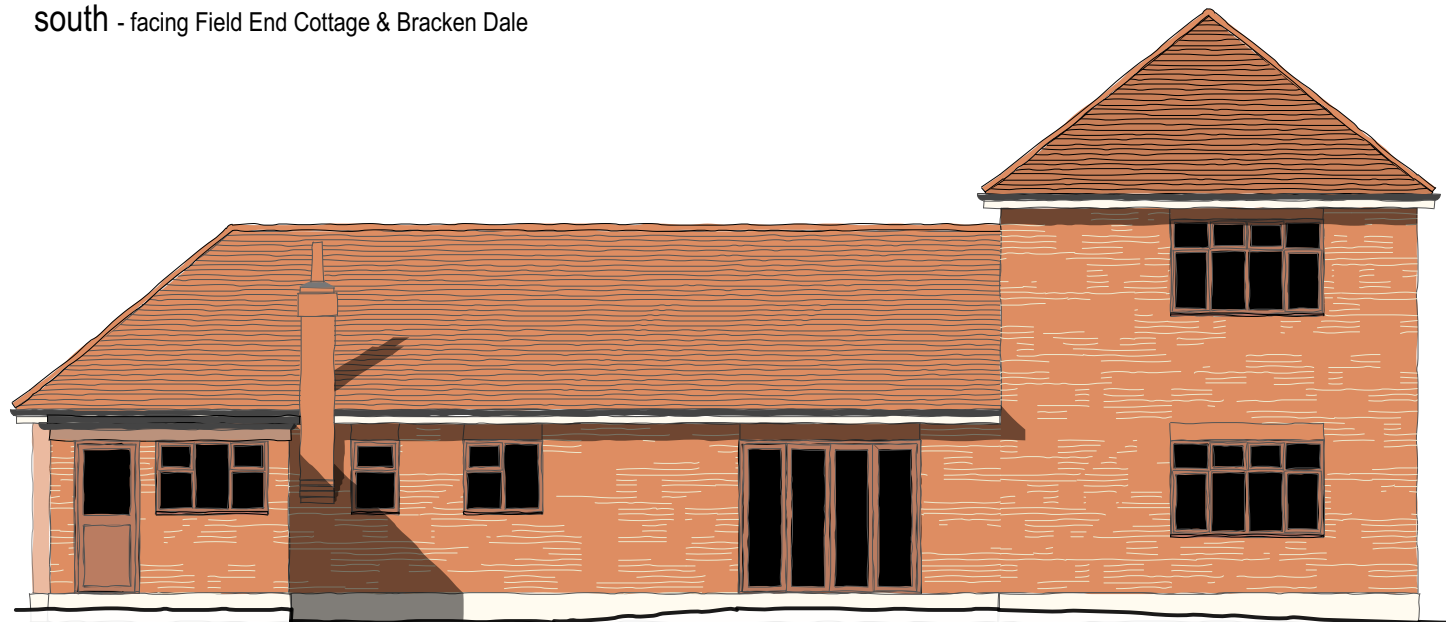


east - facing the rear garden & recreation ground



west - facing the front garden and access gate

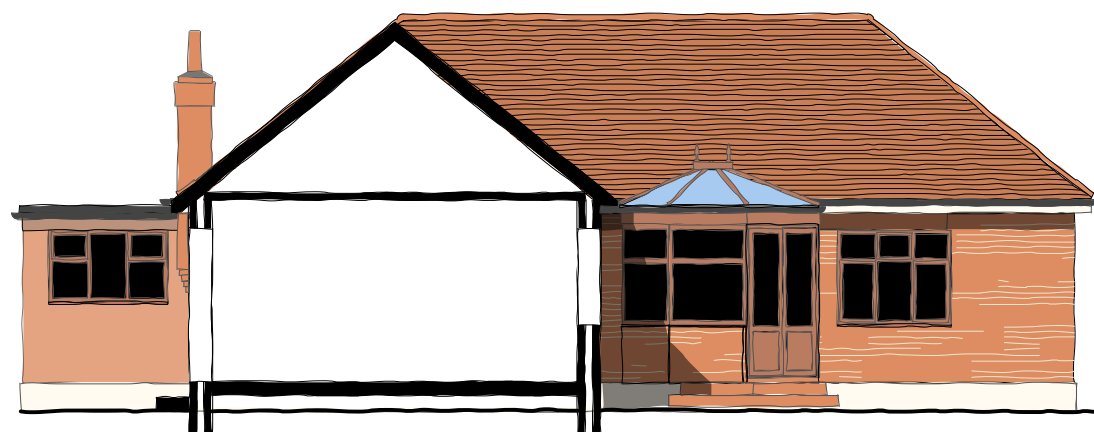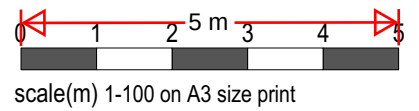

courtyard north - facing the garage and courtyard

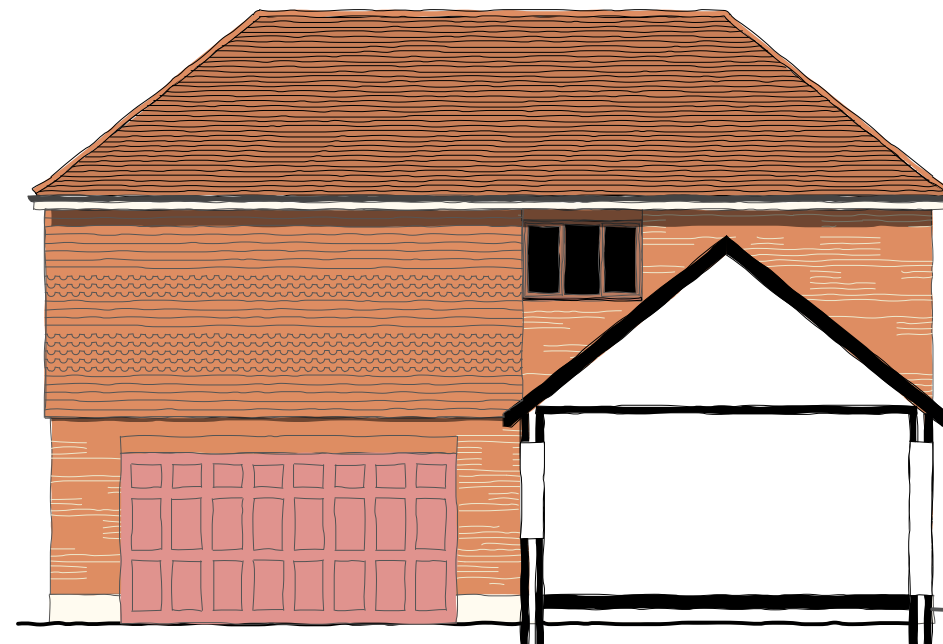

courtyard south - facing the entrance porch and courtyard

CLIENT; Sam Bott
 PROJECT; Green Ridge, Meopham DA13 0HX
 TITLE; existing elevations
 SCALE; 1-100 DATE; Dec.23 DRAWN;GB
 DRAWING NUMBER 23-20-04 rev.-

